This drawing is copyright.

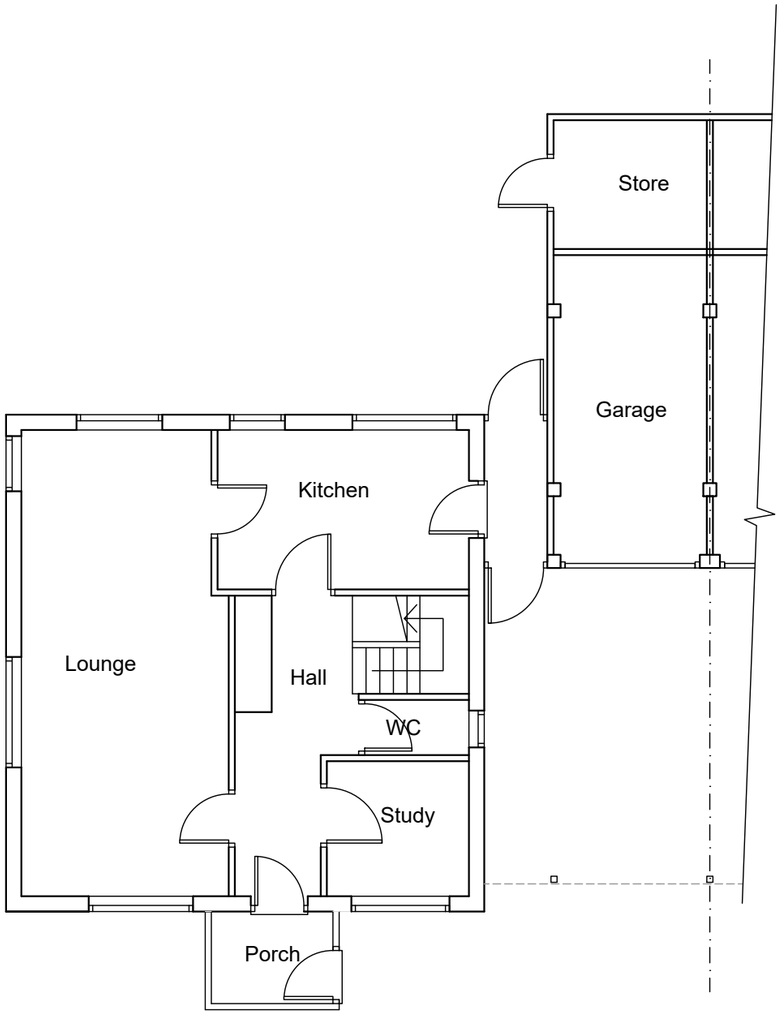

Existing ground floor plan

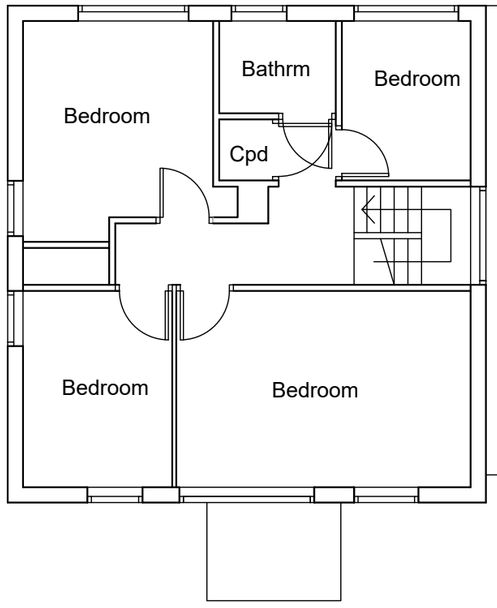

Existing first floor plan

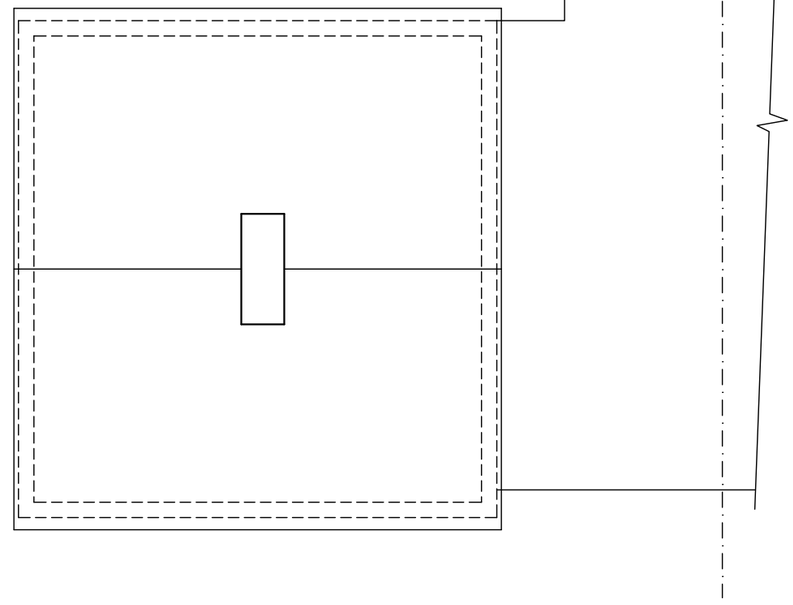

Existing roof plan

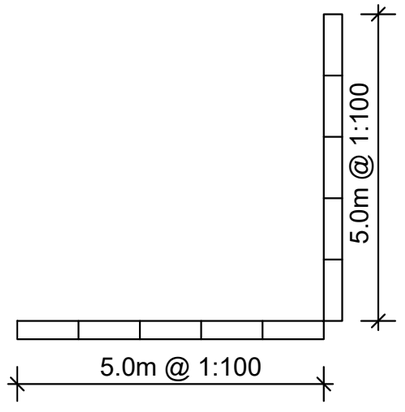

Rev.	Description.	Date.

AT Design (Welwyn) Ltd
Architectual Design Services
22 School Lane, Welwyn, Herts AL6 9PH
Tel: 07931703297 - email: adamtrigg@hotmail.com

Title;

Proposed extension
3 The Beeches
Hitchin
Hertfordshire, SG4 9HU
Existing floor plans

Scale : 1:100 at A3
Date : Feb 2018
Drawn by: AT

Drg.No: AT736-02