This drawing is copyright.



Existing front elevation



Existing side elevation

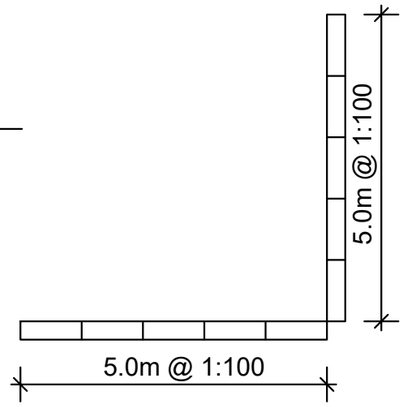

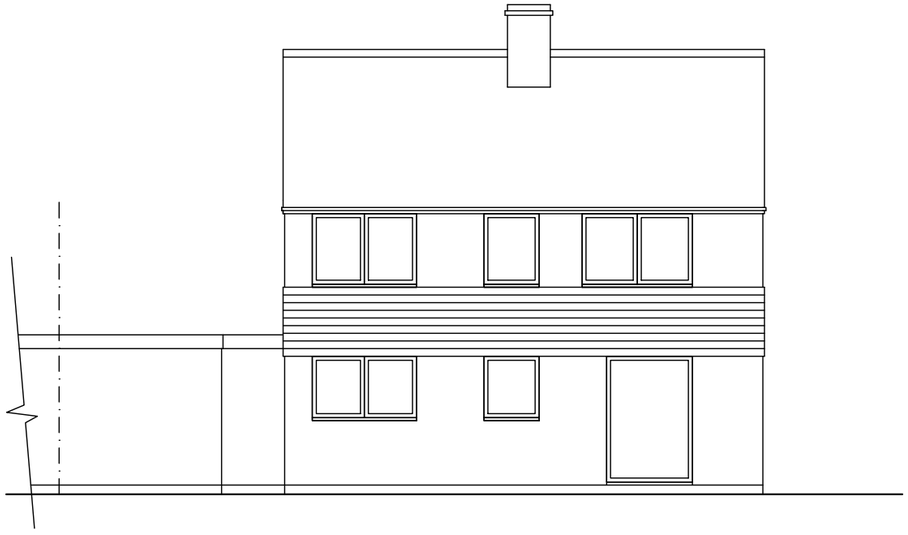

Existing rear elevation

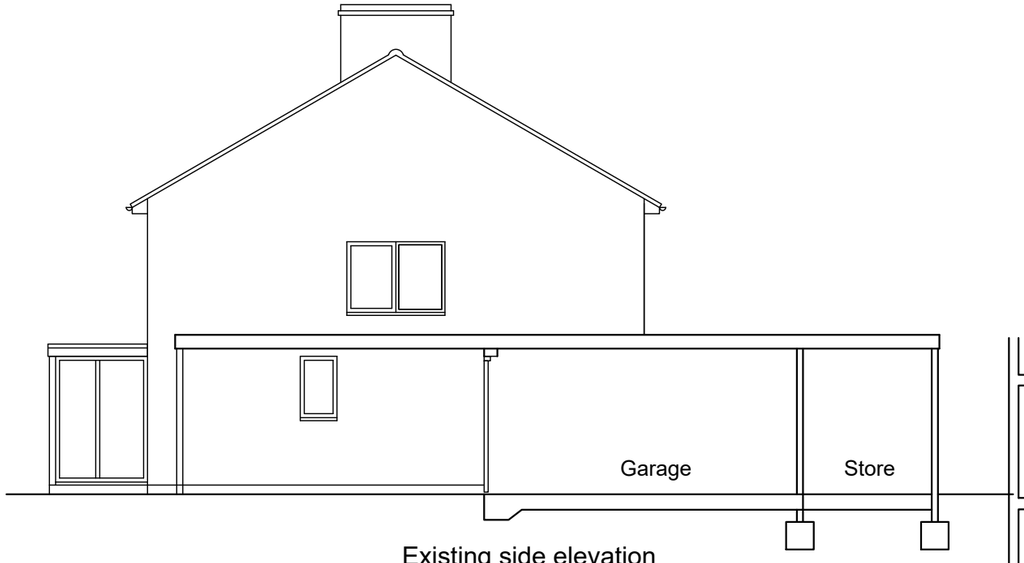

Existing side elevation
(section through neighbouring dwelling)

Rev.	Description.	Date.

AT Design (Welwyn) Ltd
Architectual Design Services
22 School Lane, Welwyn, Herts AL6 9PH
Tel: 07931703297 - email: adamtrigg@hotmail.com

Title;

Proposed extension
3 The Beeches
Hitchin, Herts, SG4 9HU
Herts, SG4 9HU
Existing elevations

Scale : 1:100 at A3
Date : Feb 2018
Drawn by: AT

Drg.No: AT736-03