This drawing is copyright.

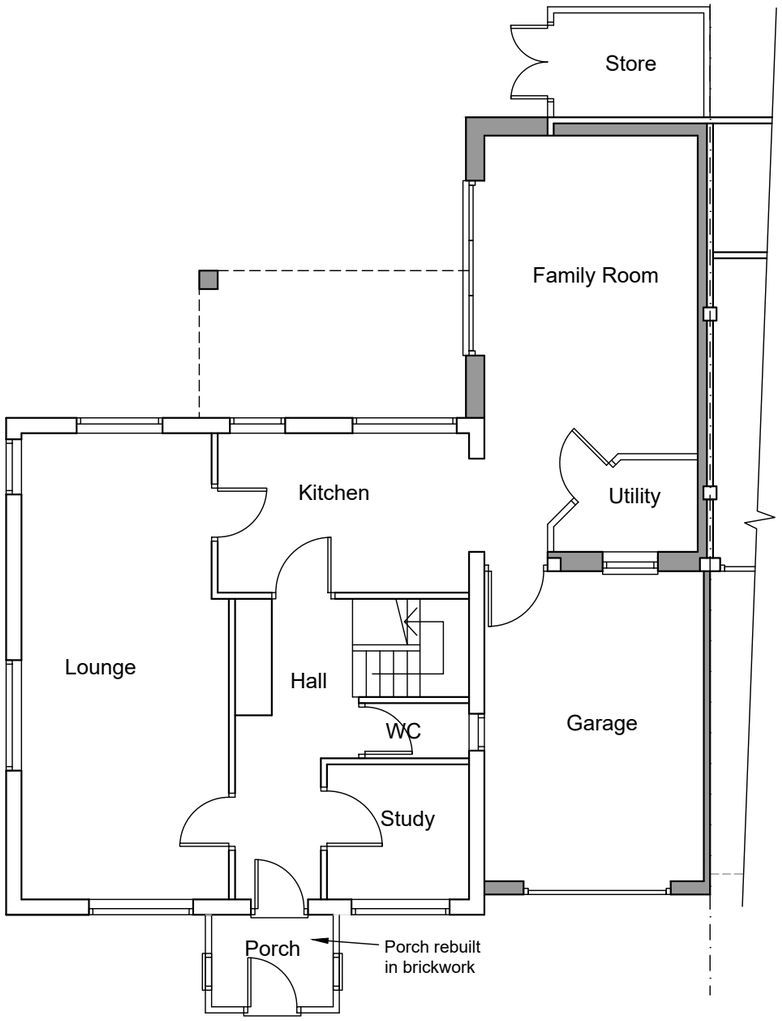

Proposed ground floor plan

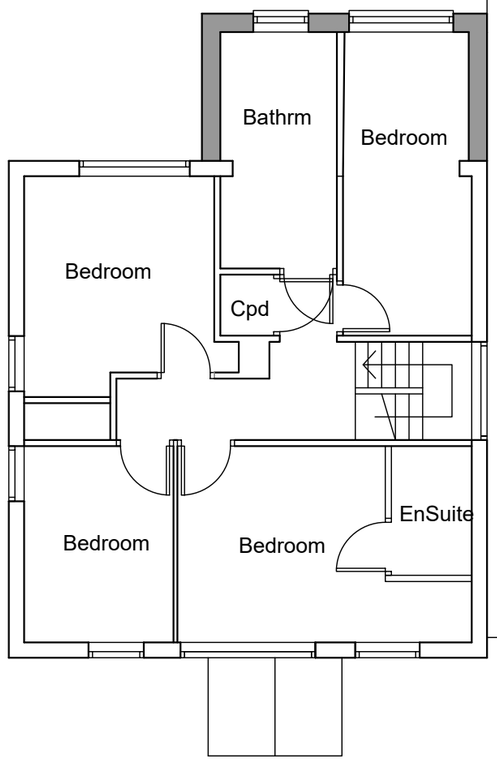

Proposed first floor plan

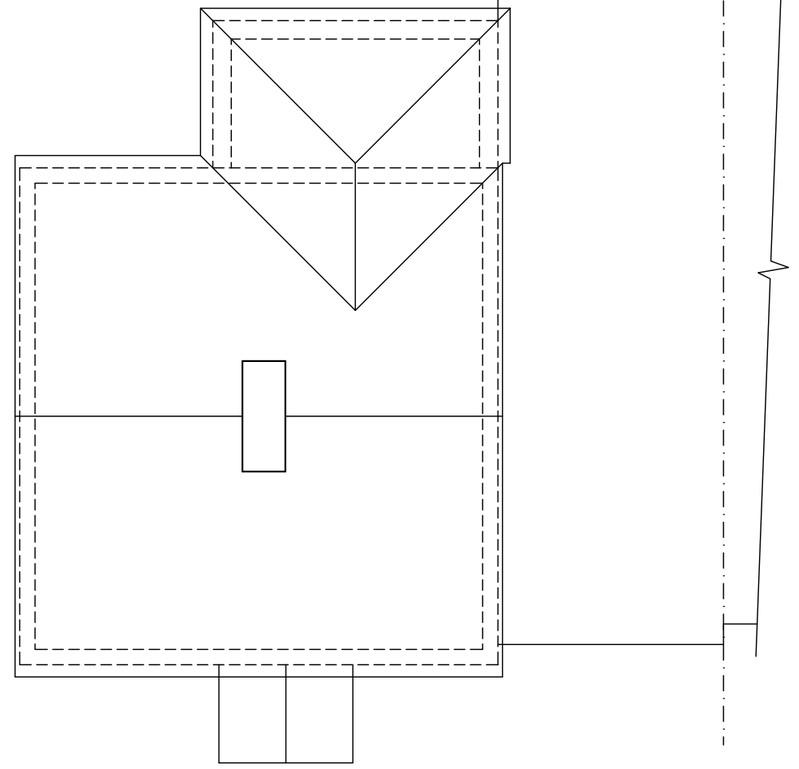

Proposed roof plan

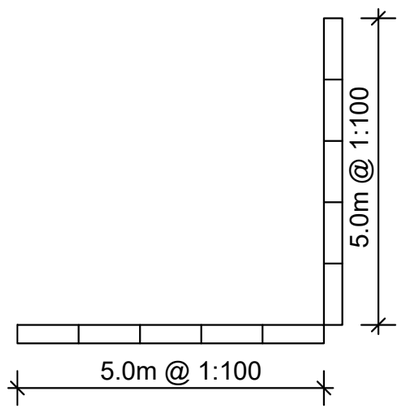

Rev.	Description.	Date.

AT Design (Welwyn) Ltd
Architectual Design Services
22 School Lane, Welwyn, Herts AL6 9PH
Tel: 07931703297 - email: adamtrigg@hotmail.com

Title;

Proposed extension
3 The Beeches
Hitchin
Hertfordshire, SG4 9HU
Proposed floor plans

Scale : 1:100 at A3
Date : Feb 2018
Drawn by: AT

Drg.No: AT736–04