



Scale 1:50 at A2 Size

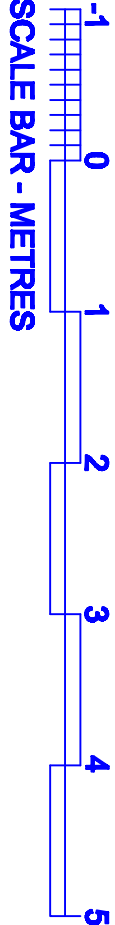

REPRODUCTION NOTICE
This drawing is the property of RVAL DESIGN and must not be copied or passed to a third party, in whole or part, without prior written consent of RVAL DESIGN.
NOTES
1: This drawing is copyright © 2025
2: All dimensions to be checked and confirmed on site
3: All work and materials to be in accordance with the current Building Regulations and to comply with all the relevant codes of practice and where applicable the current edition of the relevant British Standard.

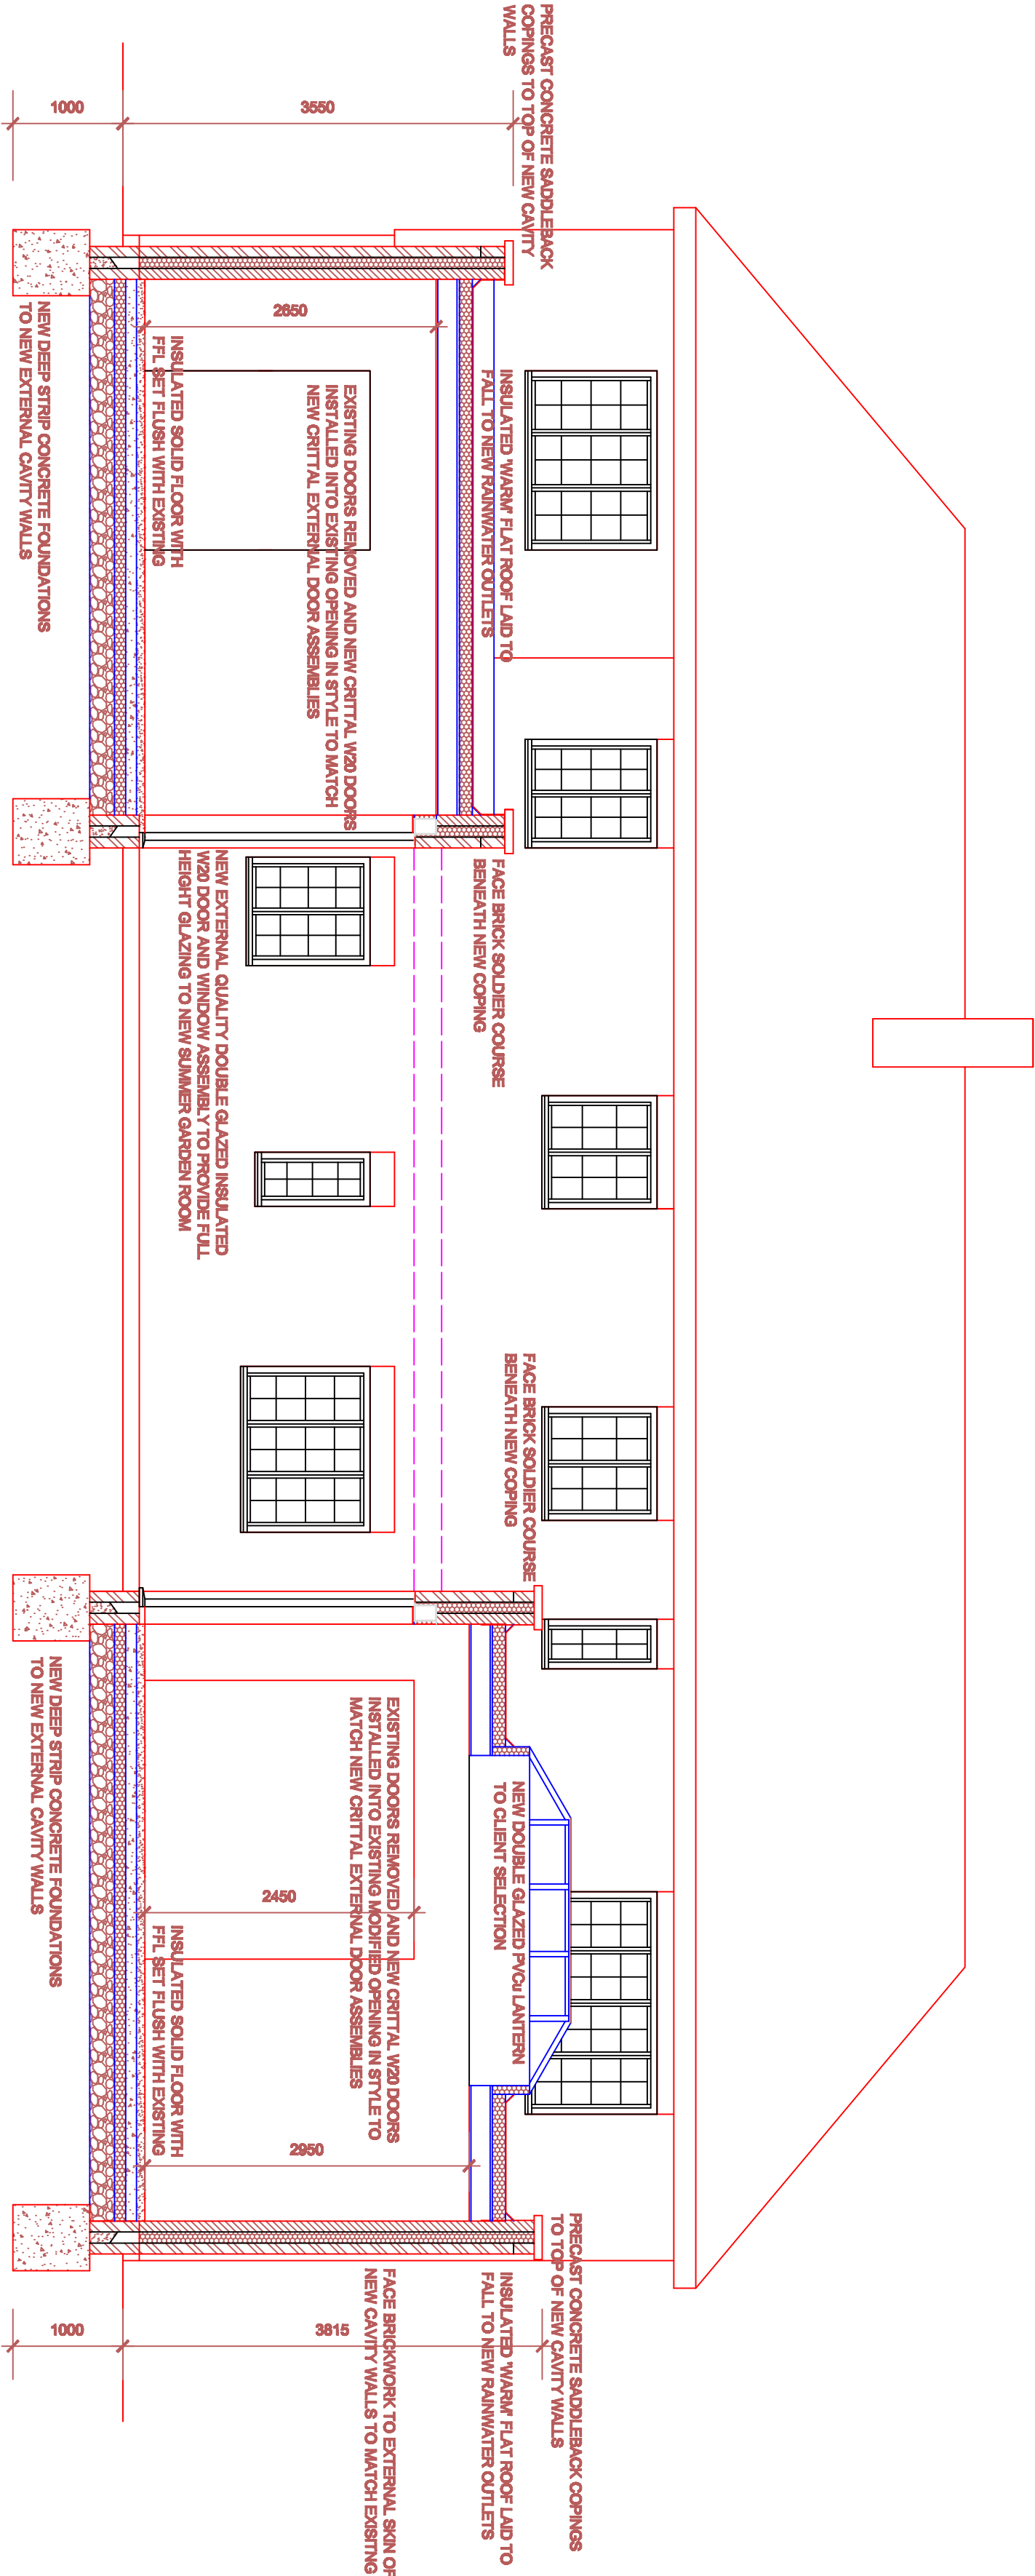

SECTION A - A

ROSEBANK
BACK LANE, PRESTON
PROPOSED SECTIONS
1:50
JULY 2025
KR0725.PL14A