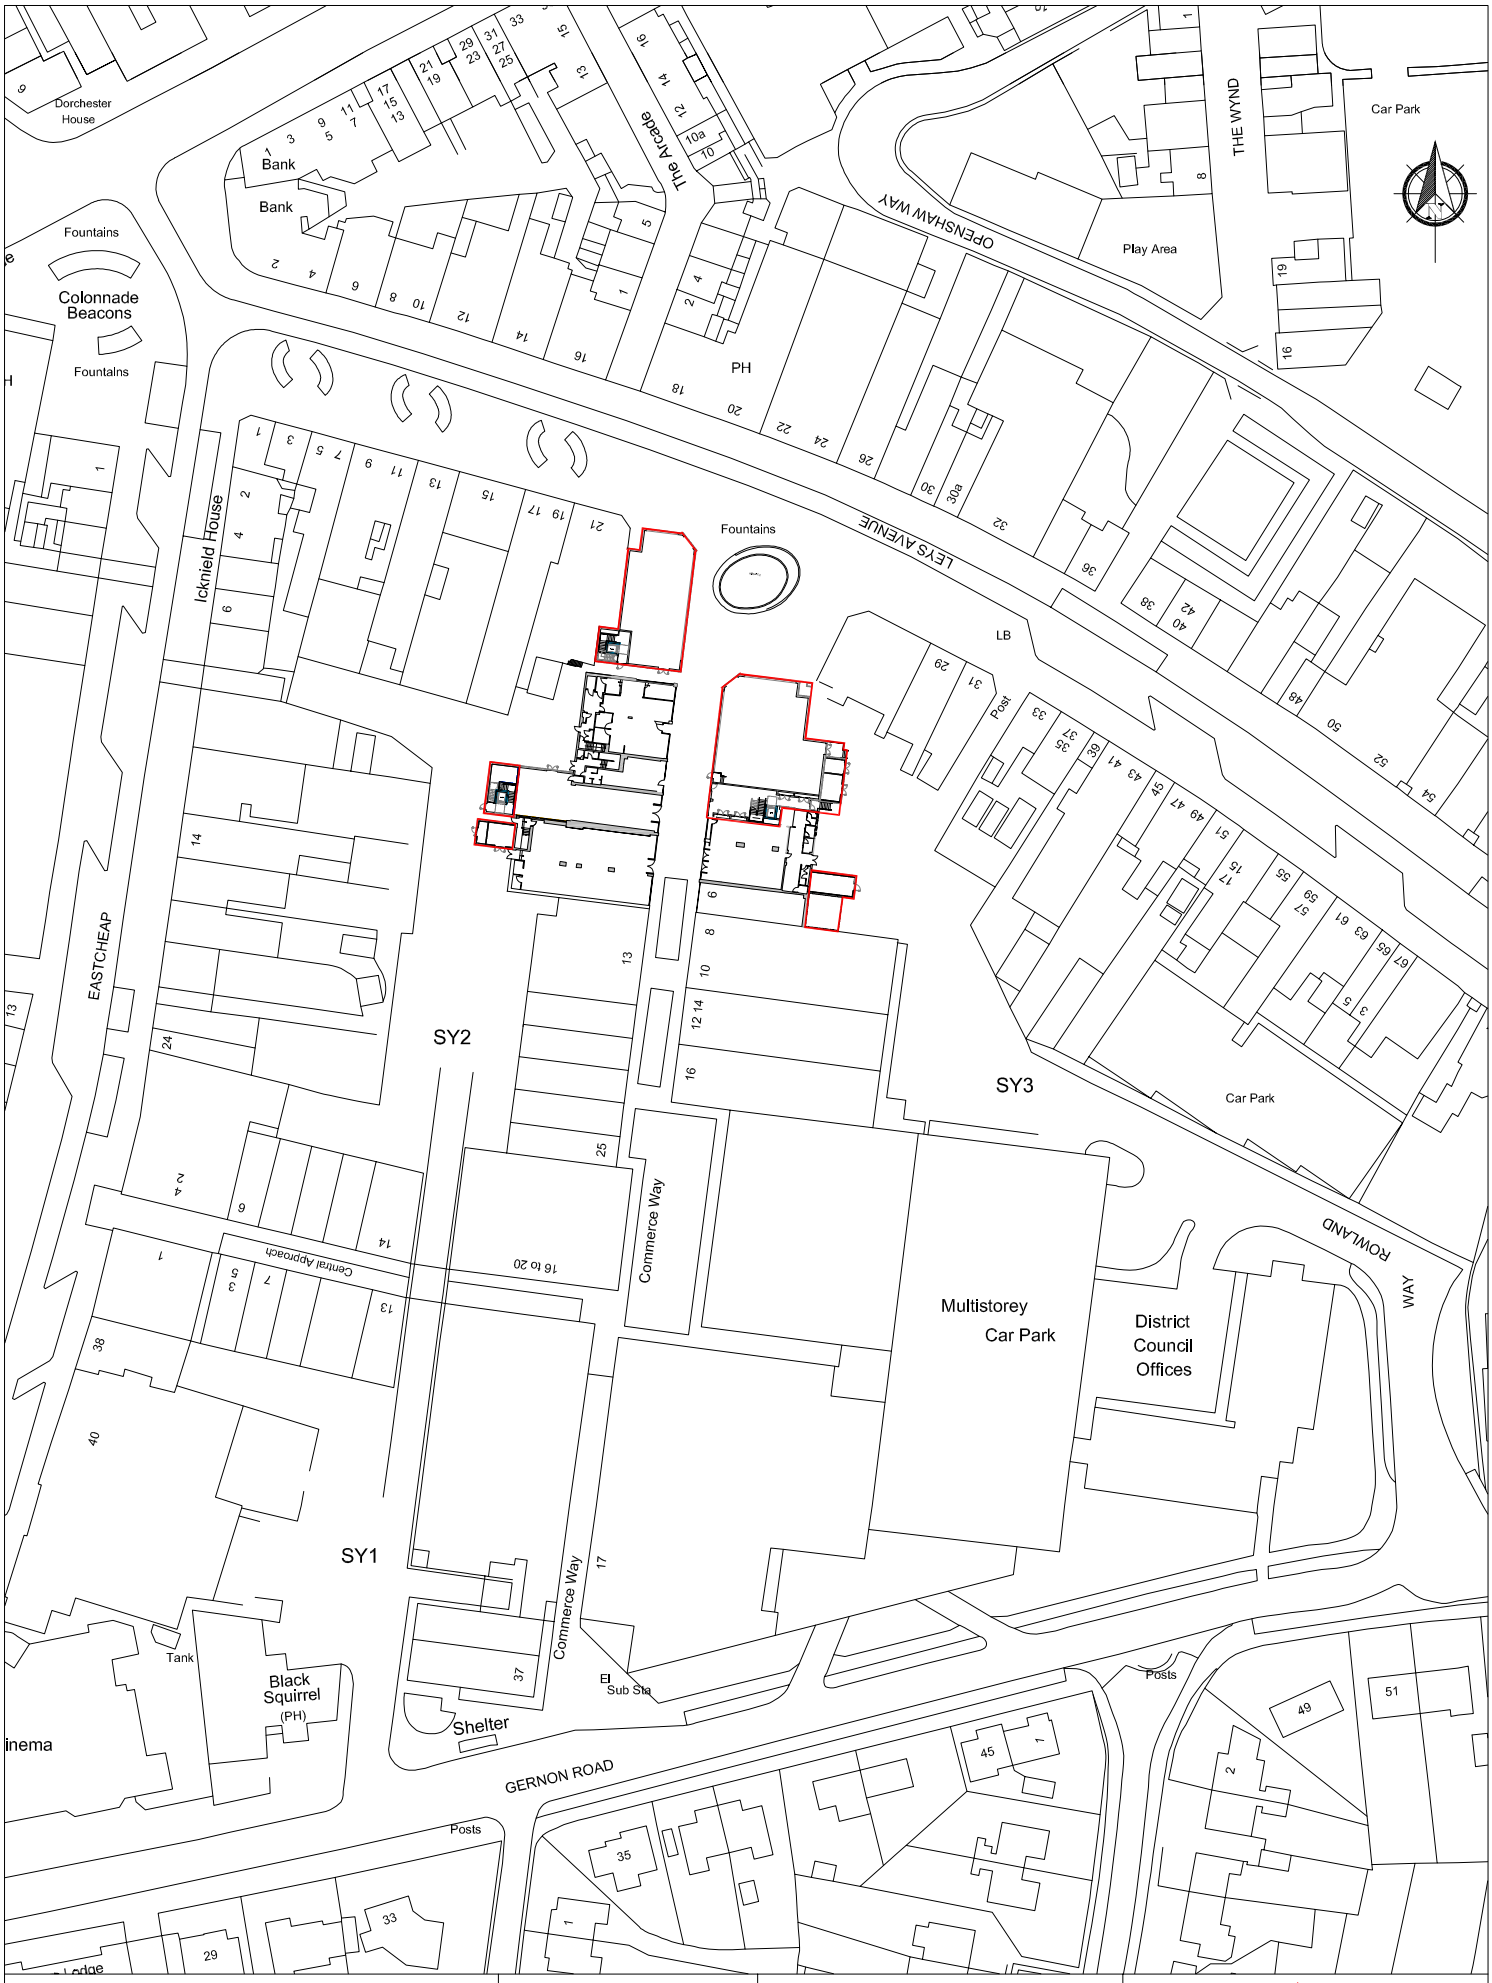

	status	Planning Issue	project	Letchworth Garden Square
	date	09.04.2018	client	Sloane Projects Ltd
	scale	1:1250@A4	title	Site Location Plan
	drawn	PD	job no.	SD1003
	checked	PD	drawing no.	L01 revision

studio4design
architecture | project management | principal designer
100 Patrick Street, Derry City. BT48 7EL T. +442871 262184
© Executive Studio 4D Architects Ltd 2018