


0m 1m 2m 3m 4m 5m

Scale 1:100 @ A3

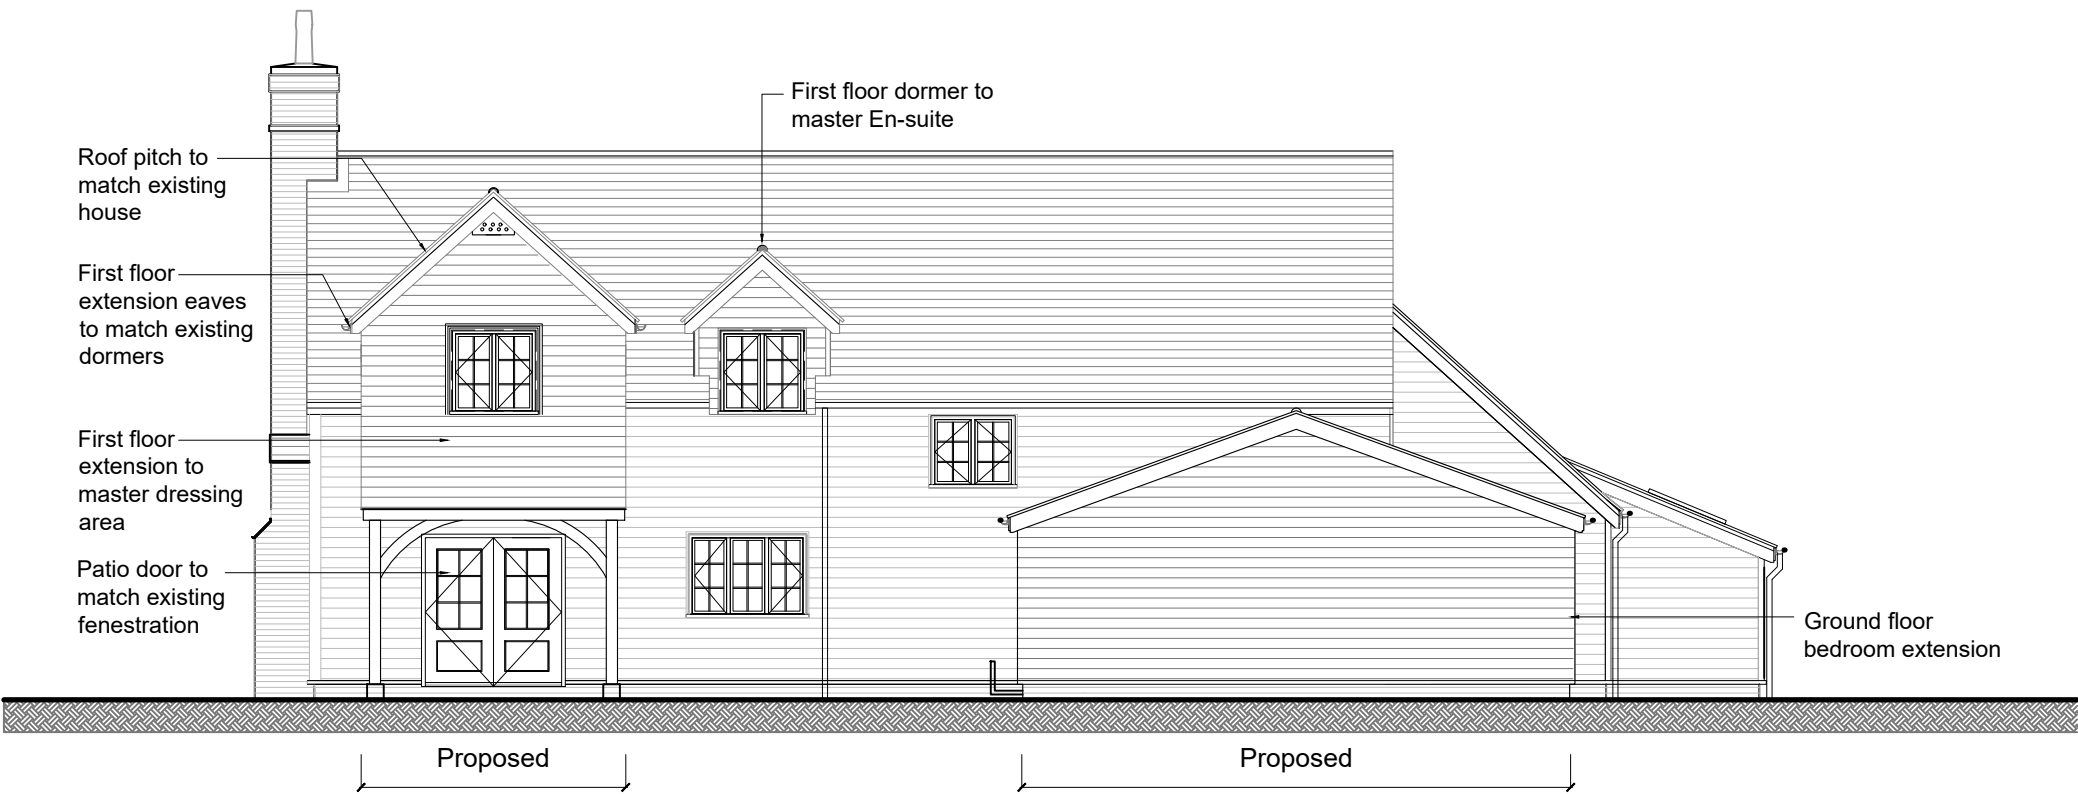

North Facing Elevation



East Facing Elevation

Issued for Planning Approval

Amy Moss
Architectural Designer
& Planning Agent
amy@mosspropertydevelopment.co.uk

Client: Mr & Mrs Clifton

Project:
Alterations & Extensions,
Field House, 18A Newnham
Way, Ashwell

Drawing:
Proposed Elevations
North & East

Dwg no. SC 08 Date: March 2026

Drawn: AM

Scale: 1:100 @ A3

Revisions:

The content of this drawing is the property of Amy Moss and may not be copied in whole or part without formal consent.