



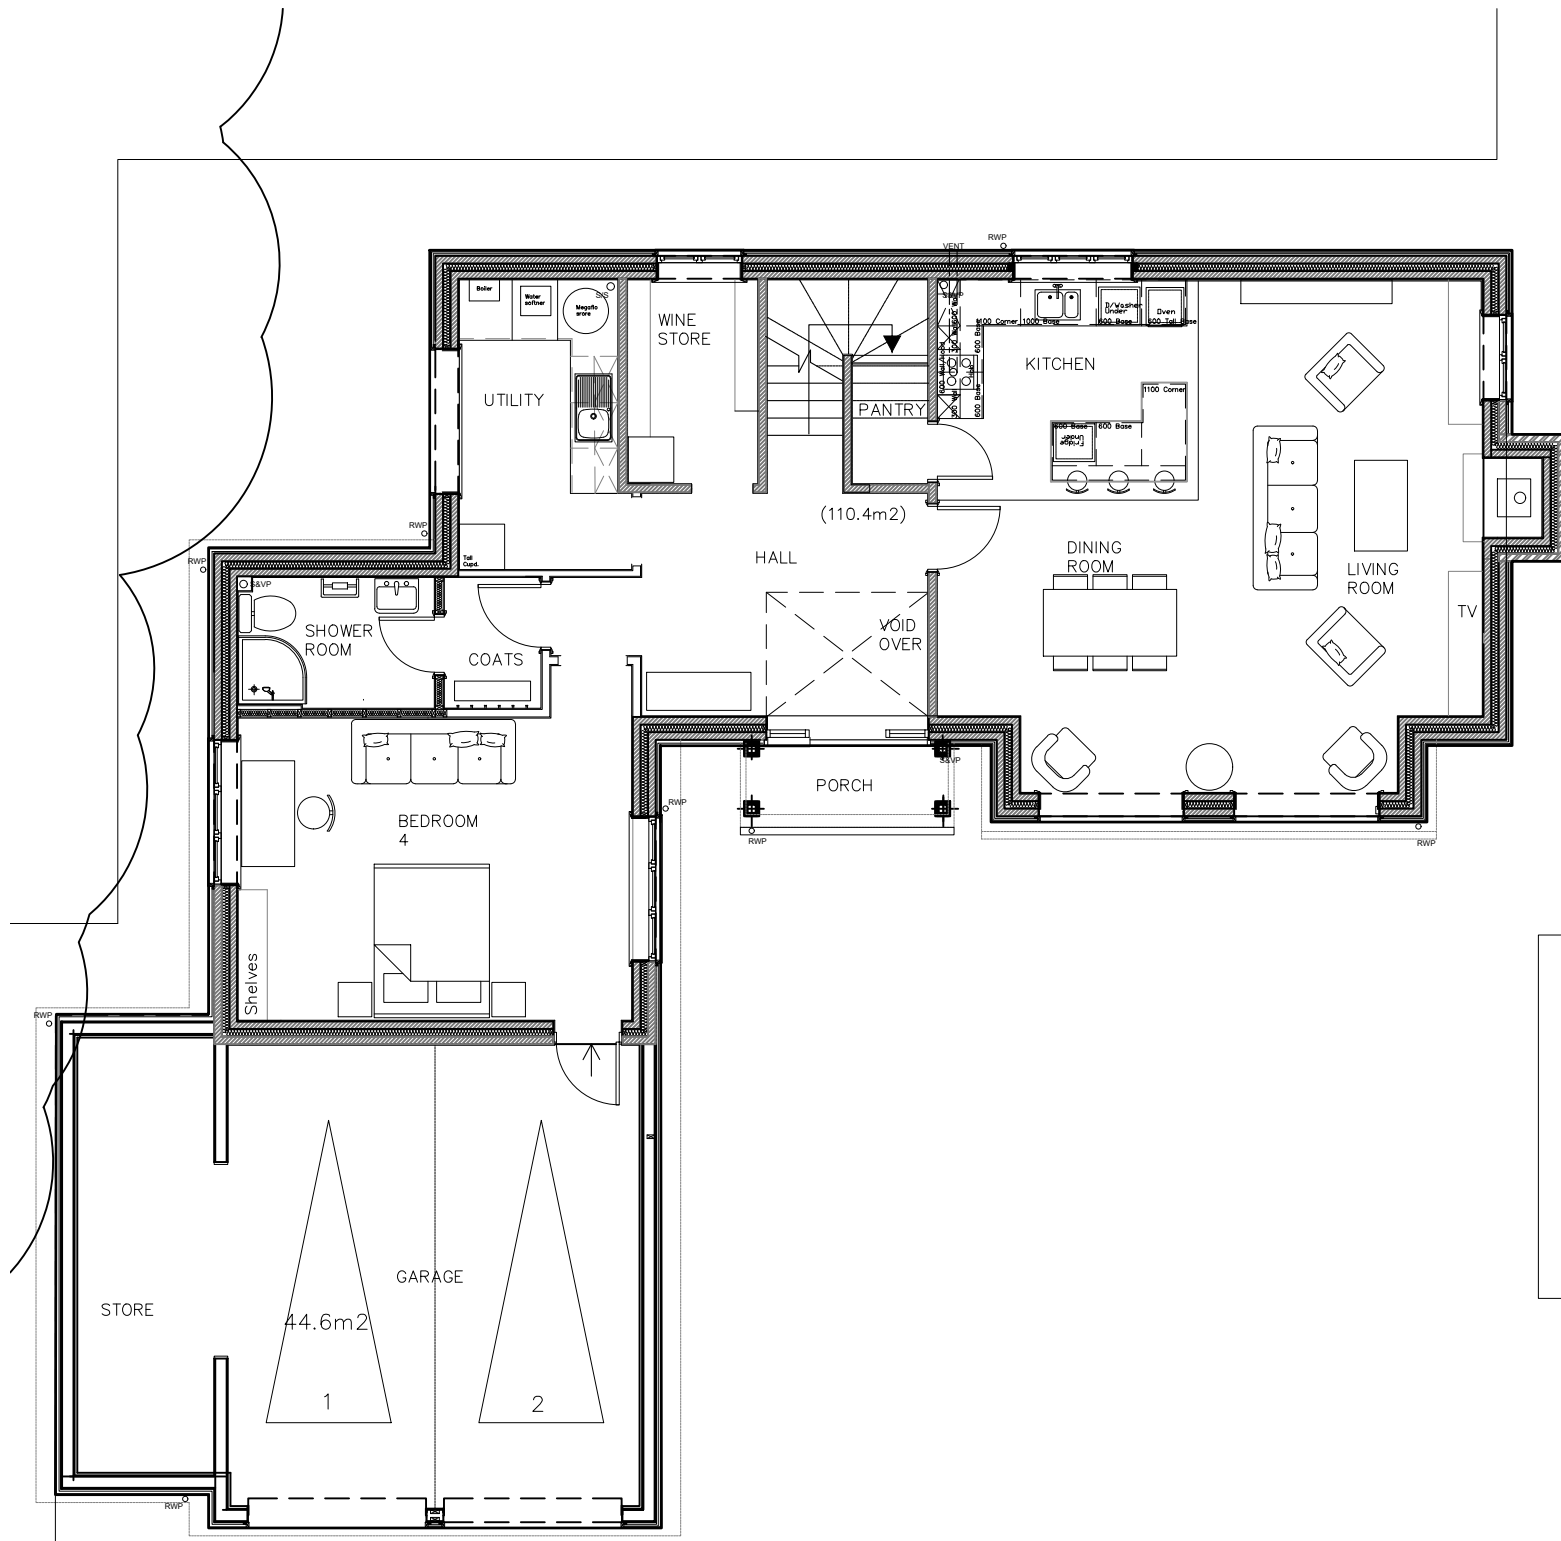

EXISTING GROUND FLOOR

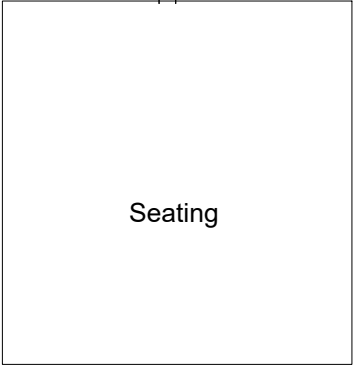

Seating

Issued for Planning Approval

0m 1m 2m 3m 4m 5m  
Scale 1:100 @ A3



**Amy Moss**  
Architectural Designer  
& Planning Agent

amy@mosspropertydevelopment.co.uk

Client: Mr & Mrs Clifton

Project:

Alterations & Extensions,  
Field House, 18A Newnham  
Way, Ashwell

Drawing:  
Existing Plans


Dwg no. SC 02 Date: March 2026

Drawn: AM

Scale: 1:100 @ A3

Revisions:

The content of this drawing is the property of Amy Moss and may not be copied in whole or part without formal consent.

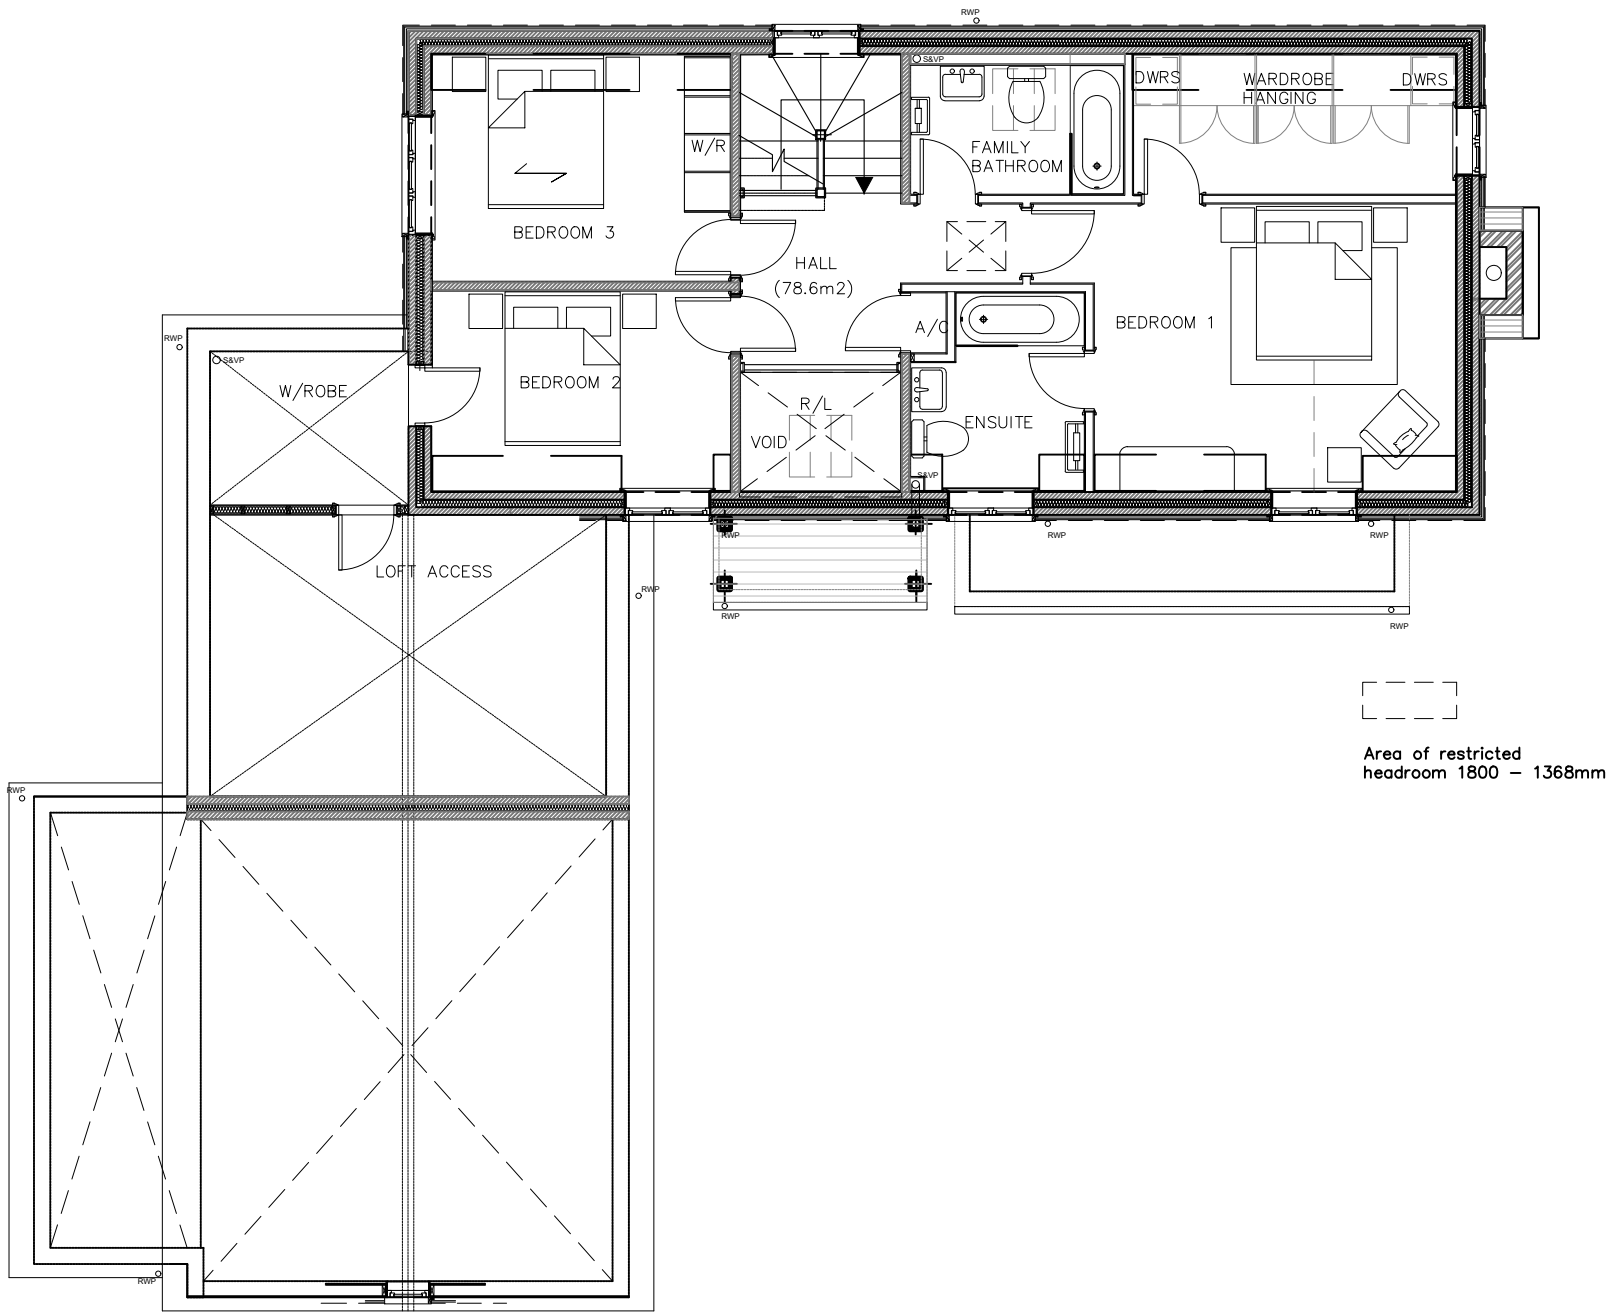

EXISTING FIRST FLOOR