




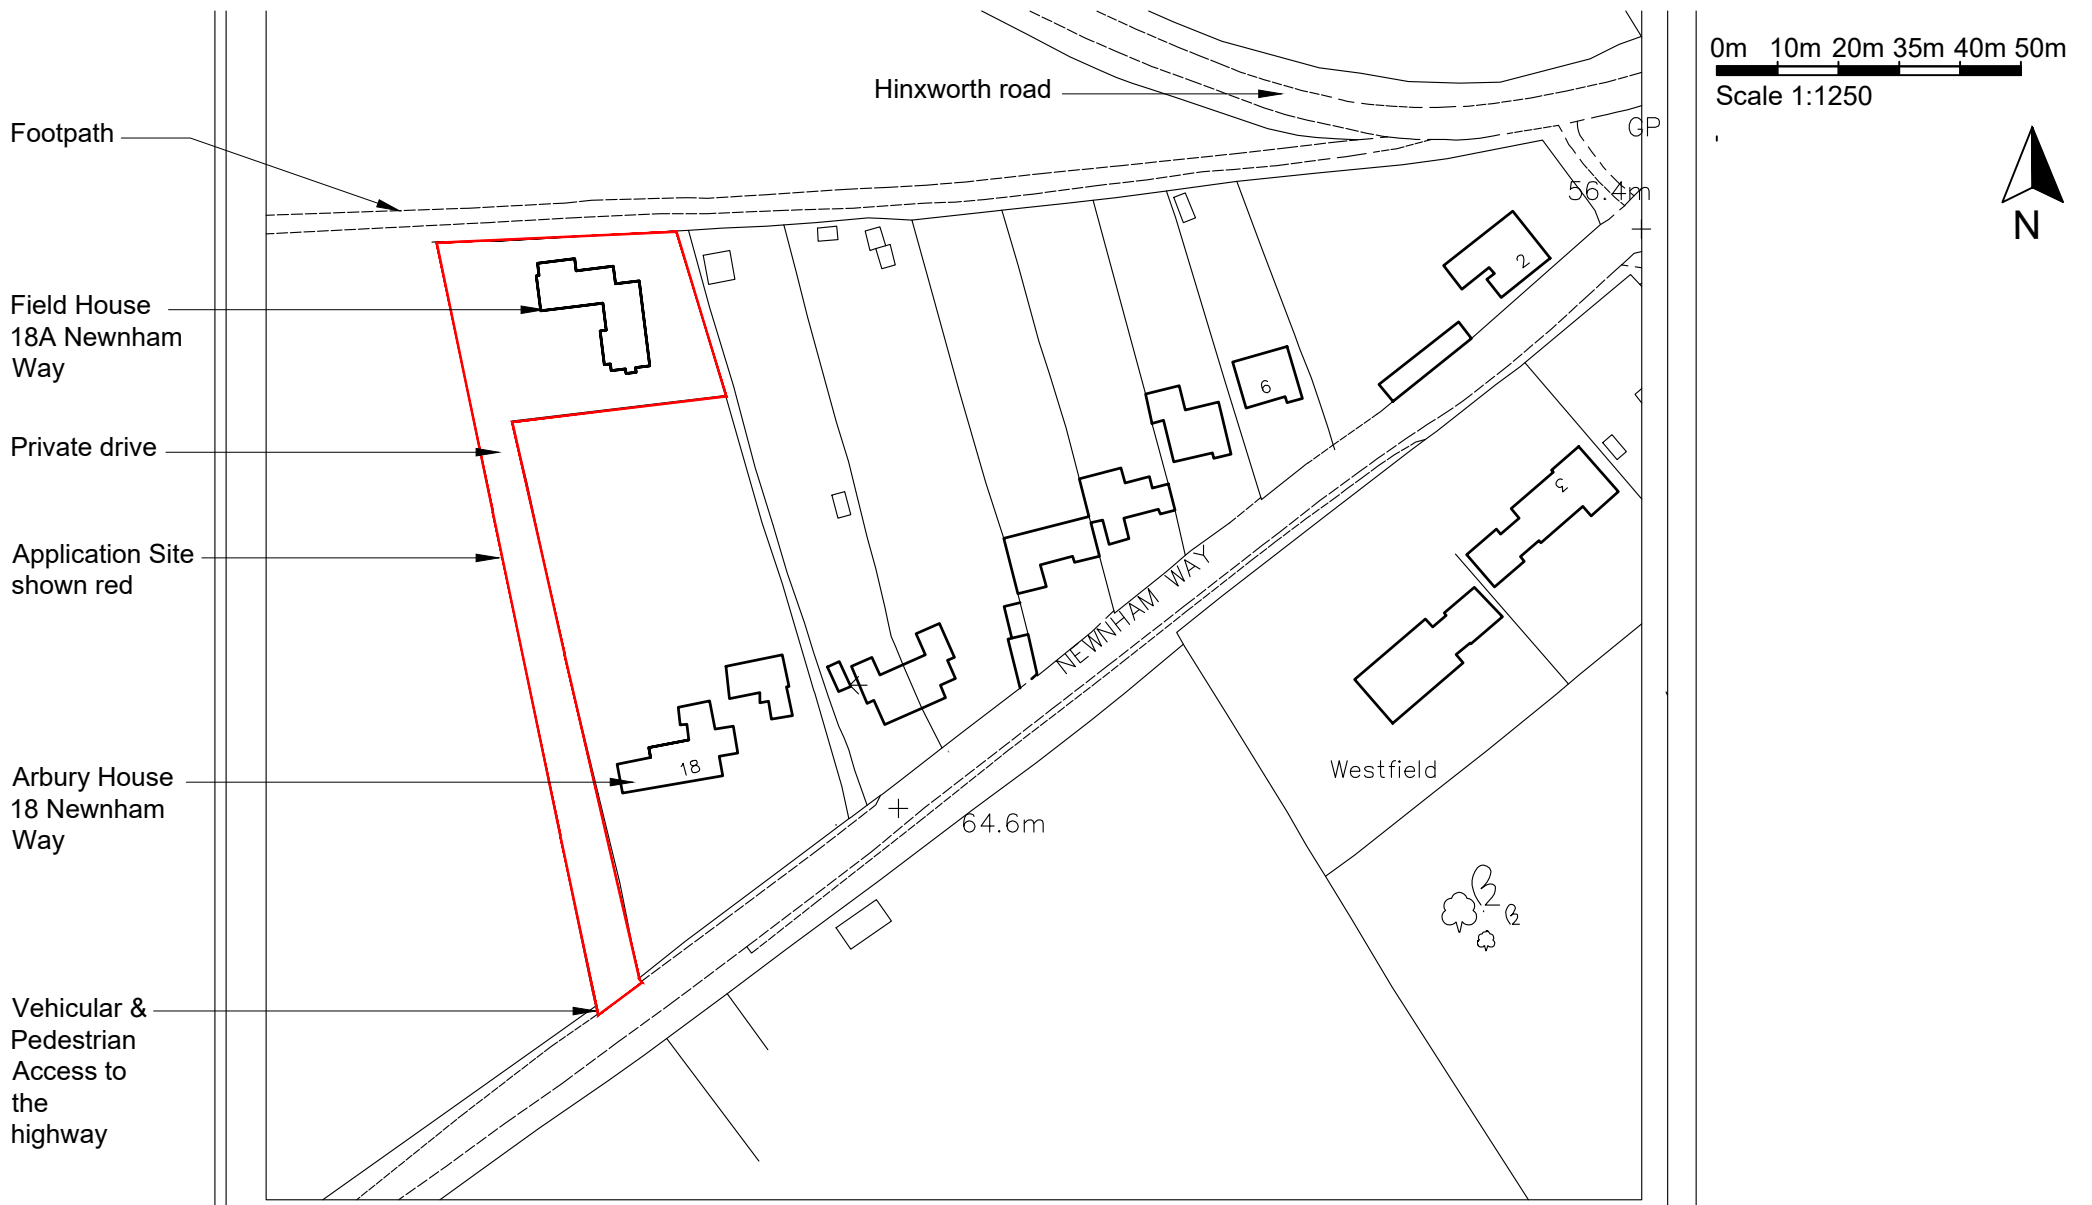

SITE LOCATION PLAN

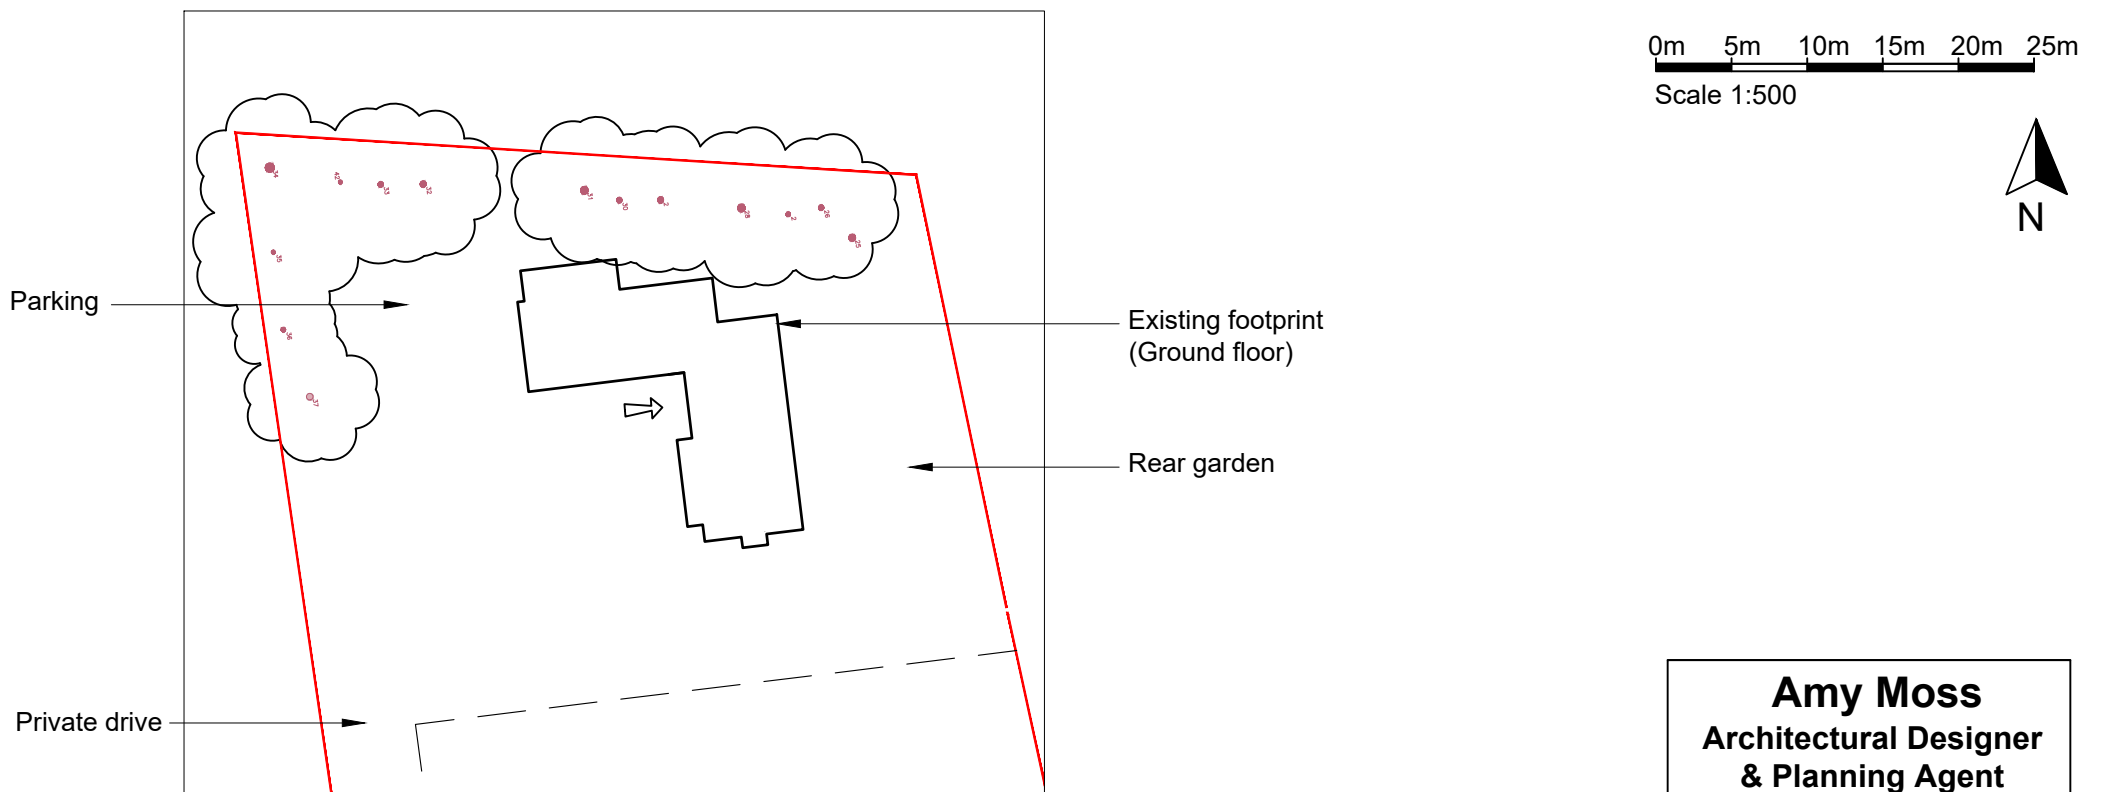

EXISTING BLOCK PLAN

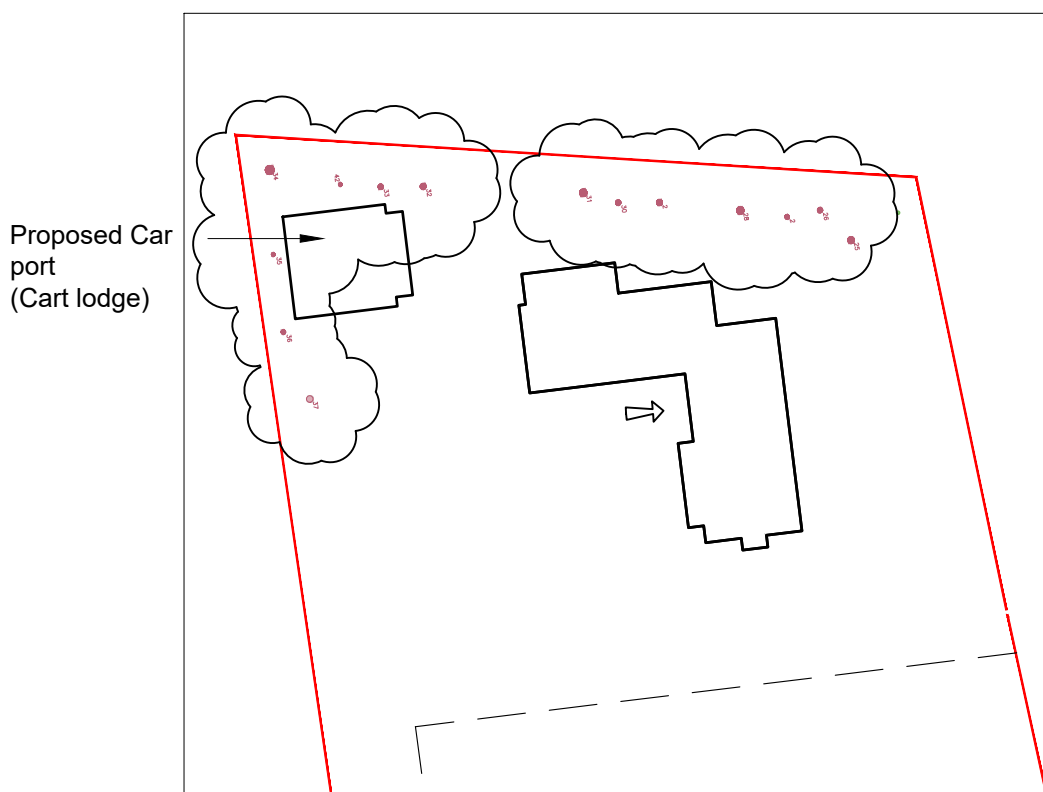

PROPOSED BLOCK PLAN

Amy Moss
**Architectural Designer
& Planning Agent**
amy@mosspropertydevelopment.co.uk

Client: Mr & Mrs Clifton

Project:
Proposed Car Port, 18A
Newnham Way, Ashwell

Drawing: Site Location &
Block Plans

Dwg no. SC 10 Date: March
2026

Drawn: AM

Scale: 1:1250 & 1:500 @ A3

Revisions:

The content of this drawing is the
property of Amy Moss and may not be
copied in whole or part without formal
consent.