


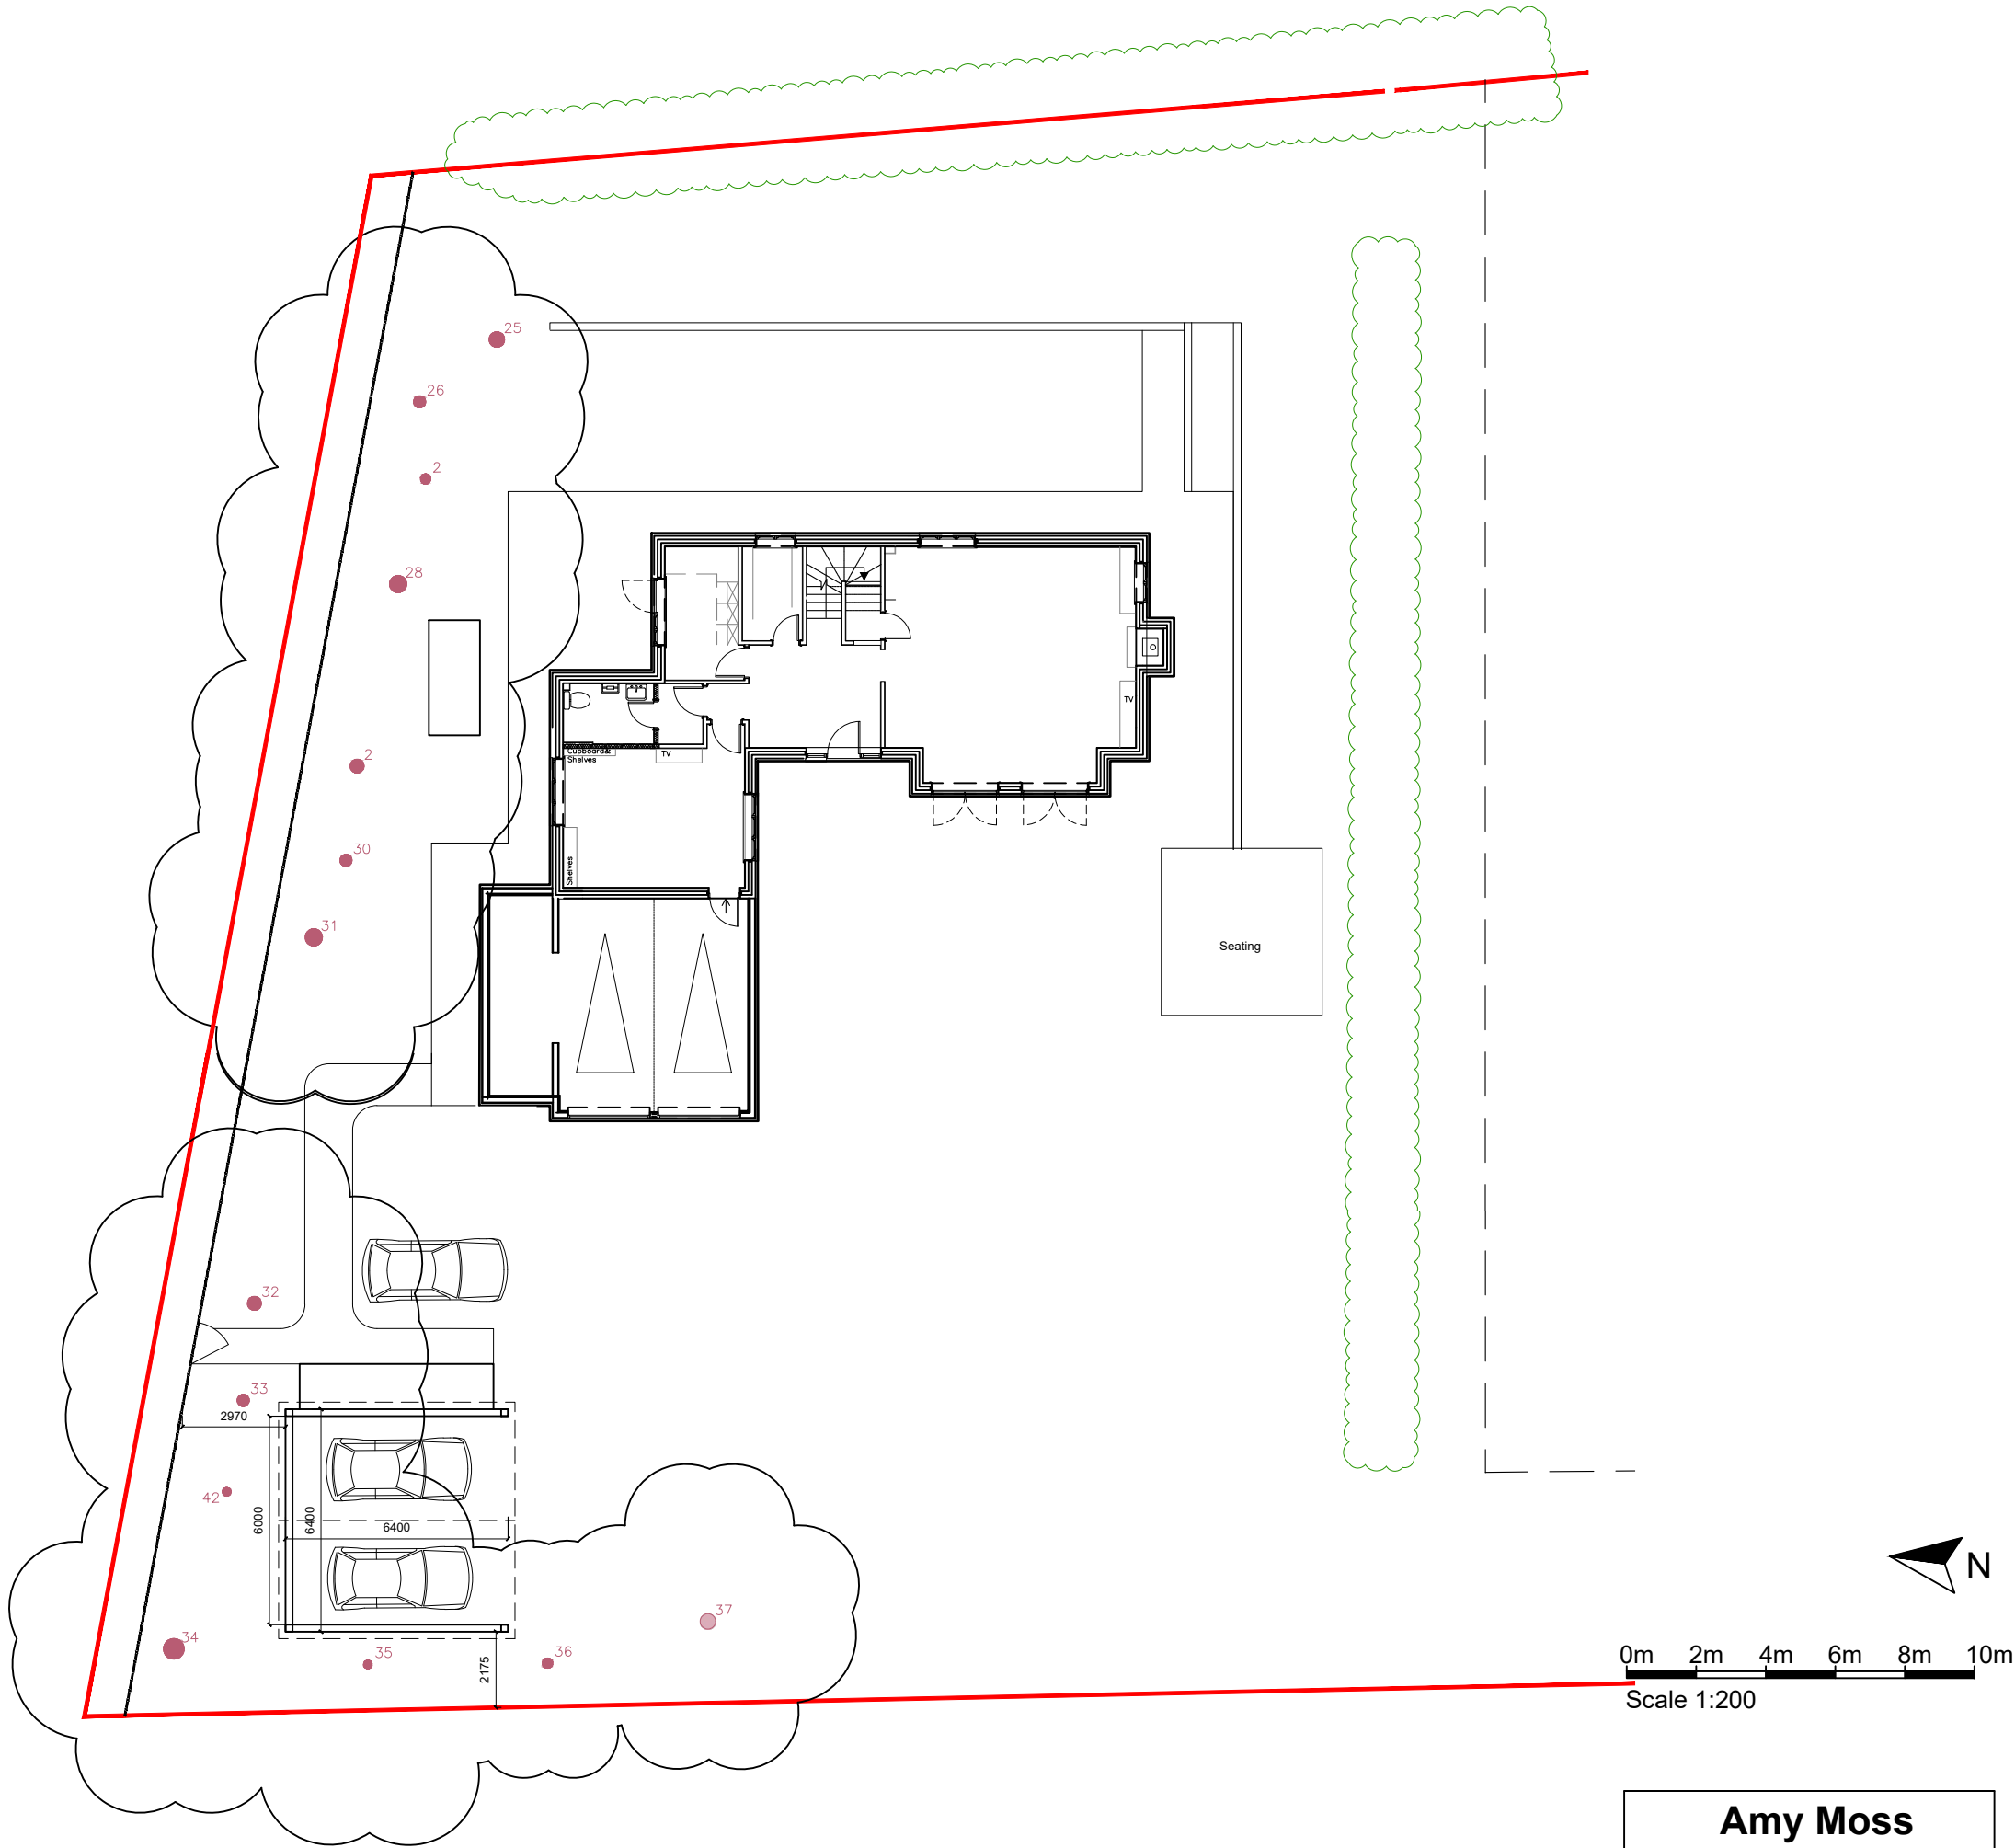

Amy Moss
Architectural Designer
& Planning Agent
amy@mosspropertydevelopment.co.uk

Client: **Mr & Mrs Clifton**

Project:
Proposed Car Port, 18A
Newnham Way, Ashwell

Drawing: **Proposed Site**

Dwg no. **SC 12** Date: **March 2026**

Drawn: **AM**

Scale: **1:200 @ A3**

Revisions:

The content of this drawing is the property of Amy Moss and may not be copied in whole or part without formal consent.