


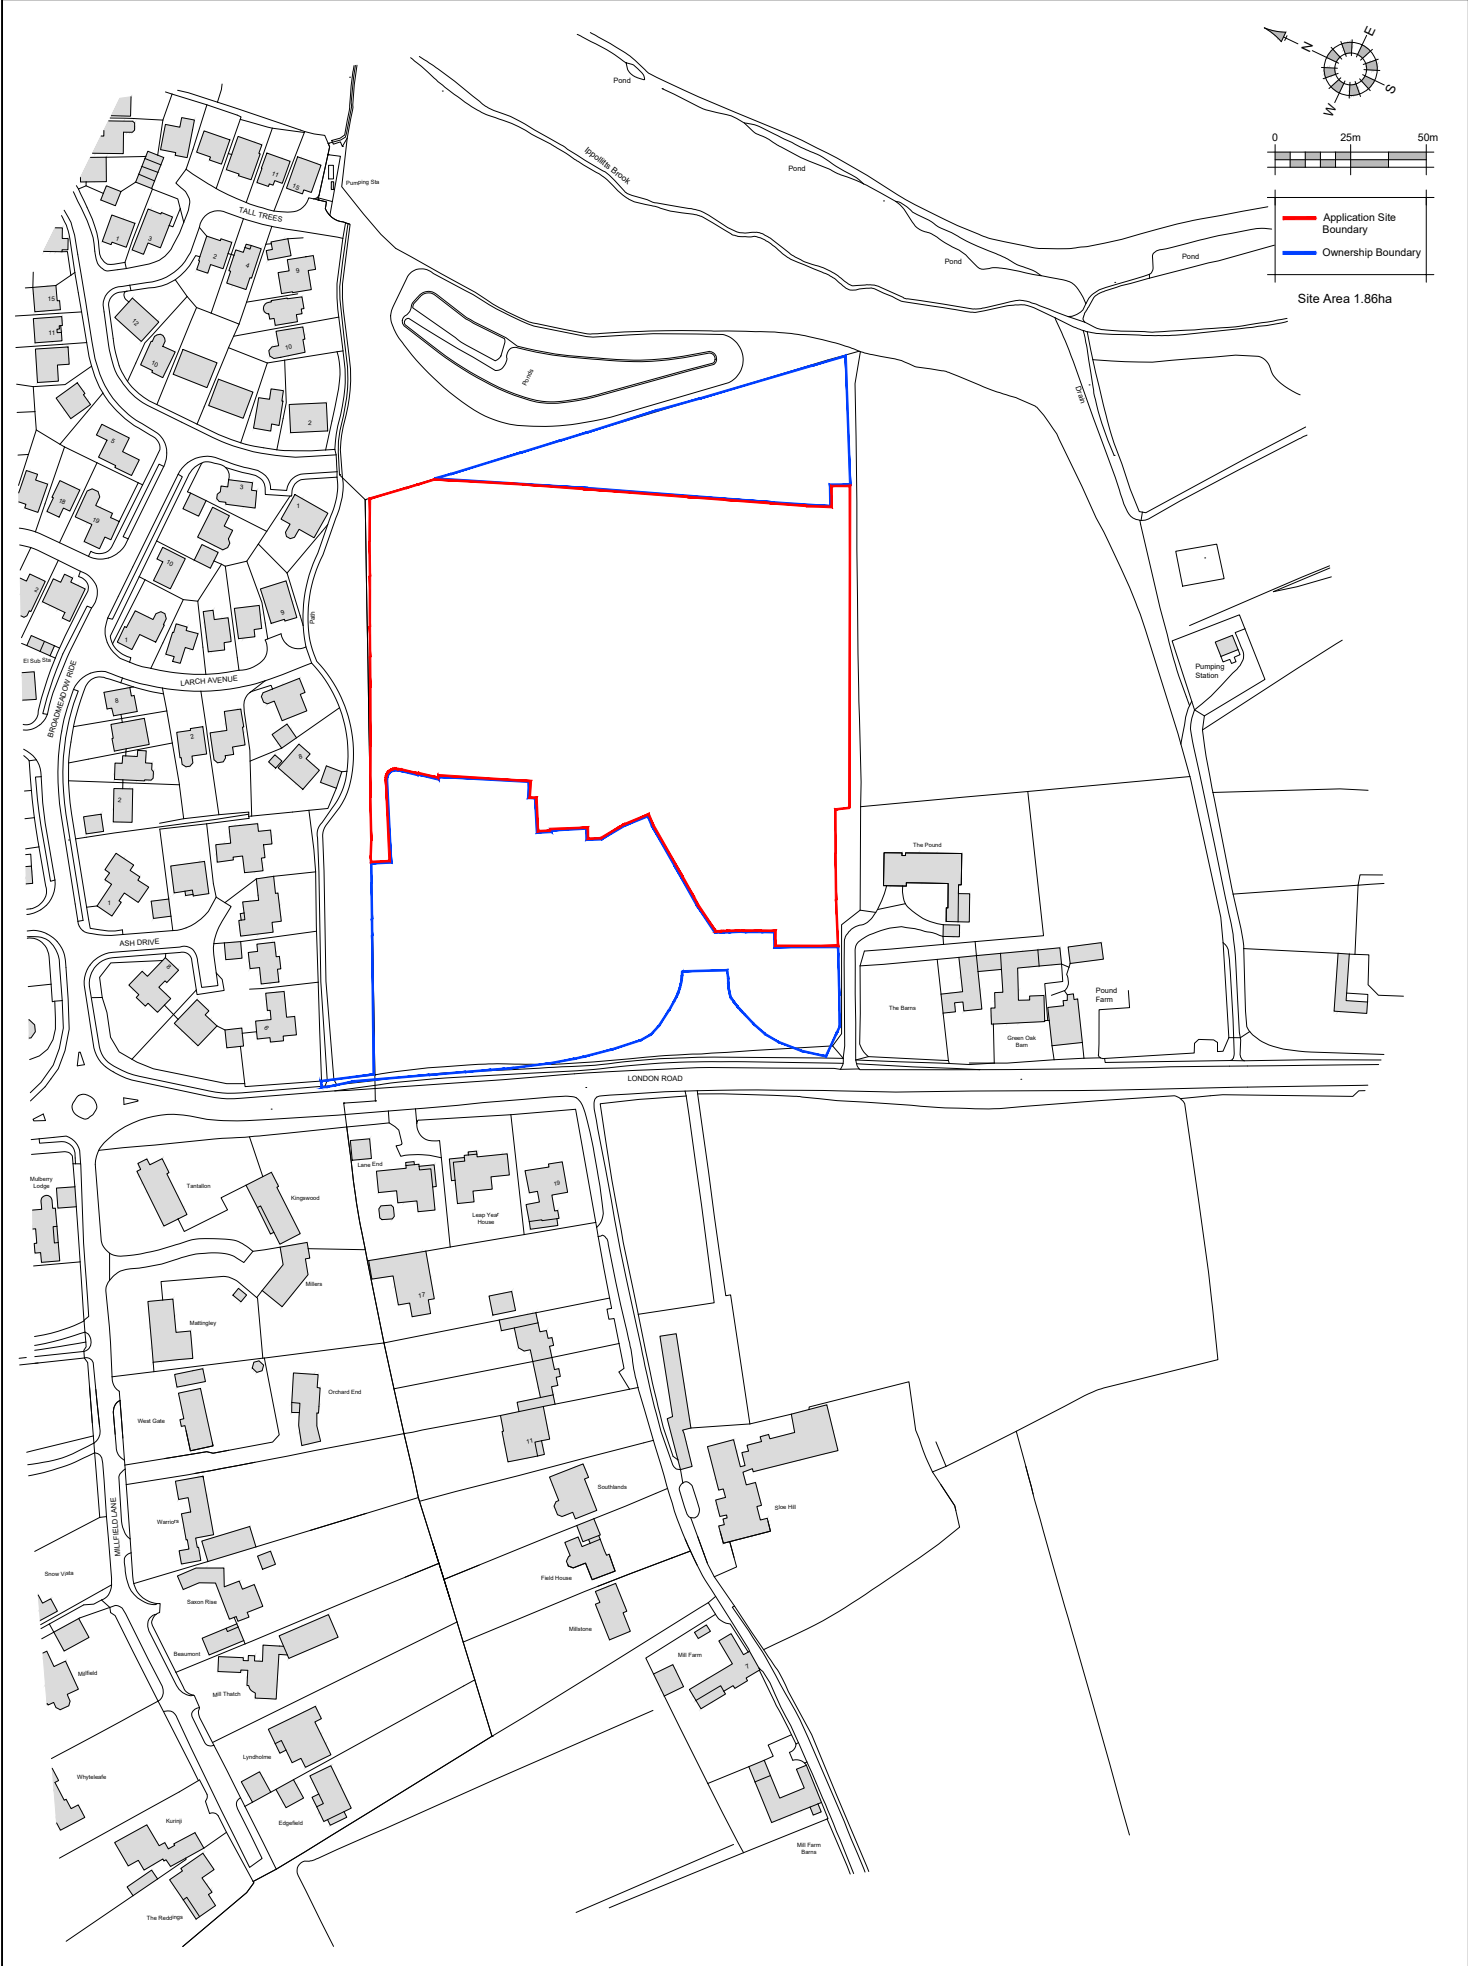

REV.		DATE	REVISIONS:	BY	STATUS	CLIENT:	PROJECT:	 architecture planning masterplanning Broadmeade House, Farnham Business Park, Weydon Lane, Farnham, Surrey GU9 8DT. info@osparchitecture.com www.osparchitecture.com Tel: 01252 267878	
						Elvia Homes	Land North of Pound Farm, London Road, St Ippolyts		
						SCALE: 1:2500 (A4 ORIGINAL)	DRAWING: Site Location Plan		
						DRAWN: NL DATE: 19.09.2024	24113	S101	-

© COPYRIGHT EXISTS ON THE DESIGNS AND INFORMATION SHOWN ON THIS DRAWING

This drawing may be scaled or cross referenced to the scale bar for planning application purposes only. Do not scale for any other purpose, use figured dimensions only. Subject to site survey and all necessary consents. All dimensions to be checked by user and any discrepancies, errors or omissions to be reported to the Architect before work commences. This drawing is to be read in conjunction with all other relevant materials.

OS Licence No. AC0000851327