



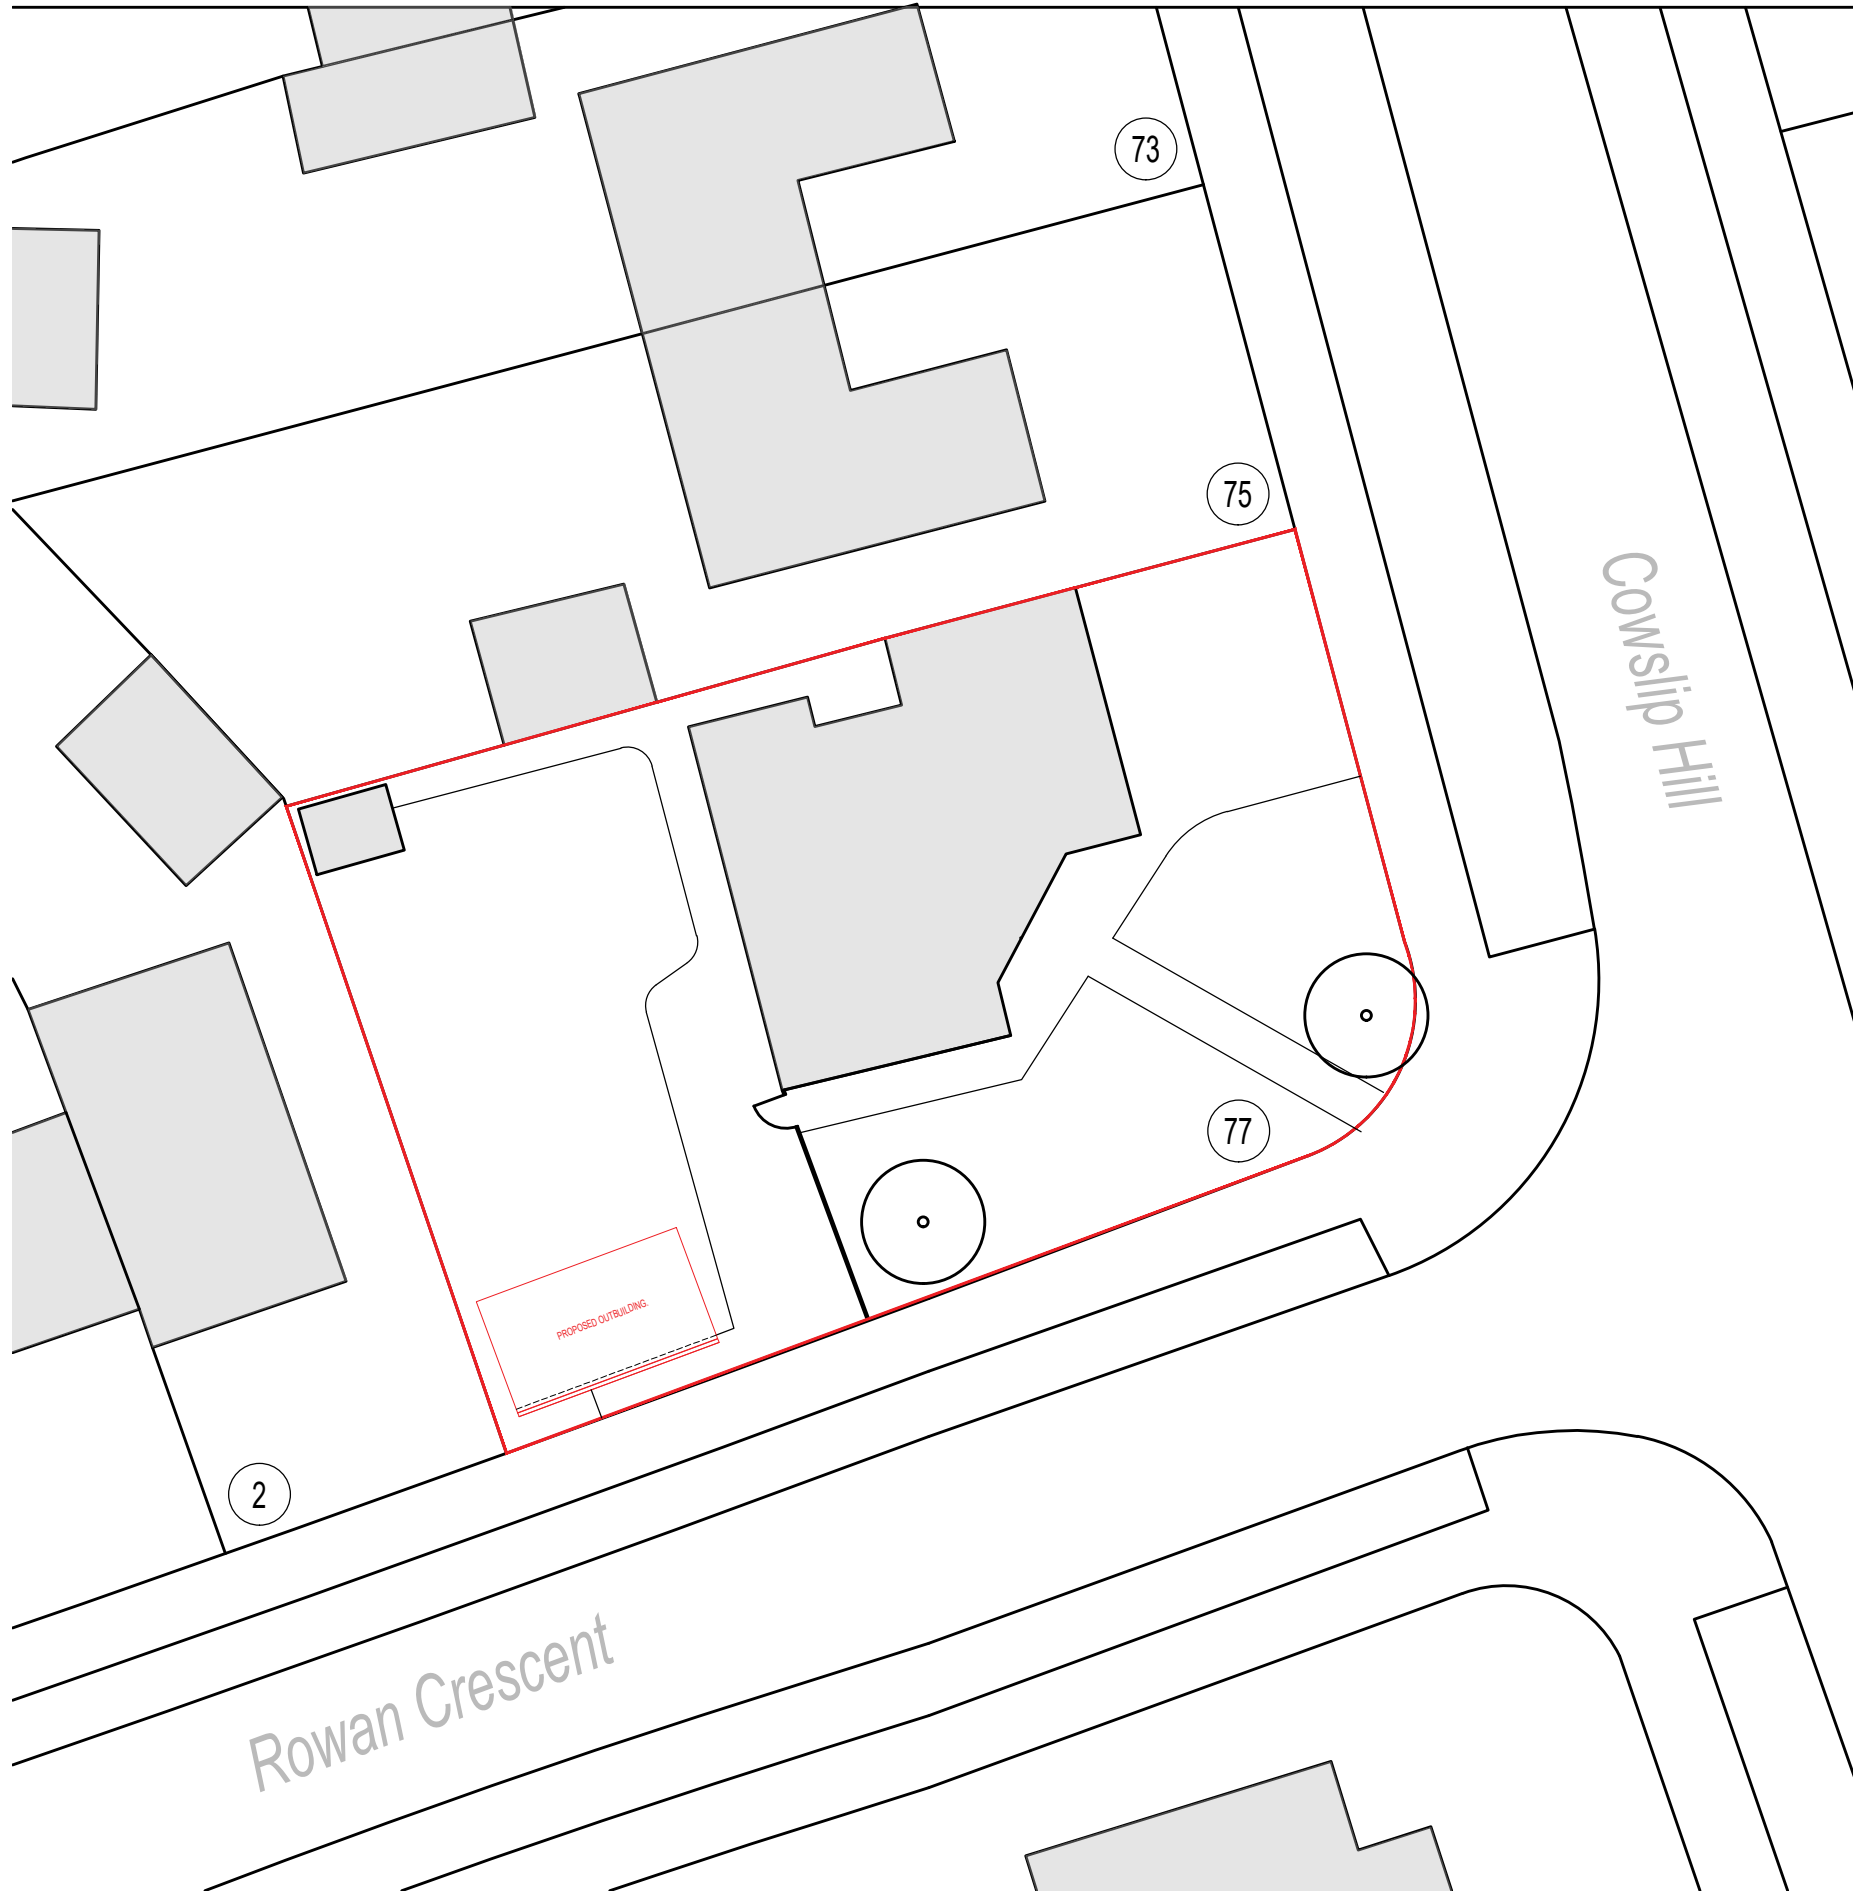

PROPOSED BLOCK PLAN @ 1 TO 200

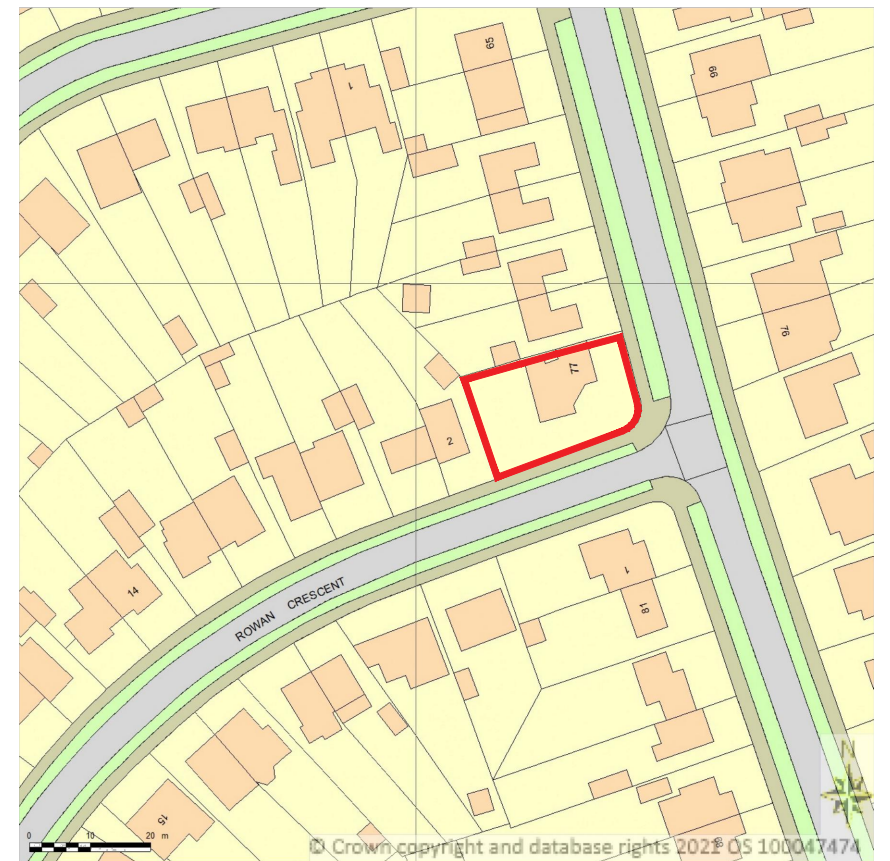

SITE LOCATION PLAN @ 1 TO 1250

- 3 08.11.24 Scheme updated
- 2 19.03.24 Outbuilding repositioned.
- 1 03.03.24 Outbuilding reduced

Rev.	Date	Details	Drawn	Checked
Issued for:				

PLANNING

Project/Client:	Project No:
Proposed Garden Office	Dwg No: Rev:
77 Cowslip Hill	A110 3
	Scale:
	As Indicated
Drawing:	North:
Site & Location Plans	Drawn By: Date:
	Checked By: Date:



D.Chandler Architectural Design
61 Gernon Road, Letchworth, Hertfordshire, SG6 3HS
daniel@dcarchitectural.org - Tel: 01462 640650 - M: 07901864742