NOTES
THIS DRAWING IS A PRINT.
ANY QUERIES REGARDING DIMENSIONS TO BE REFERRED TO THE ARCHITECT OR ENGINEER

ALL DIMENSIONS OF EXISTING BUILDINGS TO BE VERIFIED ON SITE

THIS DRAWING IS THE COPYRIGHT OF DMG architectural building design AND SHALL NOT BE IN ANY WAY USED OR REPRODUCED WITHOUT THEIR PRIOR WRITTEN CONSENT.

Contact The Architect/Engineer For Any Clarifications

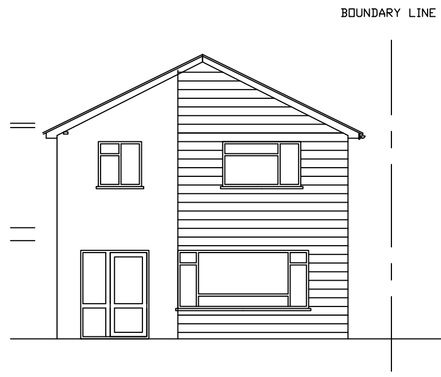

EXISTING FRONT ELEVATION

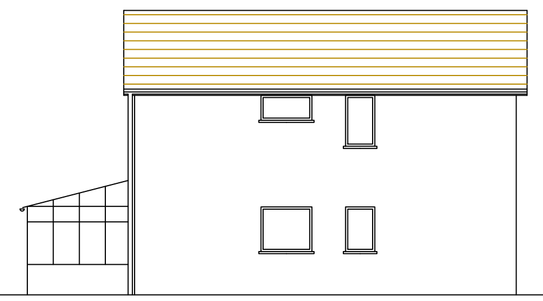

EXISTING SIDE ELEVATION (EAST)

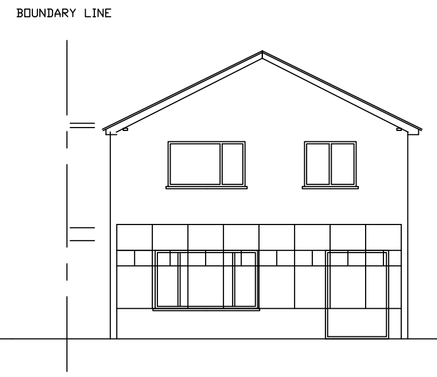

EXISTING REAR ELEVATION

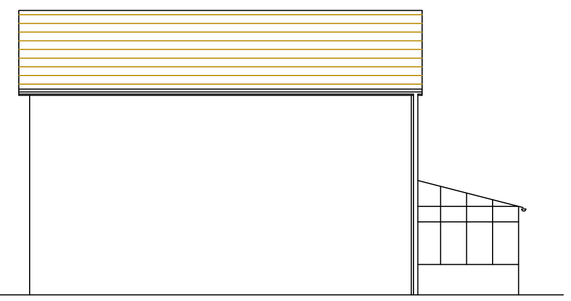

EXISTING SIDE ELEVATION (WEST)



SITE LOCATION PLAN
SCALE 1 : 1250 @ A1



PROPOSED FRONT ELEVATION

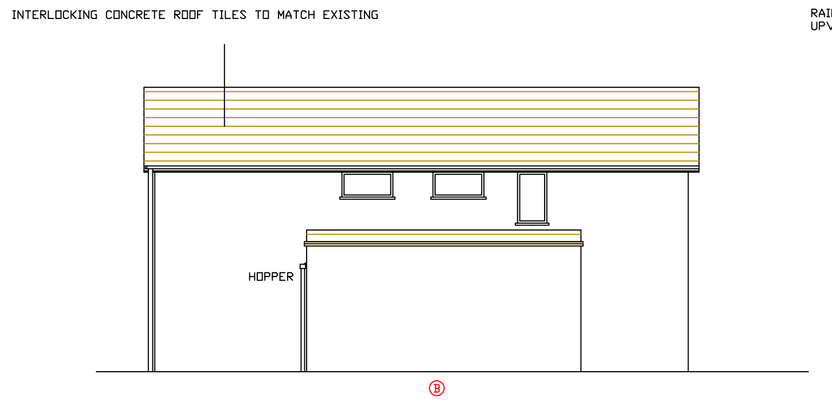

PROPOSED SIDE ELEVATION (EAST)

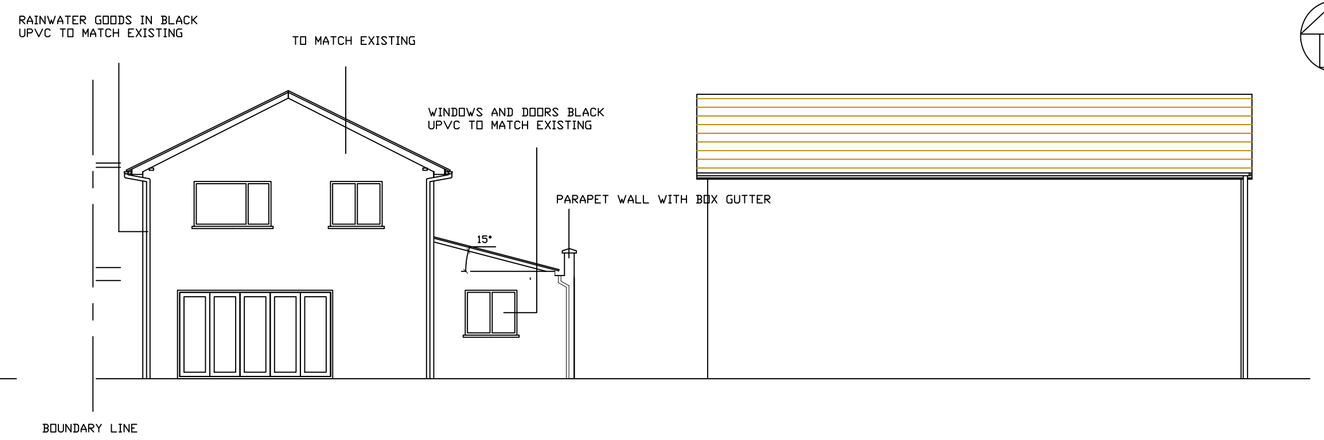

PROPOSED REAR ELEVATION

PROPOSED SIDE ELEVATION (WEST)



BLOCK PLAN
SCALE 1 : 500 @ A1

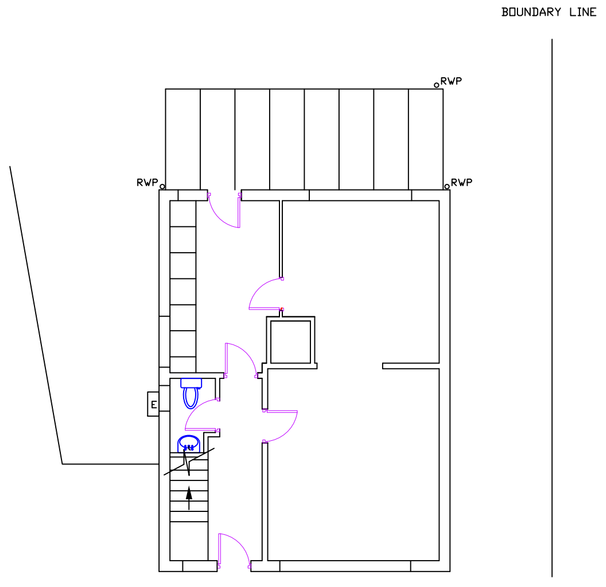

EXISTING GROUND FLOOR PLAN

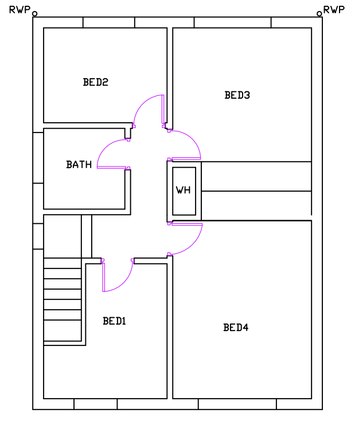

EXISTING FIRST FLOOR PLAN

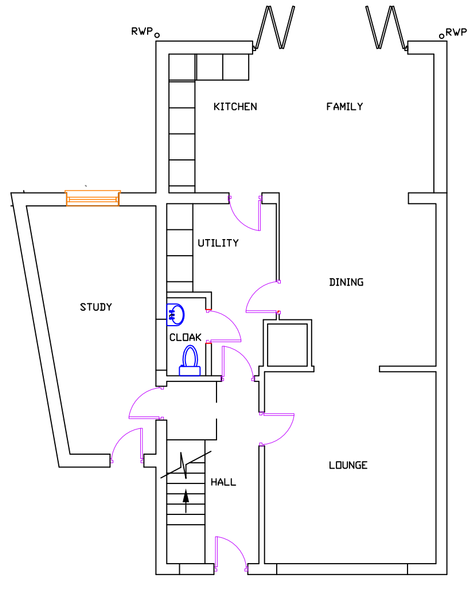

PROPOSED GROUND FLOOR PLAN

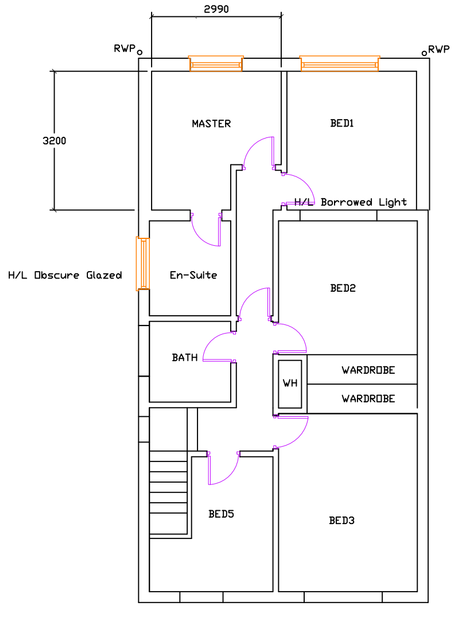

PROPOSED FIRST FLOOR PLAN

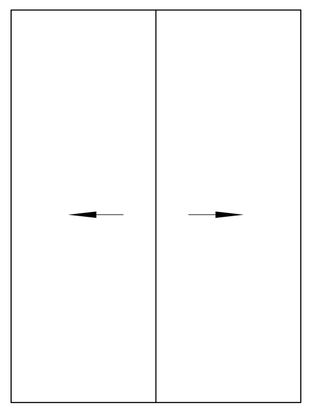

EXISTING ROOF PLAN

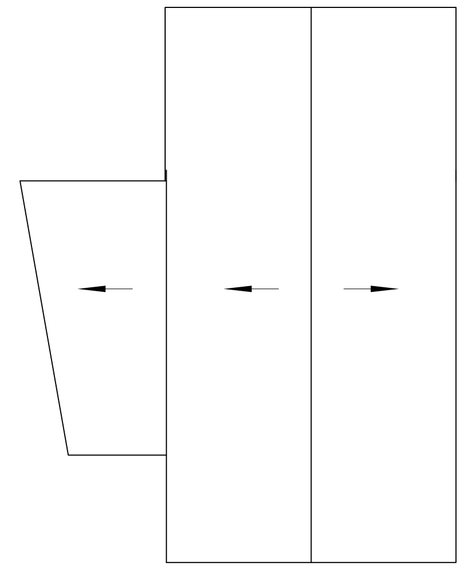

PROPOSED ROOF PLAN

Notes
Setting Out Dimensions
All dimensions and levels shown on drawings to be checked prior to commencement of work. Any discrepancies to be reported to the Architect/Engineer

Subject to Building Control Approval

Client to serve Party Wall Notices as required

0 1 2 3 4 5m
SCALE 1 : 100 @ A1

Project/Site Location
Mr & Mrs K Sing
5, Tennyson Avenue,
Hitchin
Hertfordshire SG4 0PX

Drawing Title
Double Storey Rear and Single Storey Side Extension

Drawn	Scale @ A1	Checked	Date
Mark Grainger	1:100		March 2018

Rev	Date	Description	Initial
C	May '18		MG
B	Apr '18	Side extension added to side elevation east	MG
A	Mar '18	Planning Drawing Only	MG

© DMG architectural building design
Tel: 07950 579834
e-mail: mark.grainger@outlook.com

Drawing No. 1855 - 01 Rev. C