
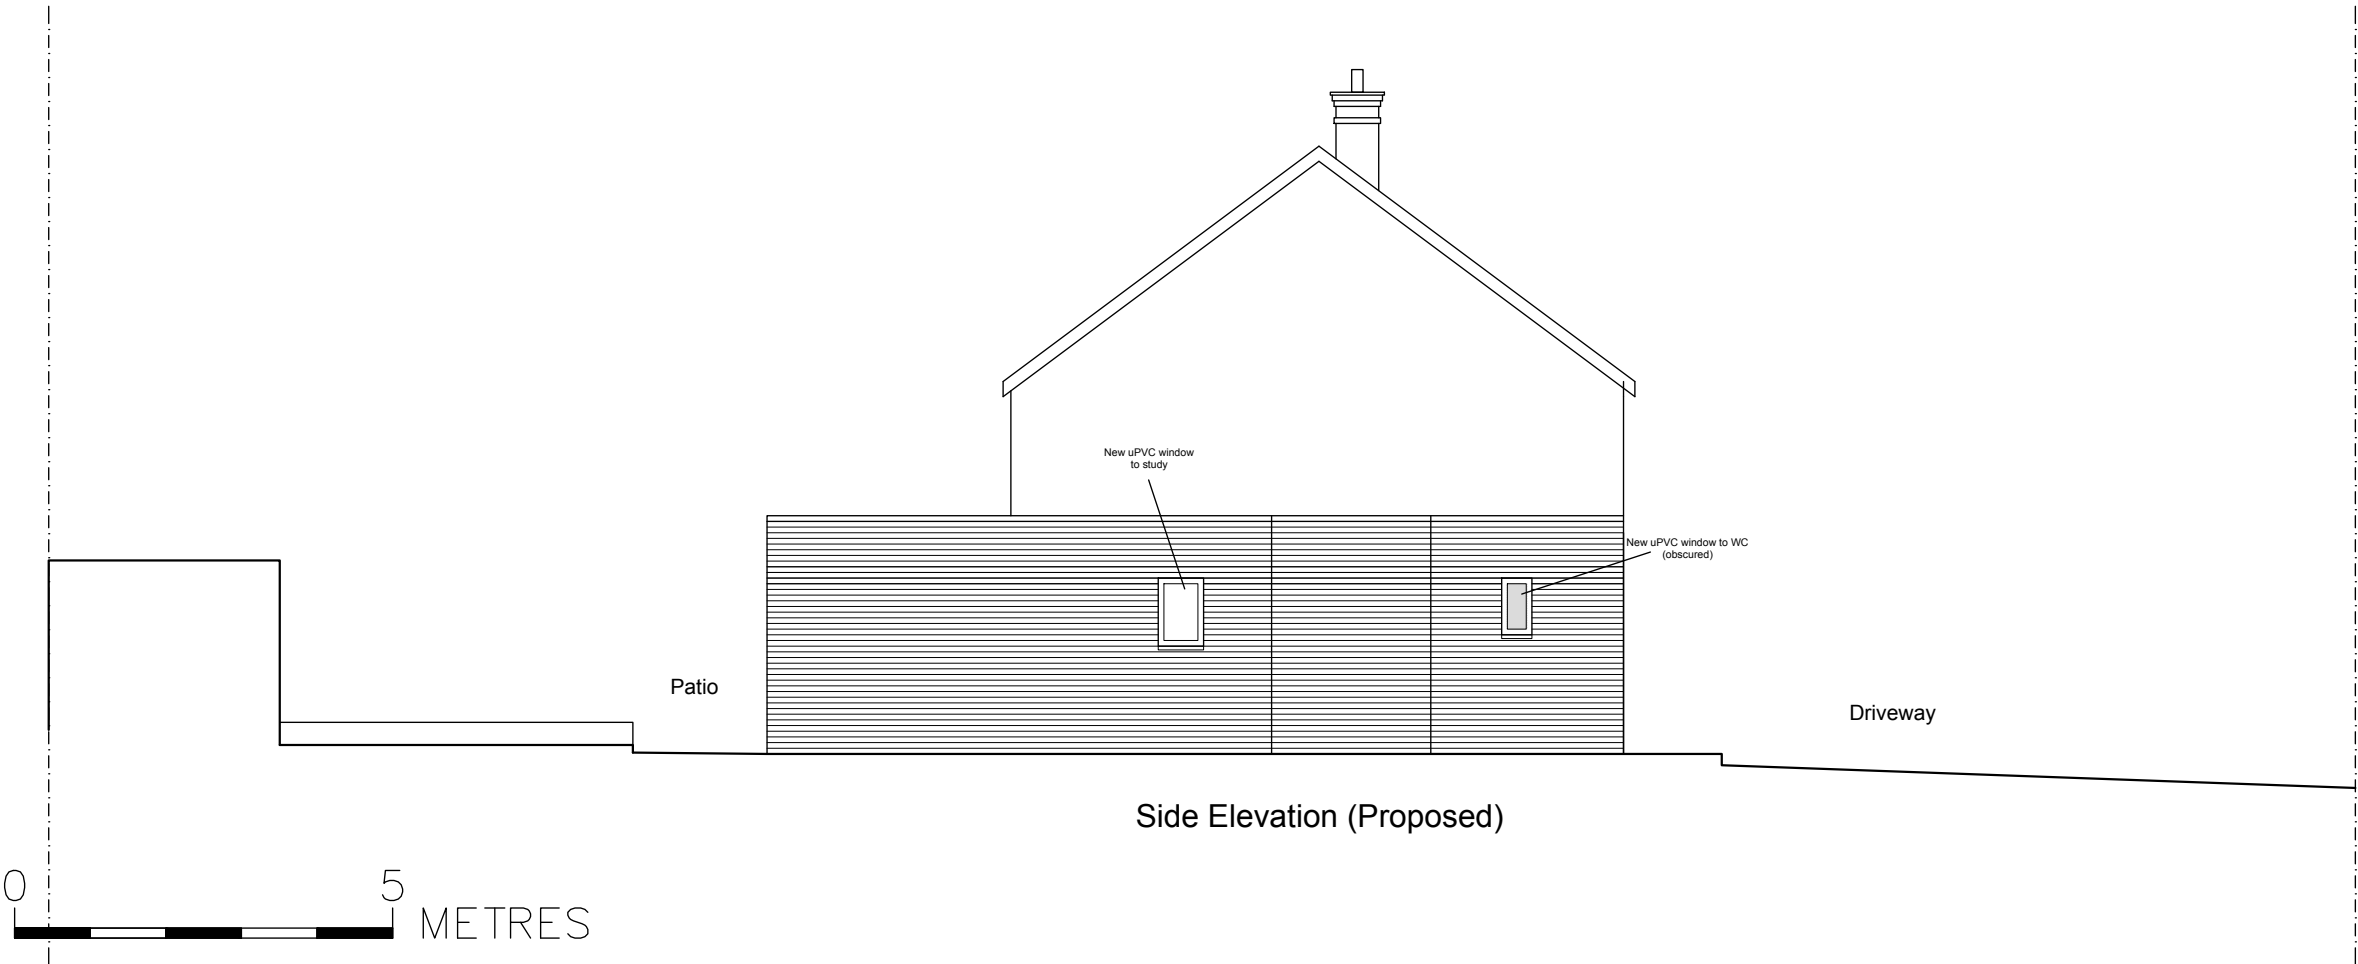


The measured areas and drawings within this scheme relate to the current state of design and are reliant upon the information available at the time. Any decisions to be made on the basis of these predictions should include due allowance for variations in the design development and construction process. Please note that this drawing is compiled with existing information available. All dimensions to be checked on site.

REVISIONS

Rev.	Date	Description
A	5.2.26	Windows added to side elevation.
B	9.3.26	Material note added to windows.

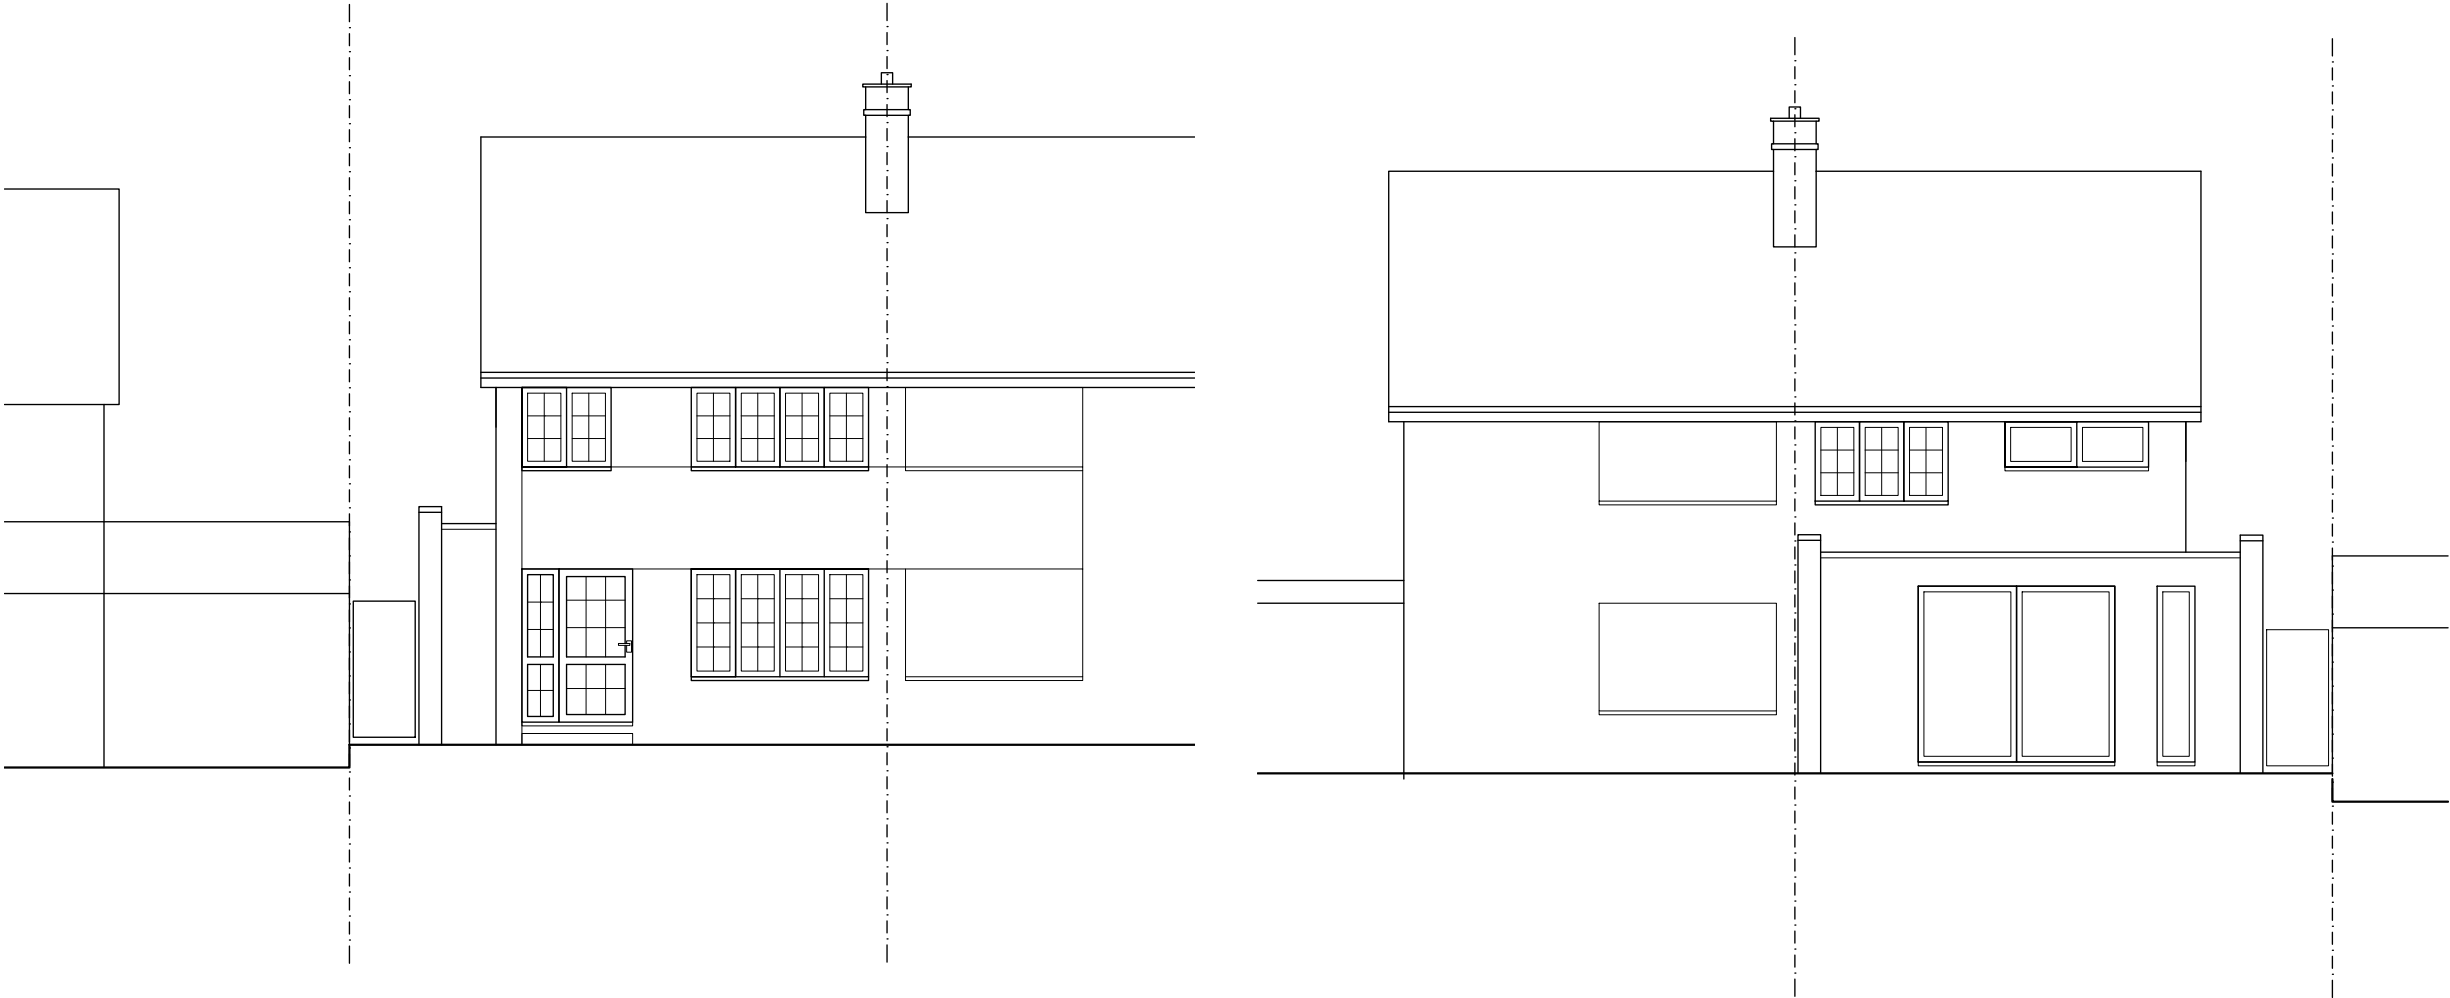

STUDIO LUNET
ARCHITECTURE / INTERIOR DESIGN
27-28 Sun Street, Hitchin SG5 1AH

site
77 Redhill Road, Hitchin
SG5 2NT
client
Jonathan Kelly
title

Proposed
Elevations

information	
job no.	115
drawing no.	S2-04
scale	1:100 @ ISOA3
date	June 2022
author	LM

NOTE: Verify all dimensions on site