


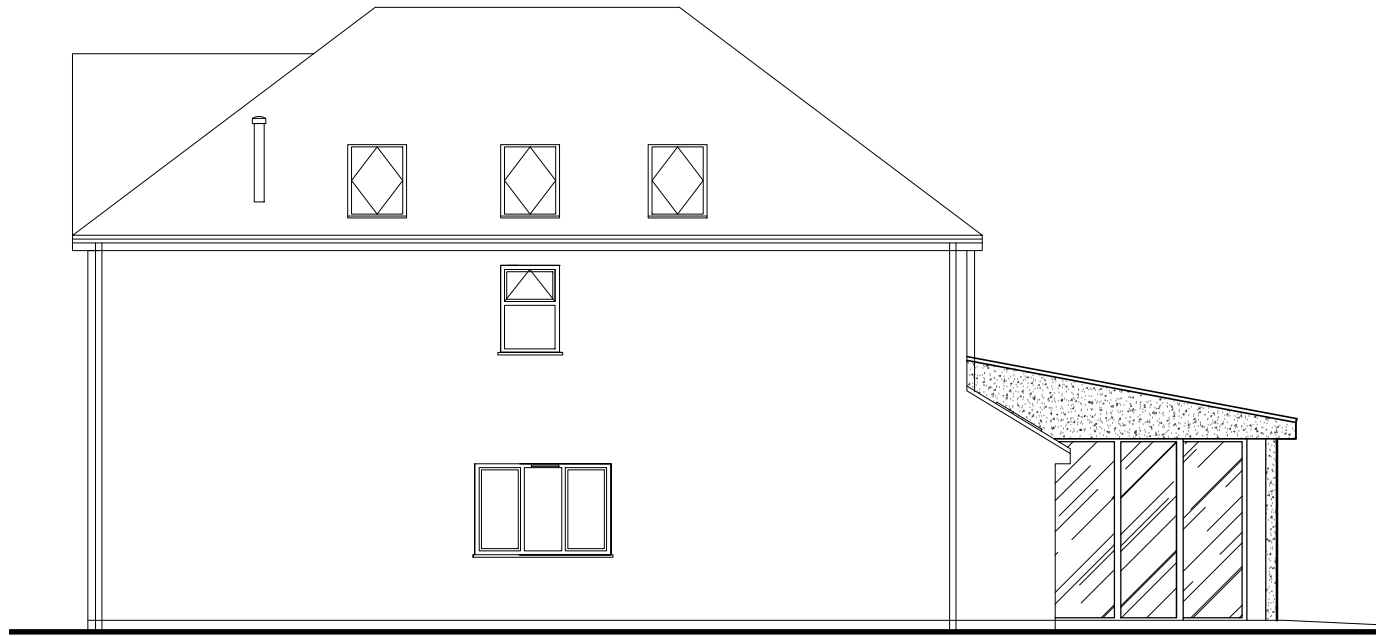


SIDE ELEVATION TO No. 7



SINGLE PLY MEMBRANE
STANDING SEAM ROOF




FULL LENGTH GLAZED
PANELS

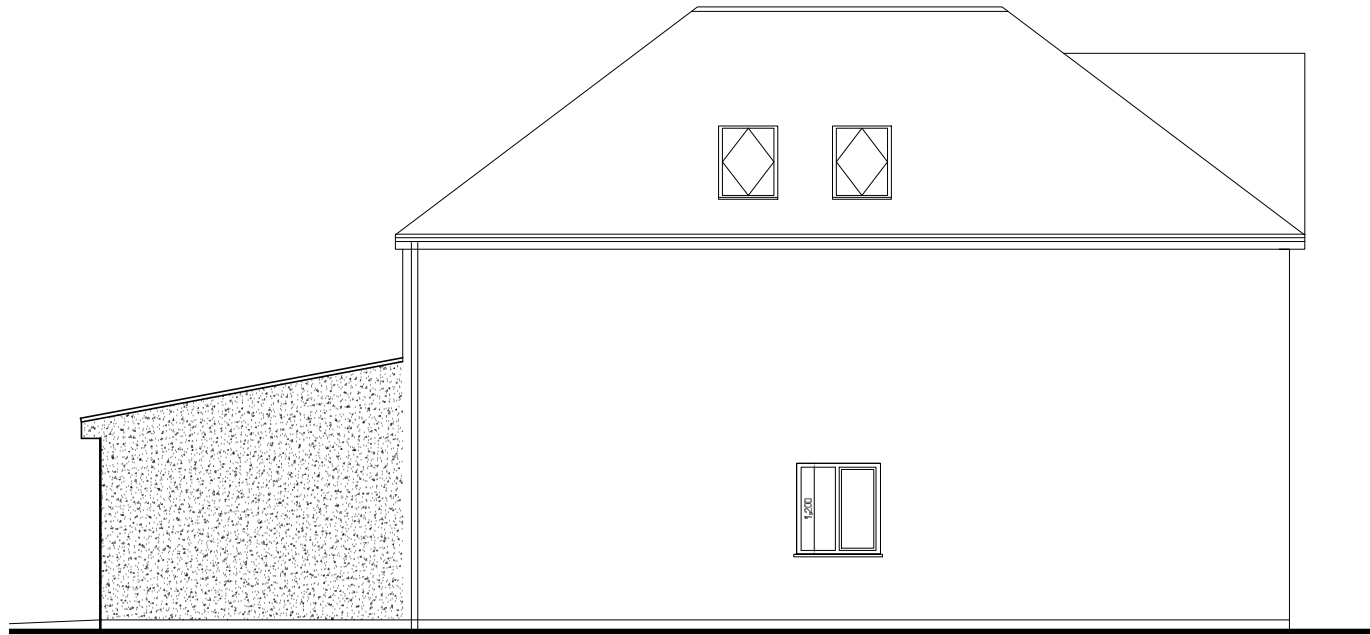

SIDE ELEVATION TO No. 11



EXTERNAL SLIDING POCKET DOORS

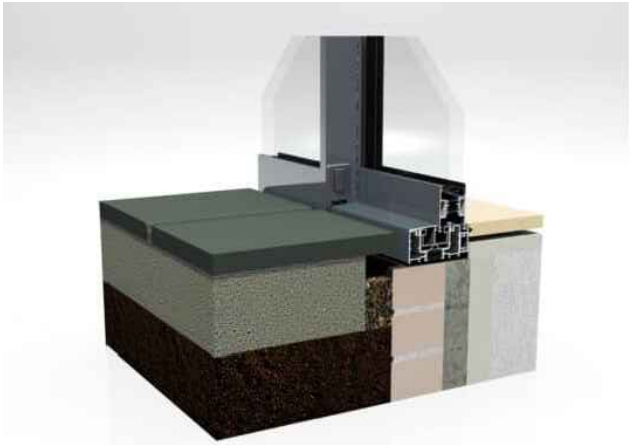

FLUSH THRESHOLD



NOTES AND REVISIONS

All stated dimensions must be verified on site. Lobs Design must be advised of any discrepancies.
This drawing must be read together with the specification/Bill of Quantities and related drawings.

This drawing is for the purpose of obtaining Planning & Building Regulations Approval only. Should the contractor use them to build from then they assume full responsibility for the design.


A	SCALE BAR ADDED	ipl	22.04.25
REV	DESCRIPTION	DRWN	CHKD DATE

Client
9 Clothall Road
Baldock
SG7 6PB

Project
Single Story Rear
Extension

Drawing Title
Side Elevations &
Materials Images
Proposed

Scale As Shown	Date Mar 2025	Drawn ipl	Checked
Project No LD768	Drawing No P02	Revision A	

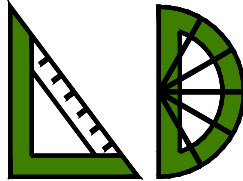

LGCHF Garden City
Heritage Awards
Winning Designer

Lobs Design

Architectural Services
Devonshire B.C.
Works Road,
Letchworth Garden City
Hertfordshire, SG6 1GJ
T: 01462 488212
M: 07960 006077
E: info@lobs-design.co.uk