

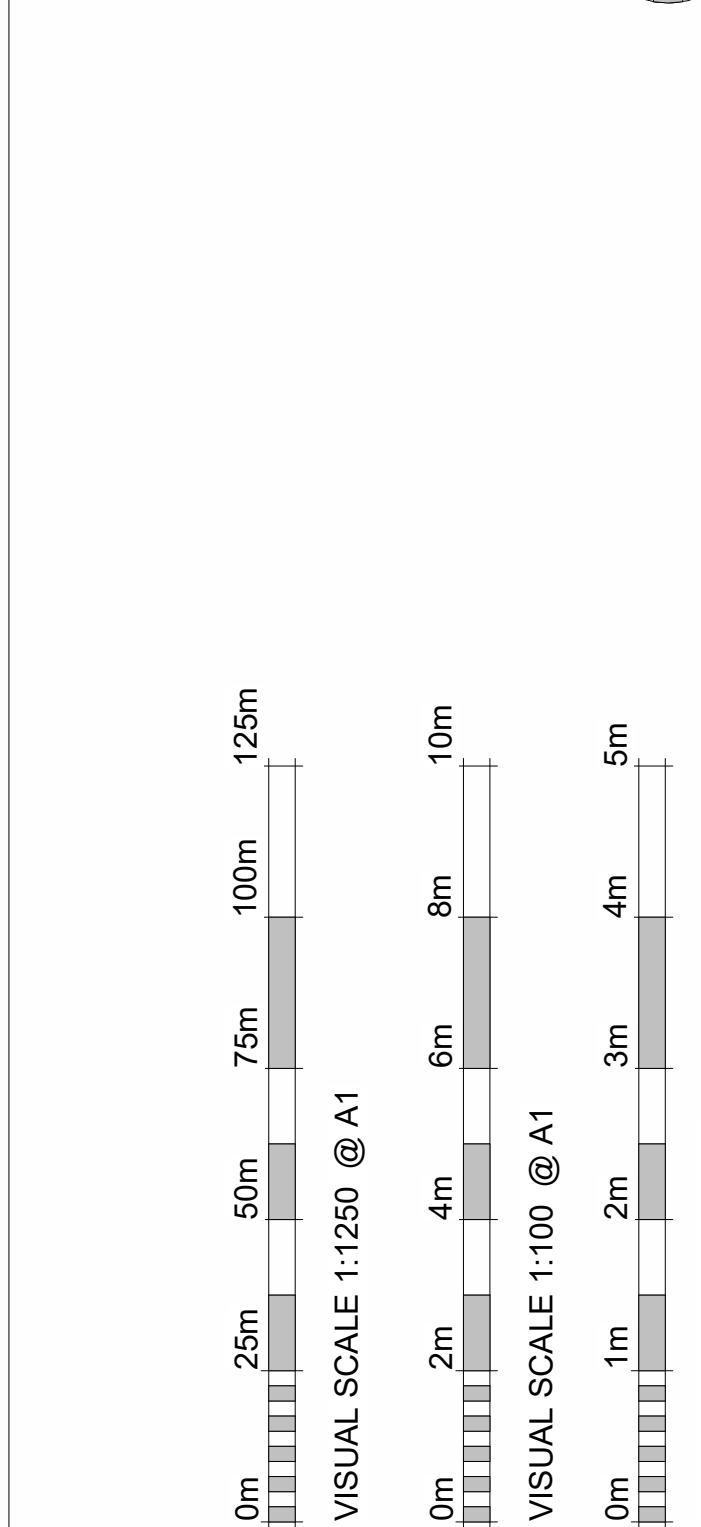


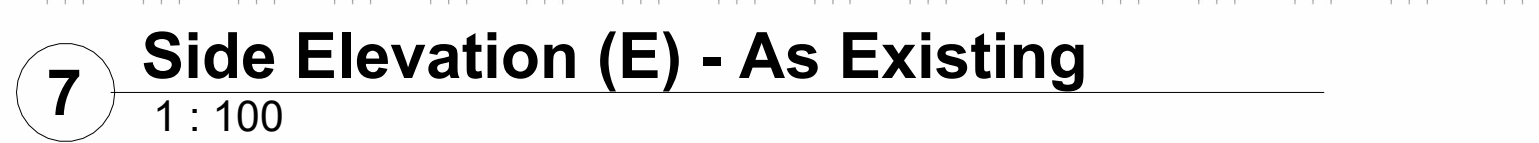

Statu

Dimensions, areas and levels where given are only approximate and subject to site survey.
All dimensions are to be checked on site. Figured dimensions only are to be taken from this drawing.
This drawing is to be read in conjunction with all relevant consultants and/or specialists drawings/documents and any discrepancies or variations are to be notified to the Architect before the affected work commences. This drawing is copyright and remains the property of the Architects.

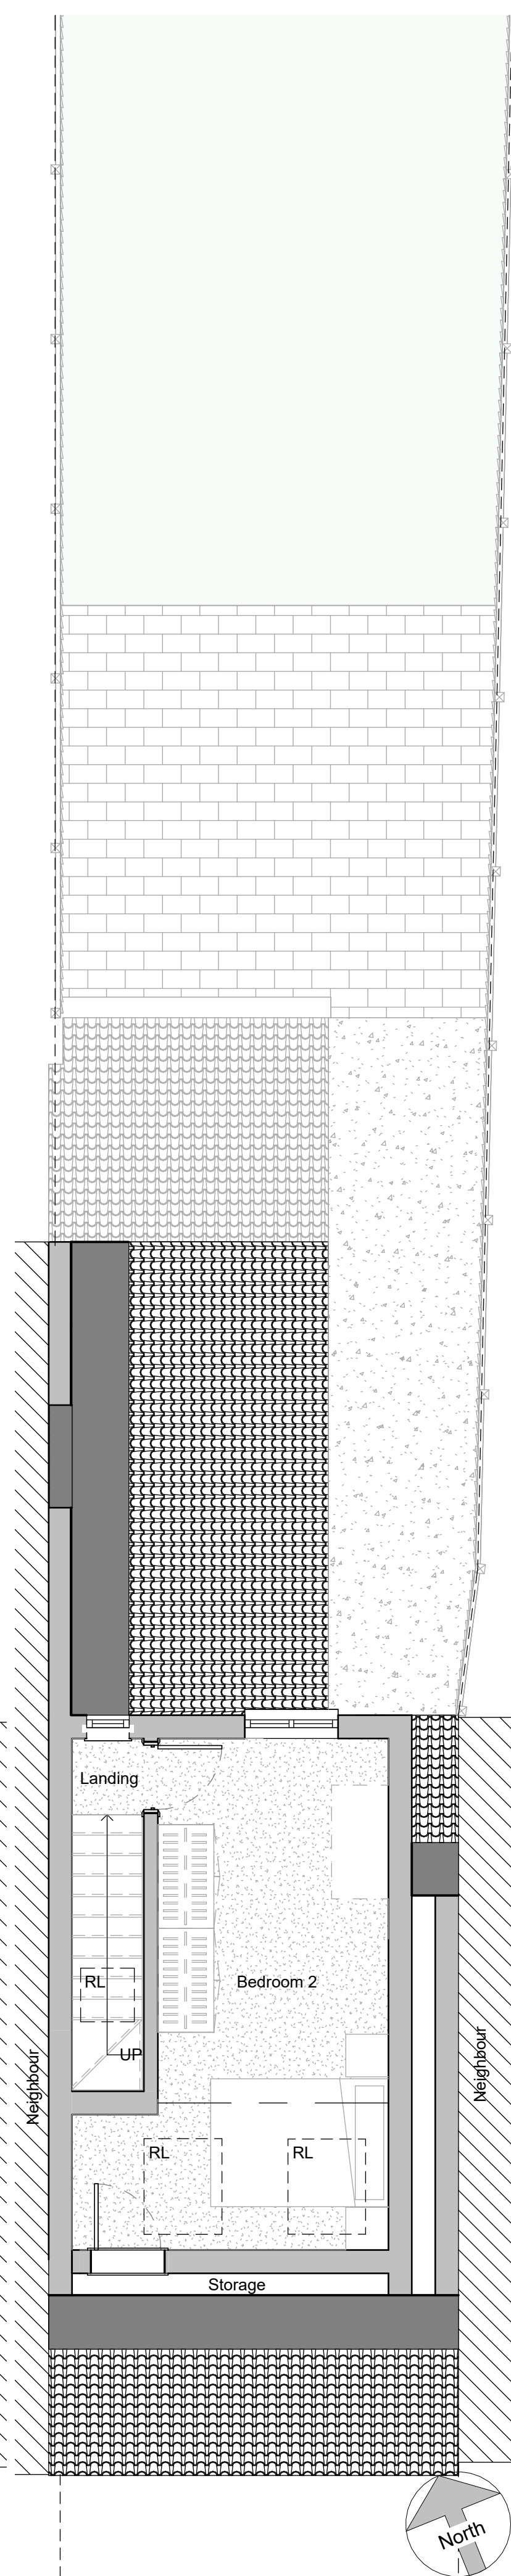

telephone: 01462 453931
email: info@croearchitects.co.uk
web: www.croearchitects.co.uk

Project:
139 Bearton Road,
Hitchin,
Hertfordshire,
SG5 1UB

Client:
Mr & Mrs Cavill

Drawing name:
As Existing

Scale: As indicated	Drawing number	Re
Date: 01 - 26	26001 - 001	
Drawn by: CC		