
Slate Tiled Roof
to Garage


Rendered Walls
to Garage

Onduline Roof
to Stable / Barn
/ Workshop


Stable / Barn / Workshop
Walls Overlap
weatherboarding

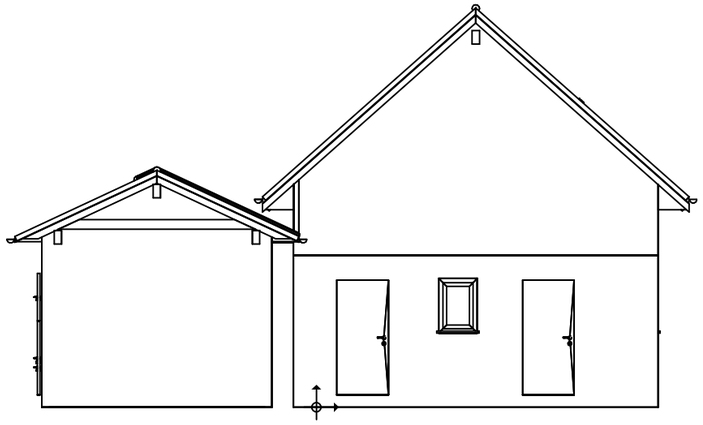


North Elevation

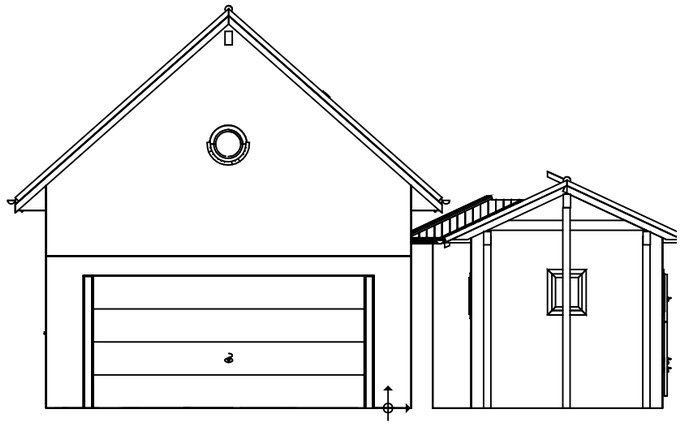


South Elevation

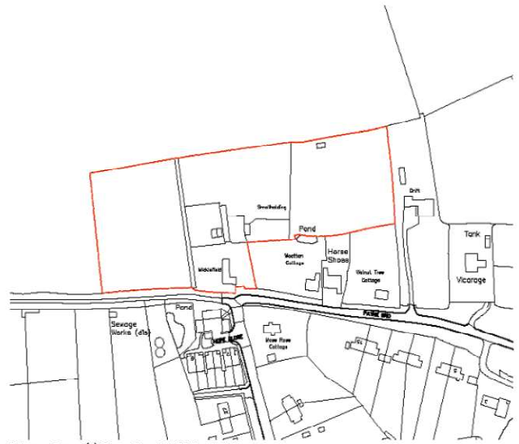

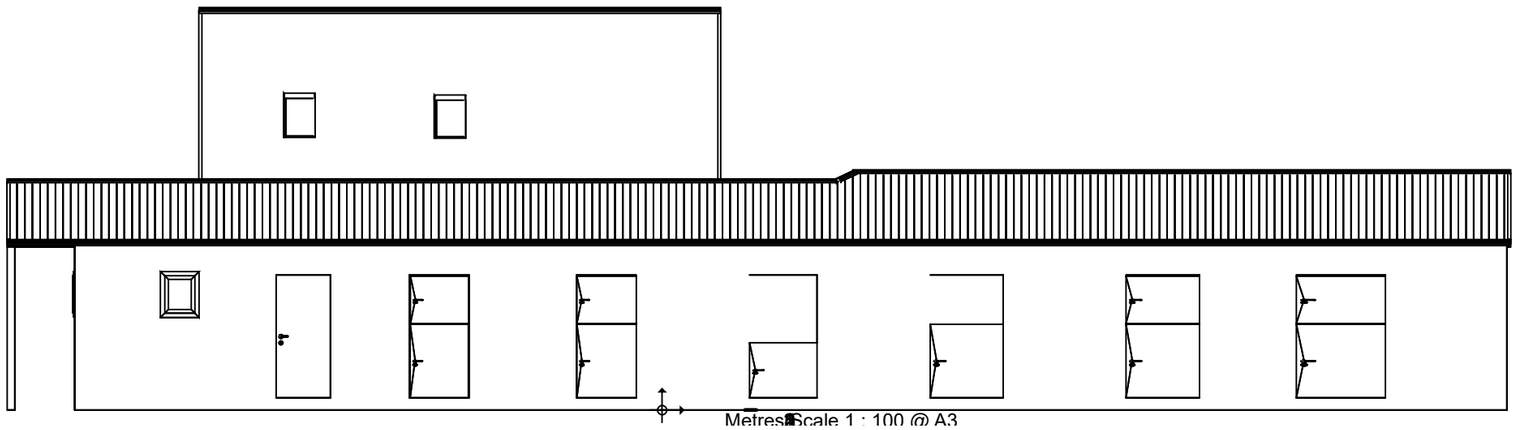


East Elevation

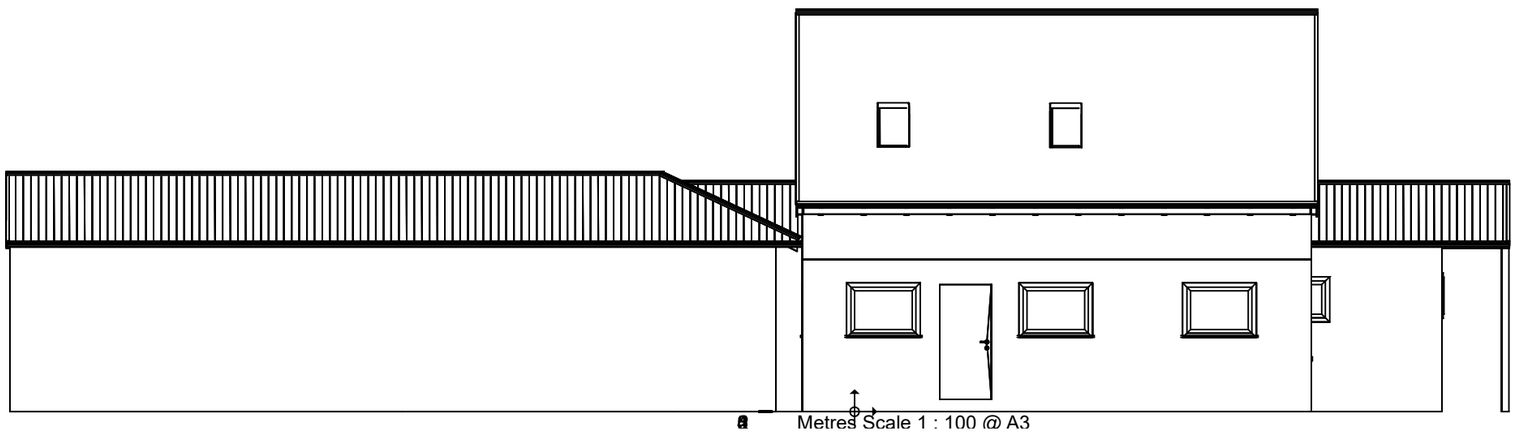

West Elevation

0 1 2 3 4 5

Metres Scale 1 : 100 @ A3

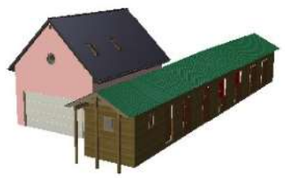

Project at Micklefield, Sandon.

Conversion of existing garage and stables to dwelling.

Drawing - Existing Elevations.

Drawing Number 1603-1

Scale 1 to 100 @ A3

16th March 2018