




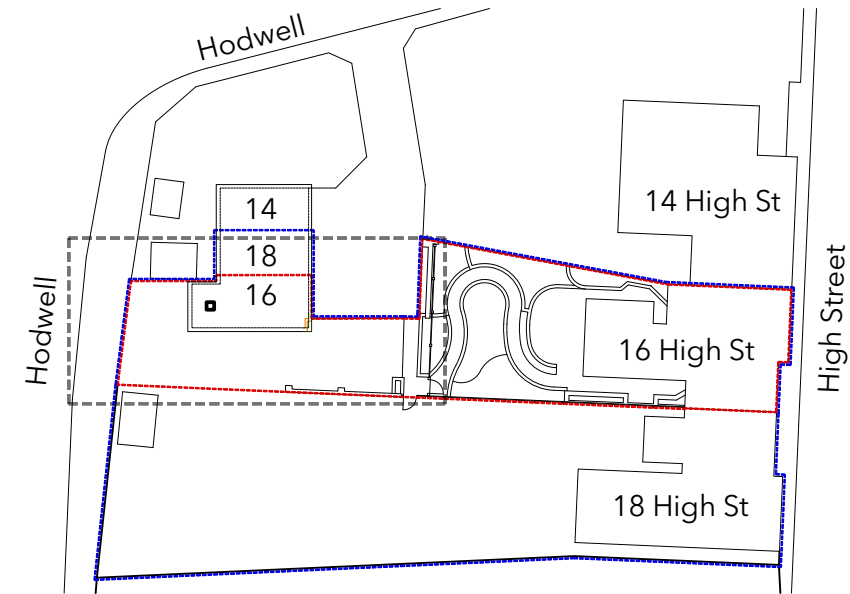



Block and roof plan at 1:500

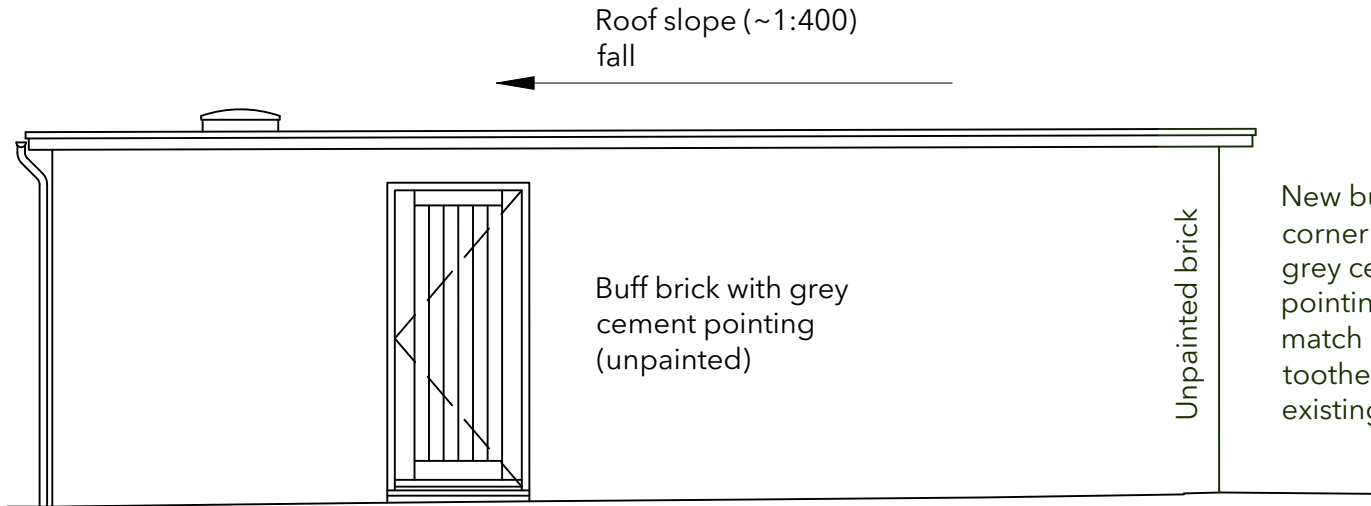

West elevation

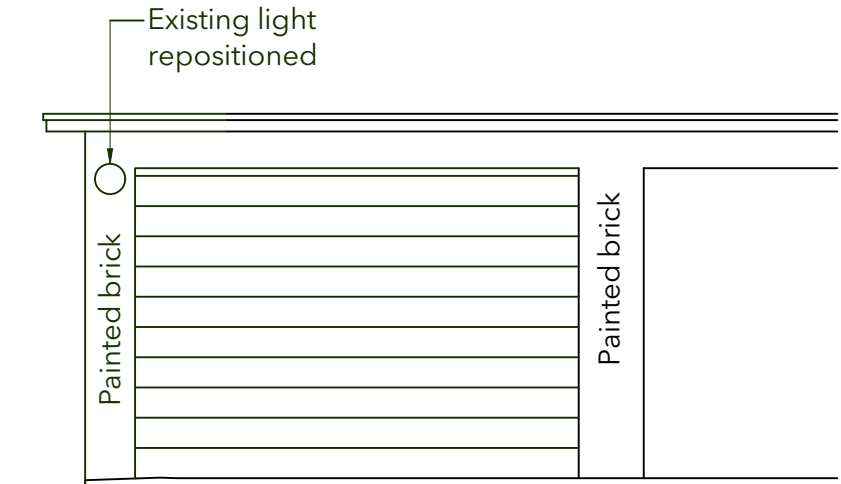

South elevation

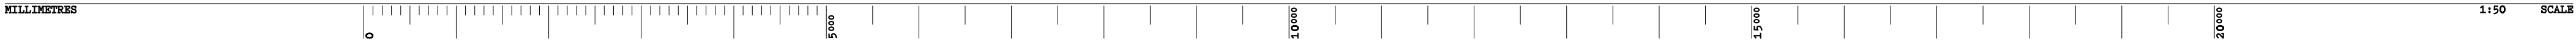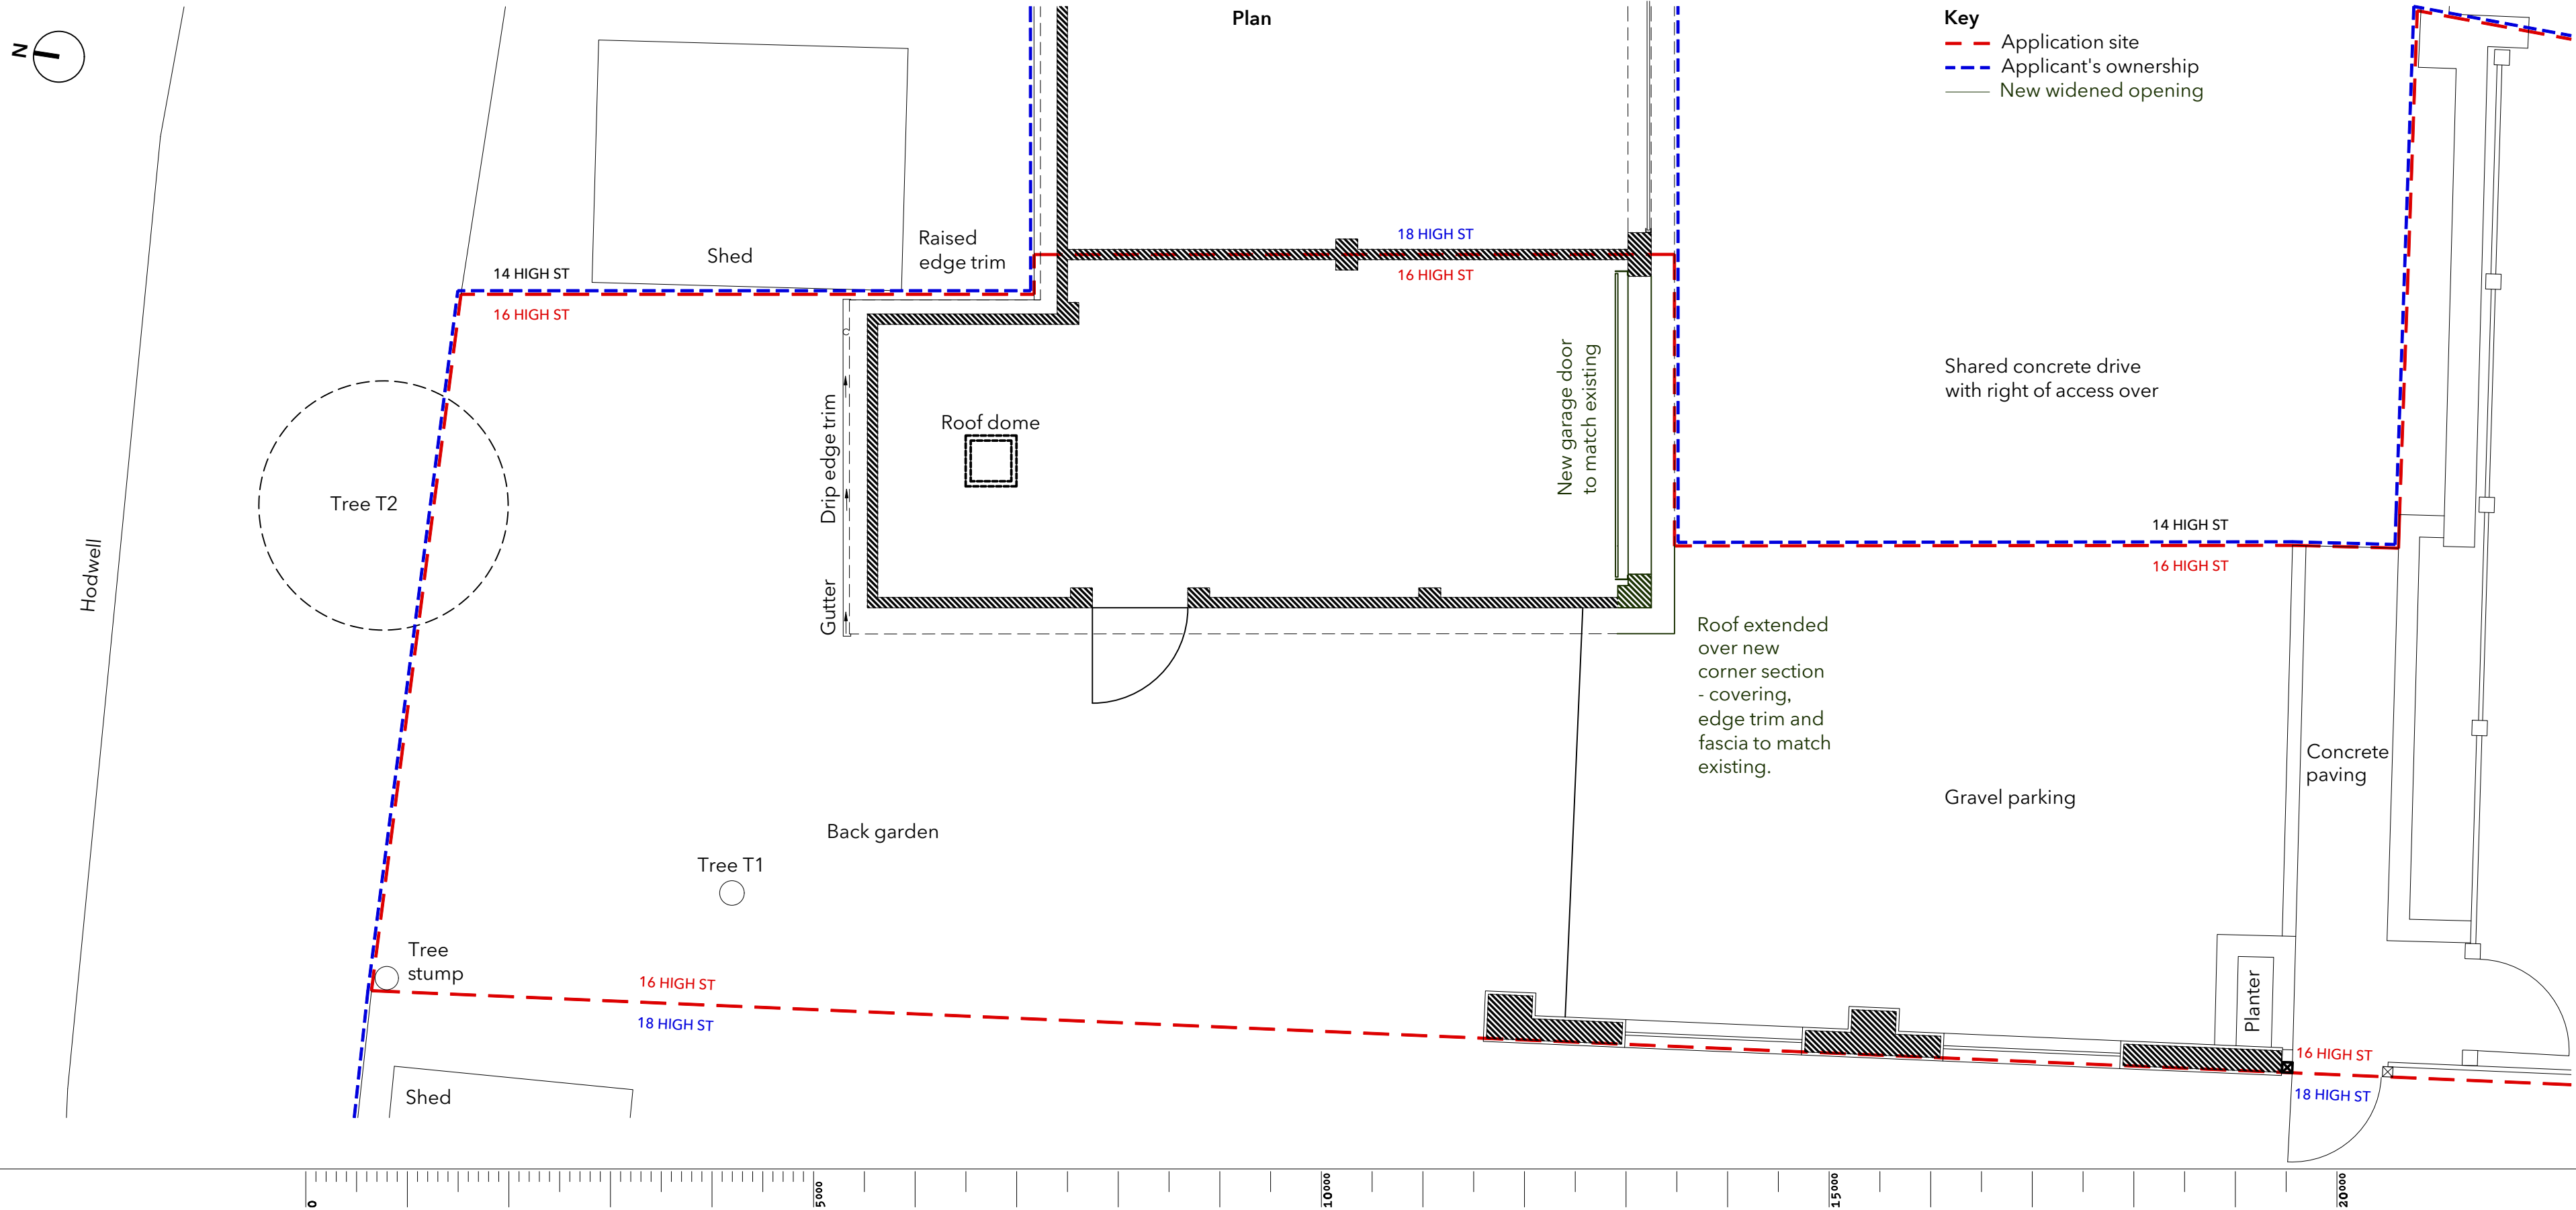

2 Forresters Cottages, 16 High Street, Ashwell: Garage door widening

for Jo Auckland and John Quense

AS PROPOSED

Report any discrepancies/differences in information to the architect
Use the latest version of information } Refer to document register
Read all relevant information together
If anything is unclear, contact the architect for further explanation.

Dimensions - are in millimetres, unless otherwise stated
- are based on survey measurements by others
- must all be checked on site by the contractor
Do not scale from drawings — use written dimensions only.

The architect accepts no liability arising from the use of information prepared by him by parties other than the party for whom it was prepared or for purposes other than those for which it was prepared.
© RLJ THOMPSON-KLINCK (2026) O.S. DATA © CROWN COPYRIGHT (2026)

JACK THOMPSON-KLINCK · RIBA · AABC · ARCHITECT

Historic buildings and new design
Cambridge · jack@jtka.co.uk



2 Forresters Cottages, 16 High Street, Ashwell: Garage door widening
PROJECT DRAWING VERSION 01 UPDATED ON 14.07.2026
2602 99P
CHANGES SINCE LAST VERSION (First version) PAPER A2