




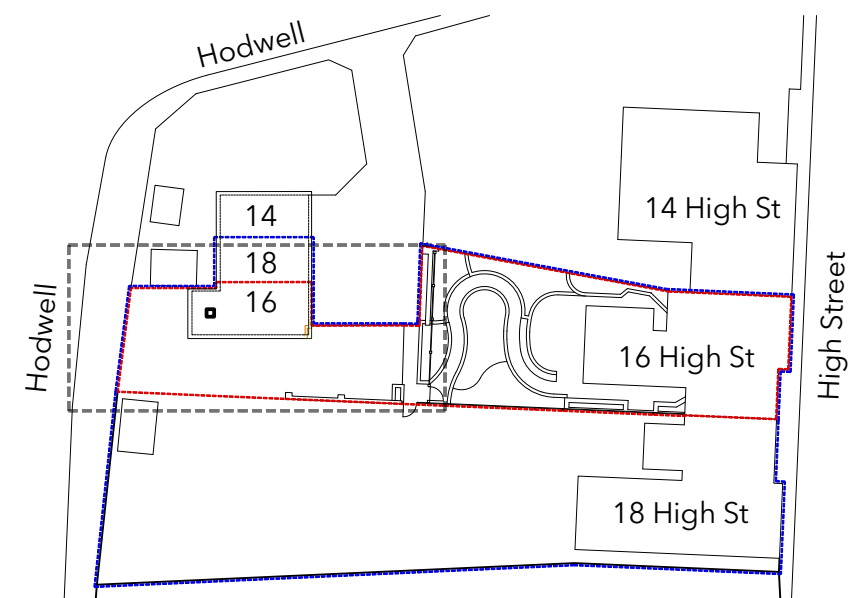



Block and roof plan at 1:500

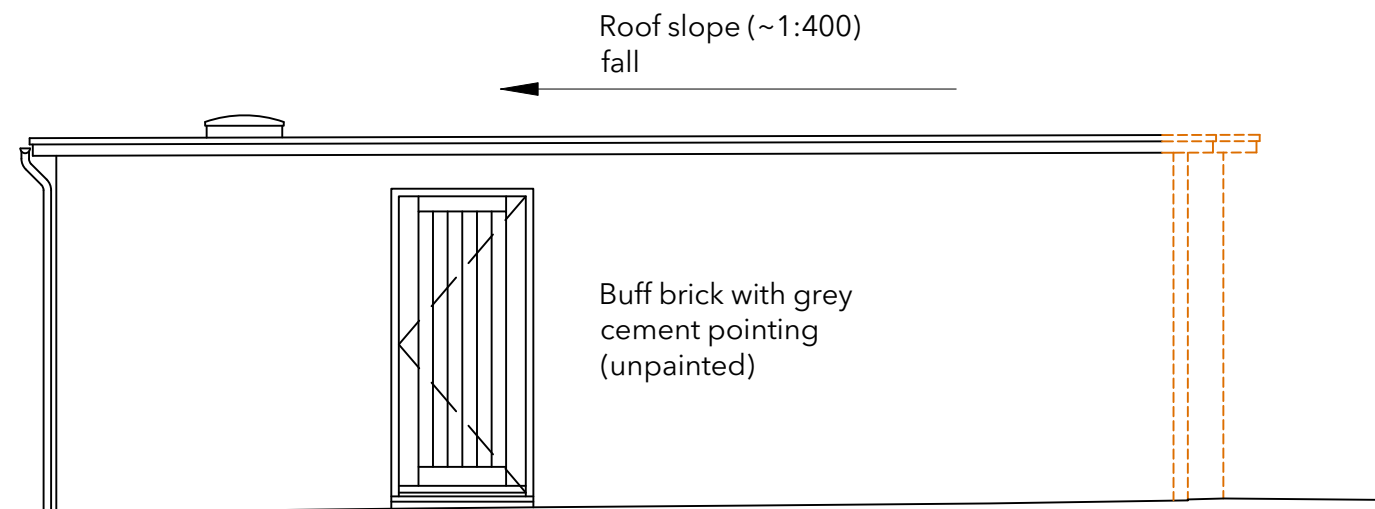

West elevation

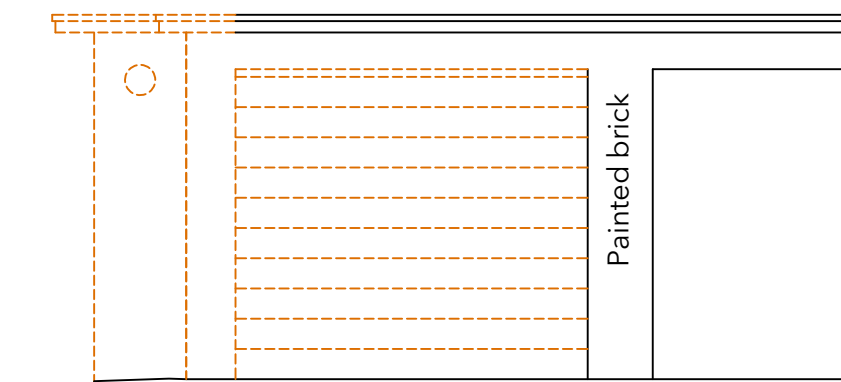


South elevation

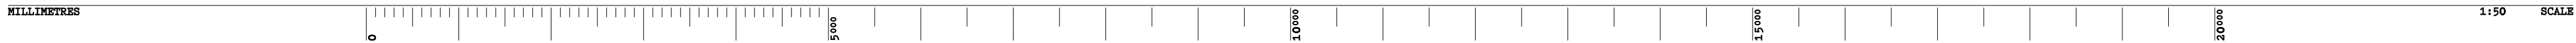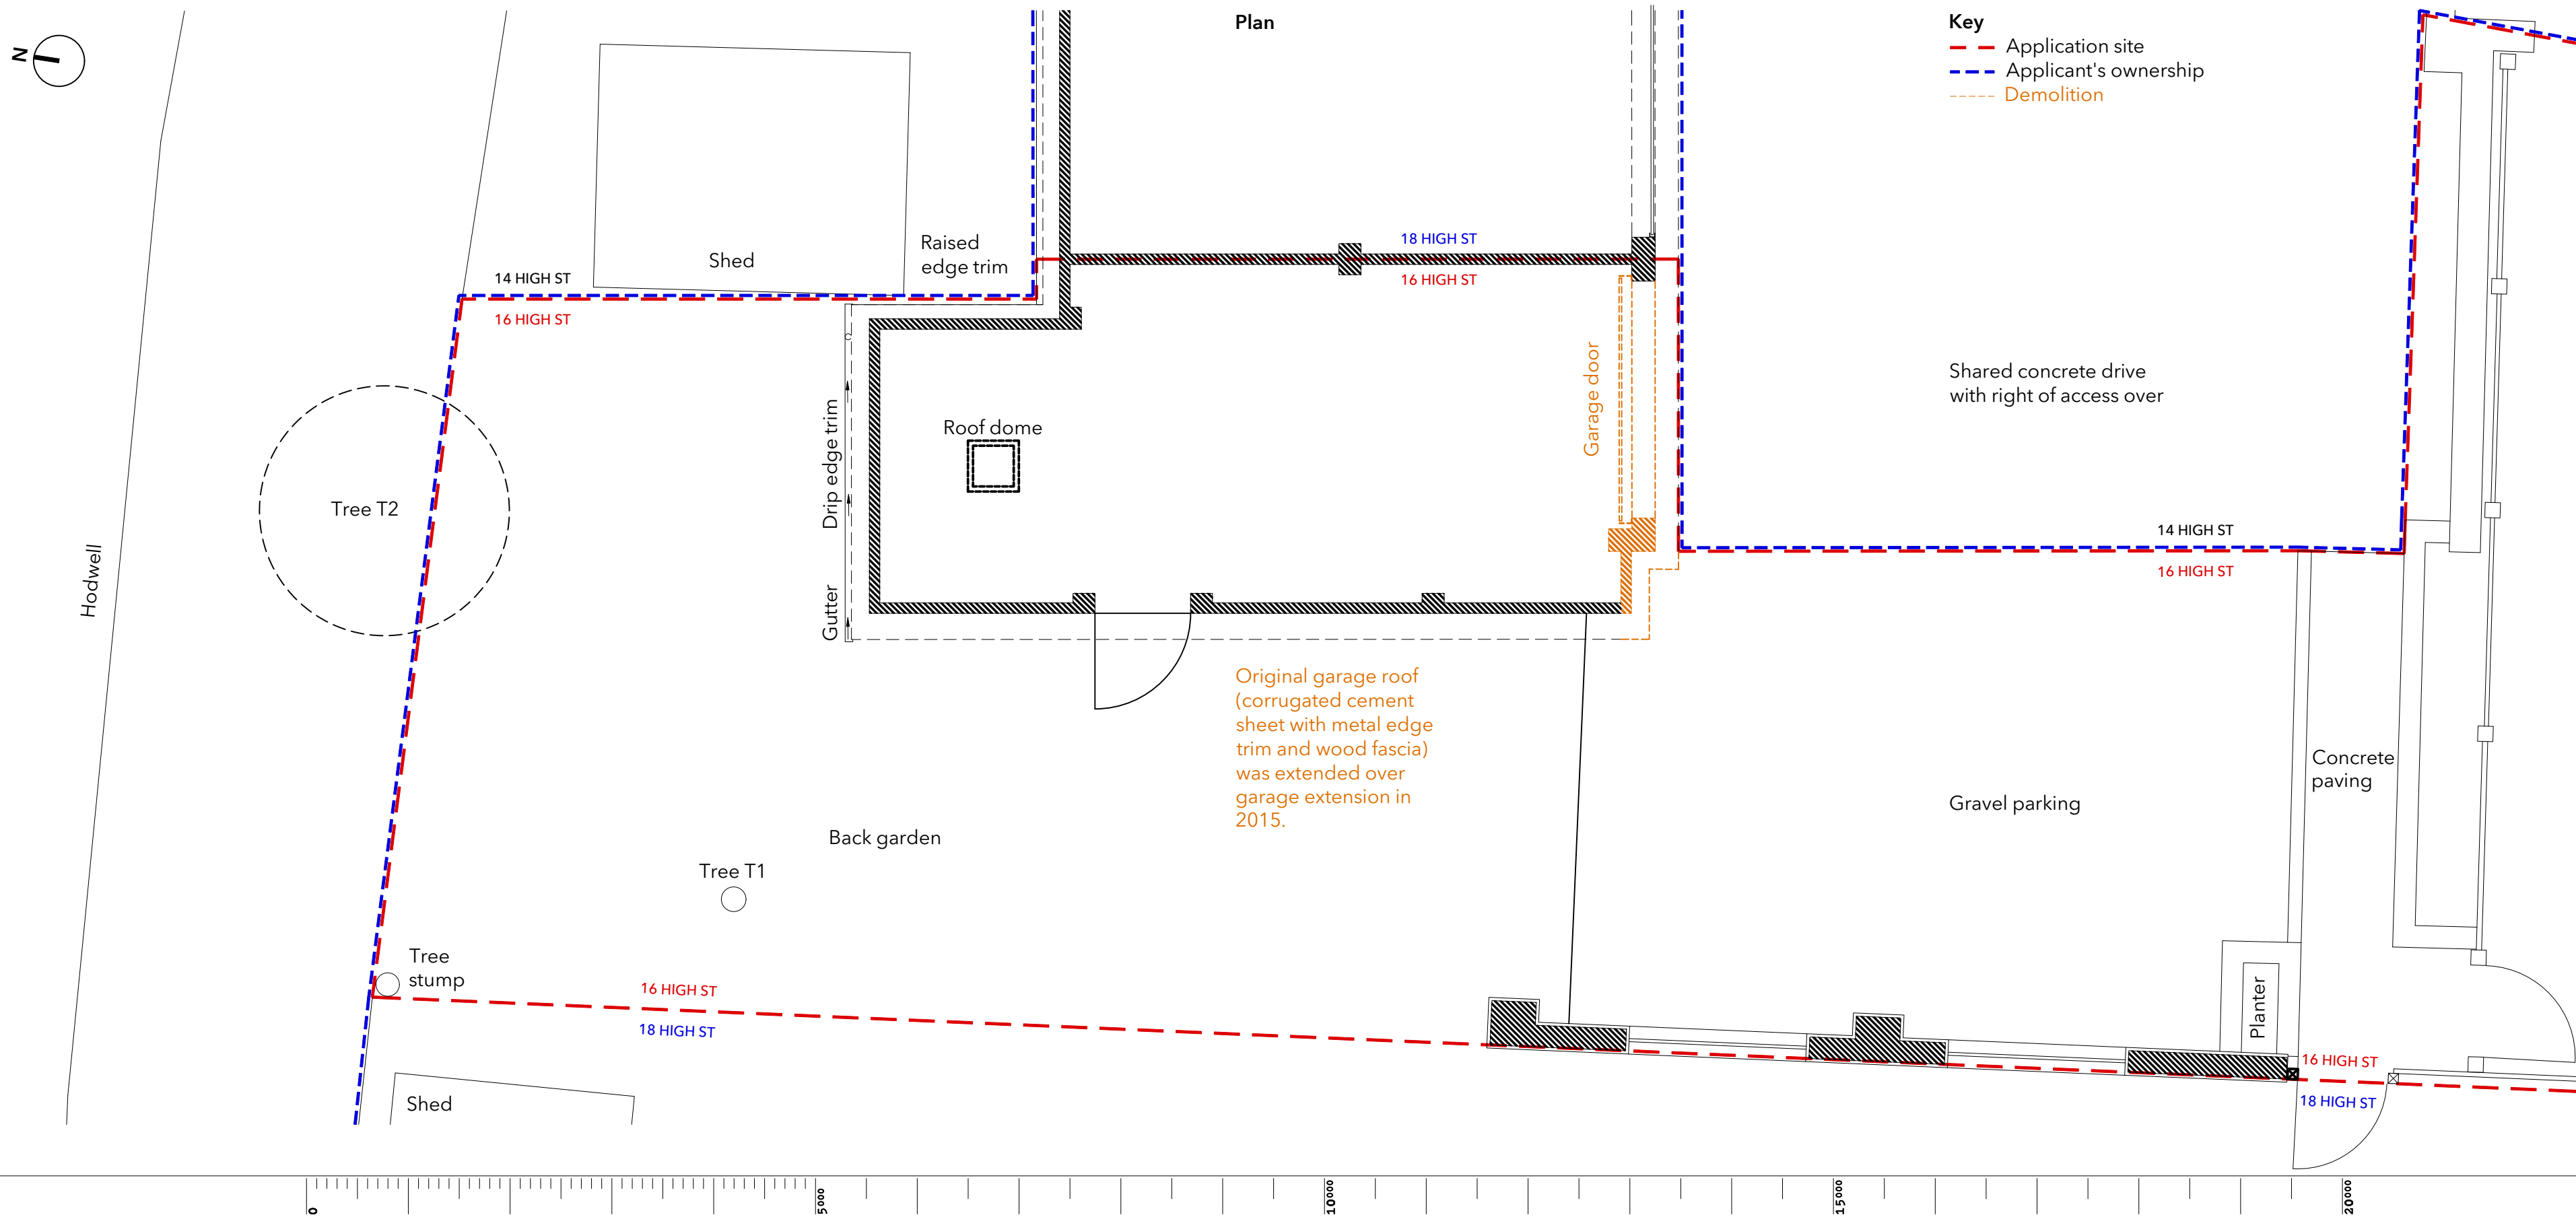

2 Forresters Cottages, 16 High Street, Ashwell: Garage door widening
for Jo Auckland and John Quense
AS EXISTING

JACK THOMPSON-KLINCK · RIBA · AABC · ARCHITECT

Historic buildings and new design
Cambridge · jack@jtka.co.uk

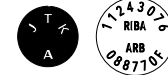

Report any discrepancies/differences in information to the architect
Use the latest version of information } Refer to document register
Read all relevant information together }
If anything is unclear, contact the architect for further explanation.

Dimensions - are in millimetres, unless otherwise stated
- are based on survey measurements by others
- must all be checked on site by the contractor
Do not scale from drawings — use written dimensions only.

The architect accepts no liability arising from the use of information
prepared by him by parties other than the party for whom it was
prepared or for purposes other than those for which it was prepared.
© RLJ THOMPSON-KLINCK (2026) O.S. DATA © CROWN COPYRIGHT (2026)

2 Forresters Cottages, 16 High Street, Ashwell: Garage door widening
PROJECT DRAWING VERSION 01 UPDATED ON 14.07.2026
2602 99E
CHANGES SINCE LAST VERSION (First version) PAPER A2