



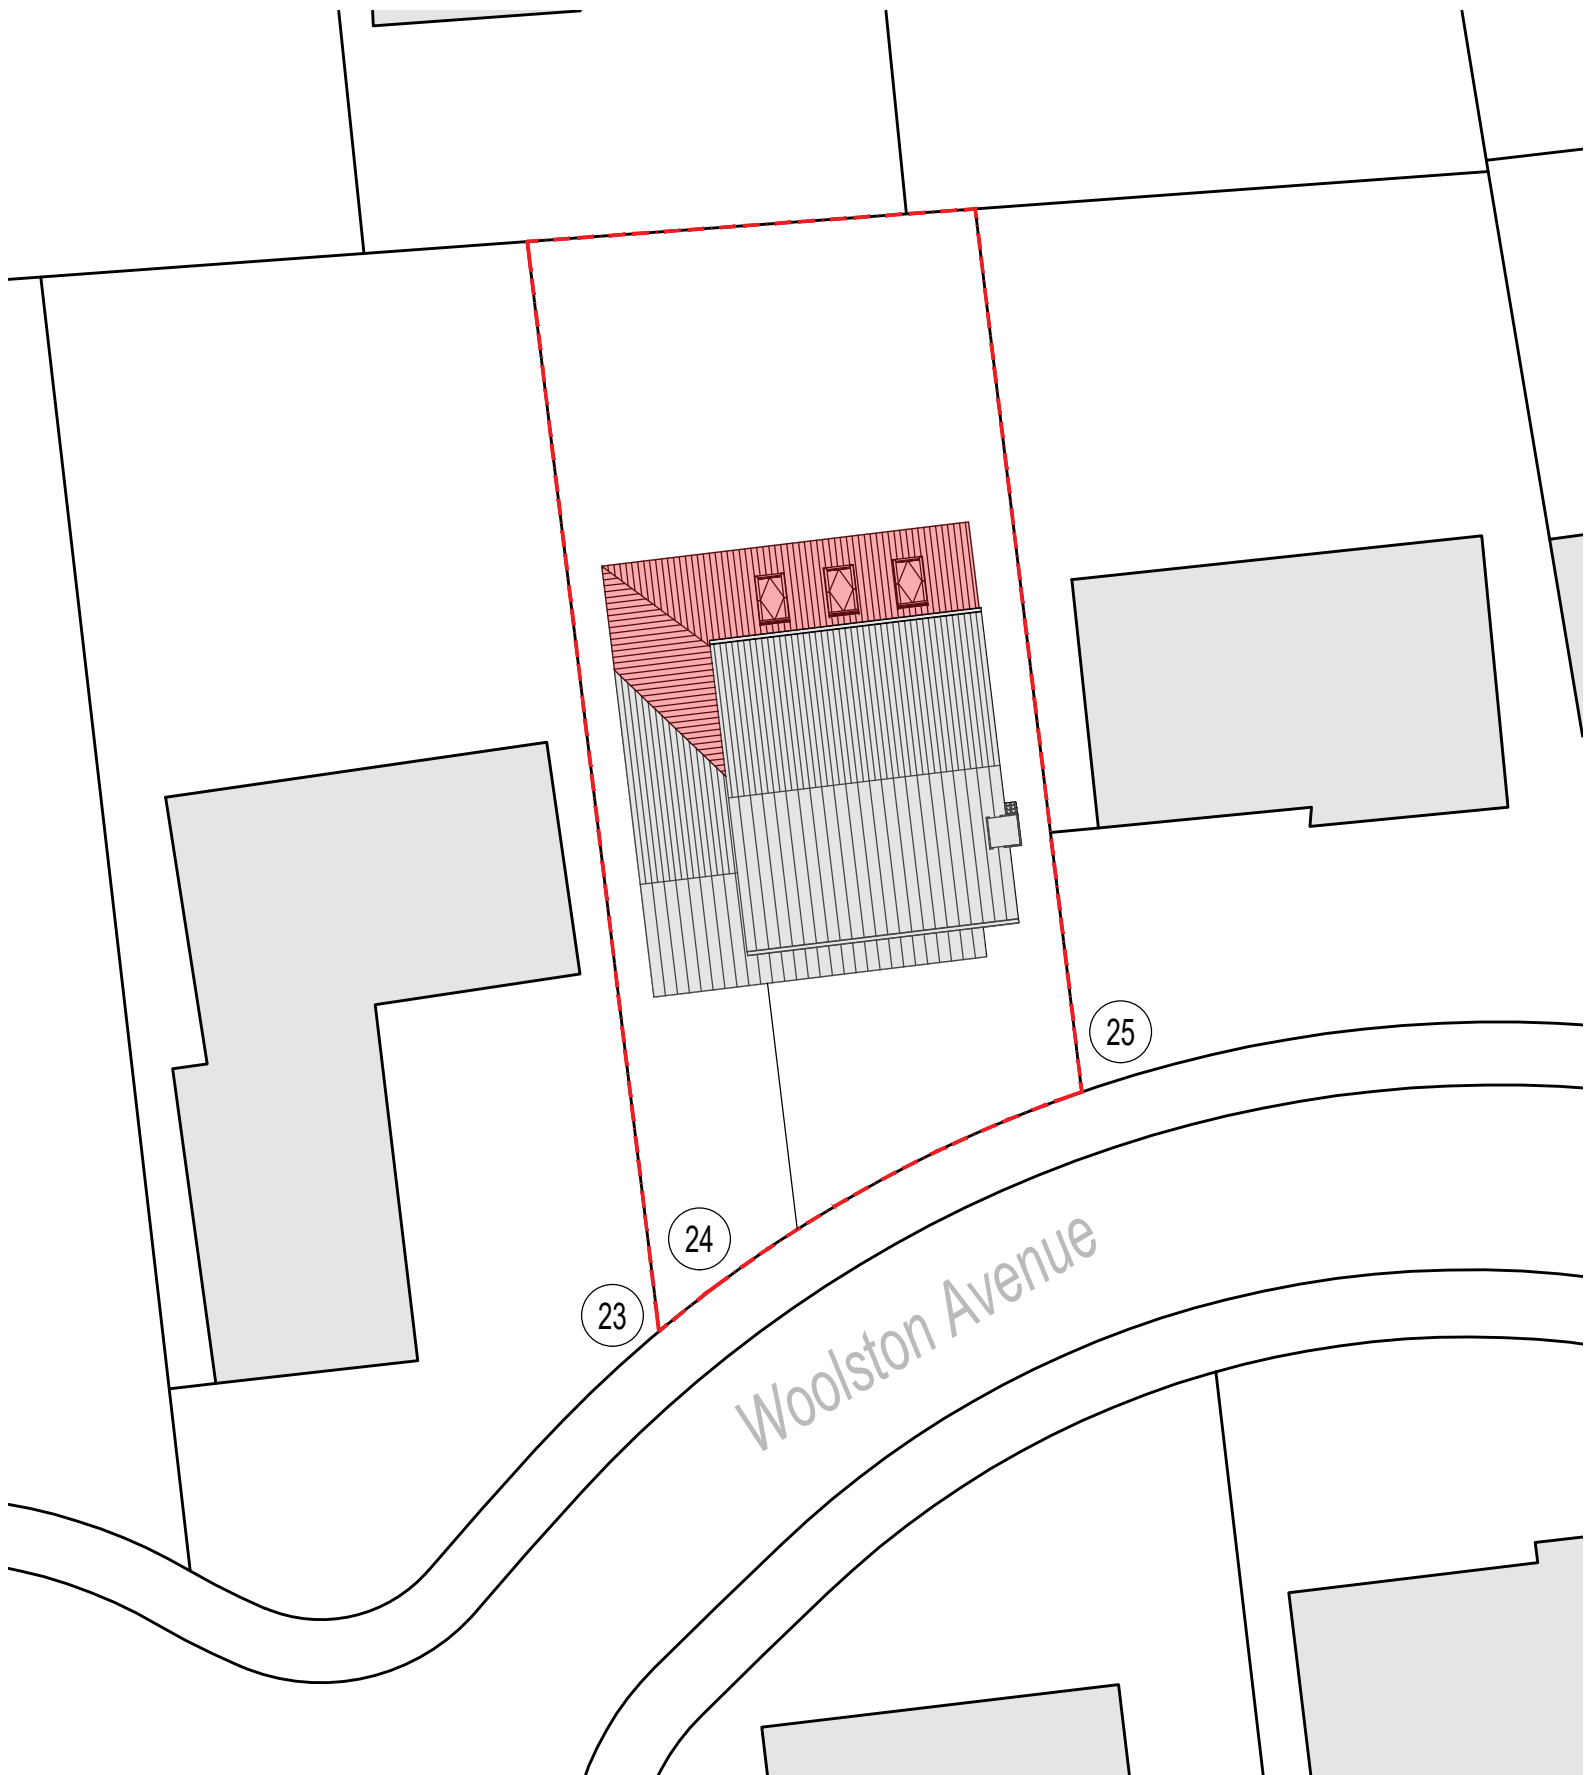

PROPOSED BLOCK PLAN @ 1 TO 200

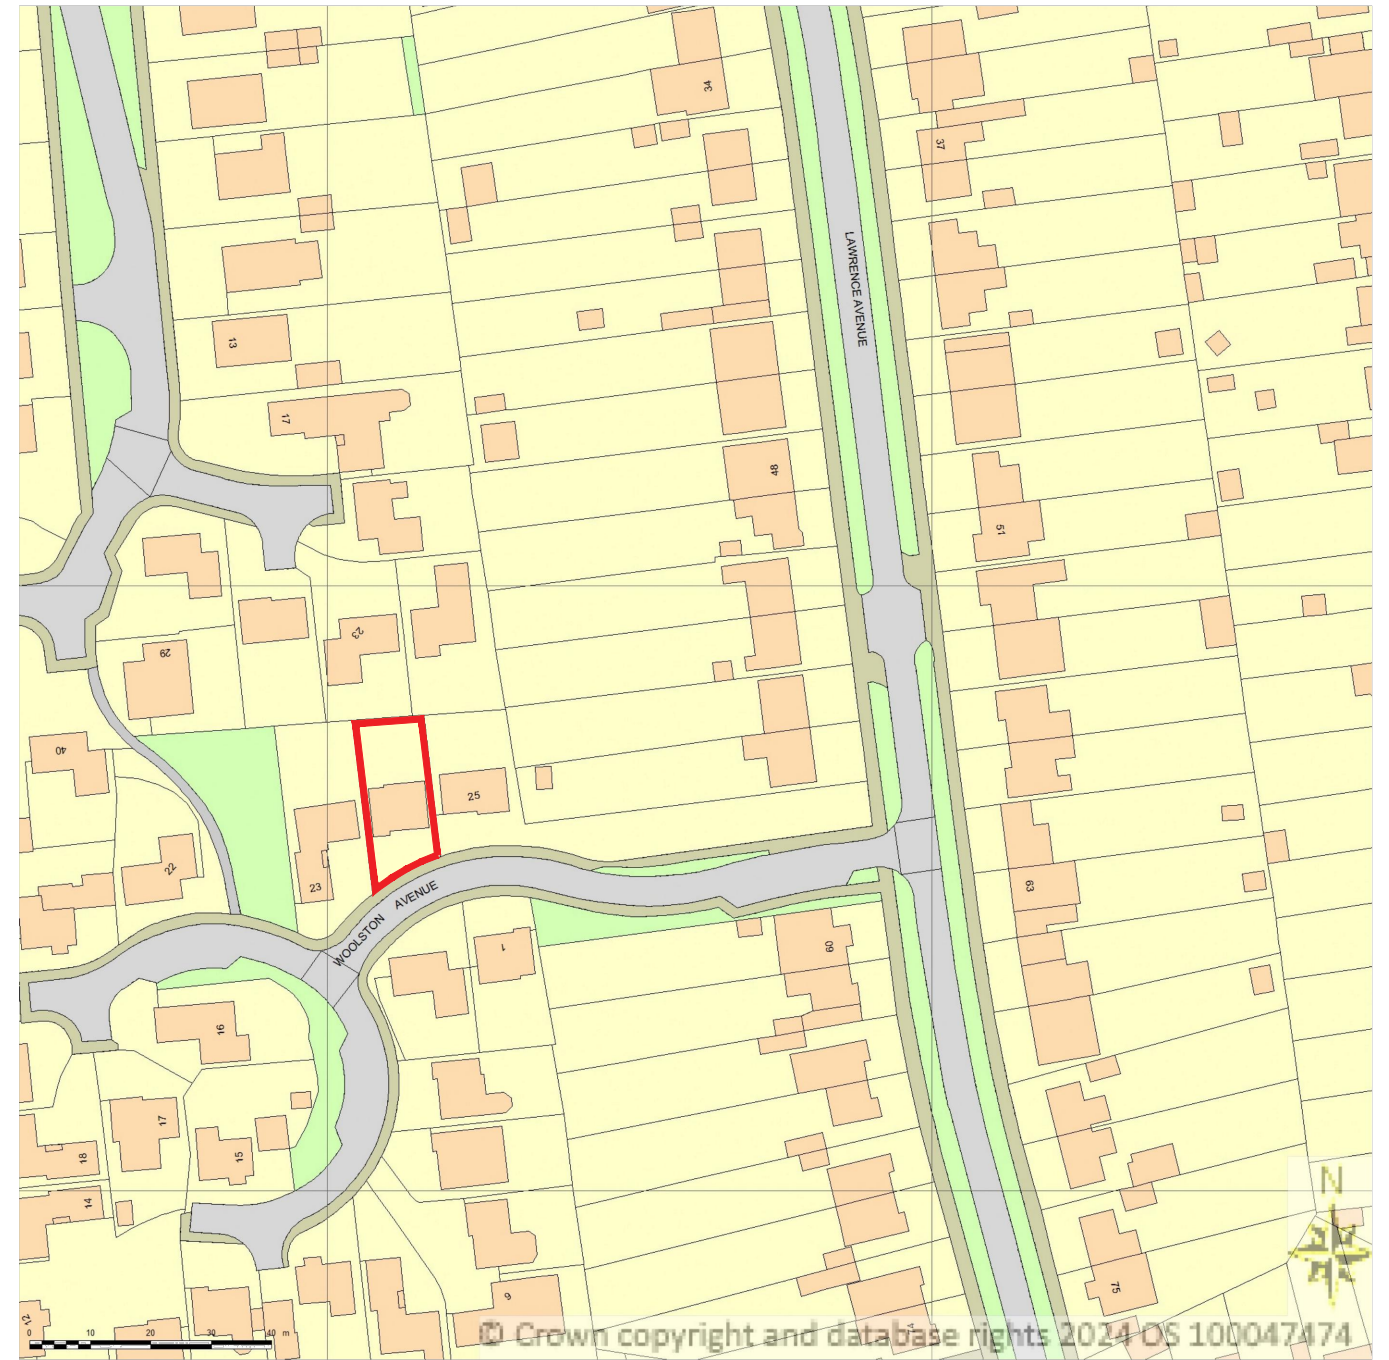

SITE LOCATION PLAN @ 1 TO 1250



1 03.02.25 Scheme reduced.			
Rev.	Date	Details	Drawn Checked
Issued for:			
PLANNING			
Project/Client:		Project No:	
Proposed Extension		Dwg No: Rev:	
24 Woolston Avenue		A010 1	
		Scale:	
		As Indicated	
Drawing:		North:	
Site & Location Plans		Drawn By: Date:	
		Checked By: Date:	

