N

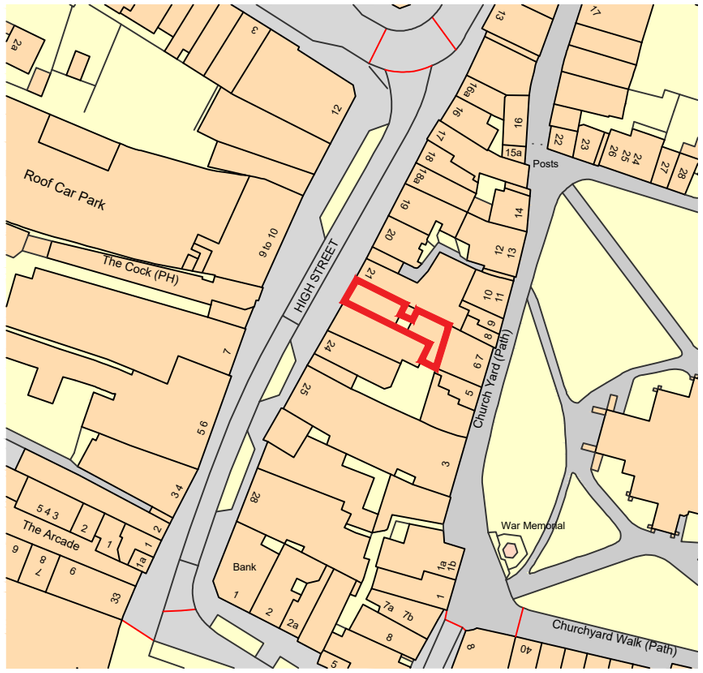

Ordnance Survey, (c) Crown Copyright 2018. All rights reserved. Licence number 100022432

SITE PLAN

Scale 1:1250

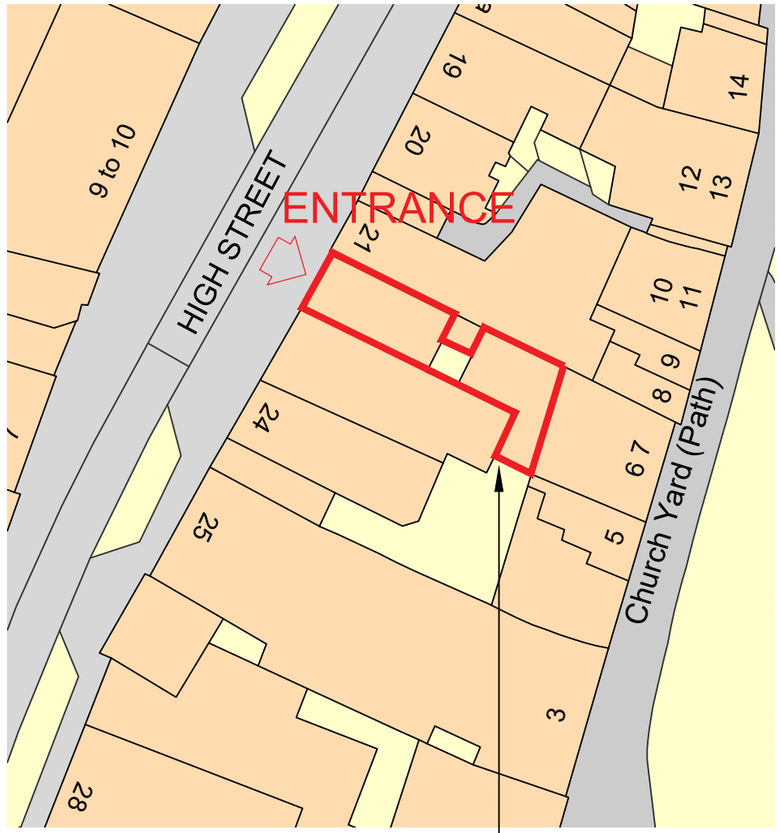

BLOCK PLAN

Scale 1: 500

NOTES

Drawn by: | Approved by:

PLANNING

NOTTINGHAM
NG90 1BS

Tel No 0115 9506111

L&H
2 St Peter's Gate
Nottingham
NG1 2JG
Tel: 0115 962 9000
Fax: 0115 962 9001
Email: nottingham@lewishickey.com
LEWIS AND HICKEY

Project Ref: N6440 Status: P

Project Name
Store 3042
22 High Street
Hitchin SG5 1AT

Drawing Title
Site & Block Plans

Dept Lewis & Hickey

Drawn By PH Approved DAS

Scale 1:1250 / 500 Date 28.02.18

Drg No
3042/C239701/190

Rev
-

1 : 1250 0 10 20 30 40 50 100 150 200 250

1 : 500 0 5 10 15 20 25 50 100

Paul Hanspal

Print date: 28 February 2018

Original sheet size A3

F:\Core\Schemes\6400 to 6499\6440 Hitchin 3042 - BOPS Inspire Franchise\N6440 Arch\2 Maps\3042190.dwg