F:\Core\Schemes\6400 to 6499\6440 Hitchin 3042 - BOPS Inspire Franchise\N6440 Arch\3 Drawings\3042120_ach.dwg

CONDENSING UNITS SCHEDULE											
Ref. No.	Indoor Unit Served	Model/Type	Capacity (KW)		Dimension (HxWxD)	Weight (Kg)	Air Flow Rate L/s	Sound Pressure (dBA)	Electrical Data		Manufacturer
			Cooling	Heating					V/Ph/Hz	Fuse Size	
CU1	AC 1	RAV-SM564ATP-E	5.0	5.3	550X780X290	39		50	220-240/1/50	10A	Toshiba



EXISTING FRONT ELEVATION
SCALE 1:50 @ A3

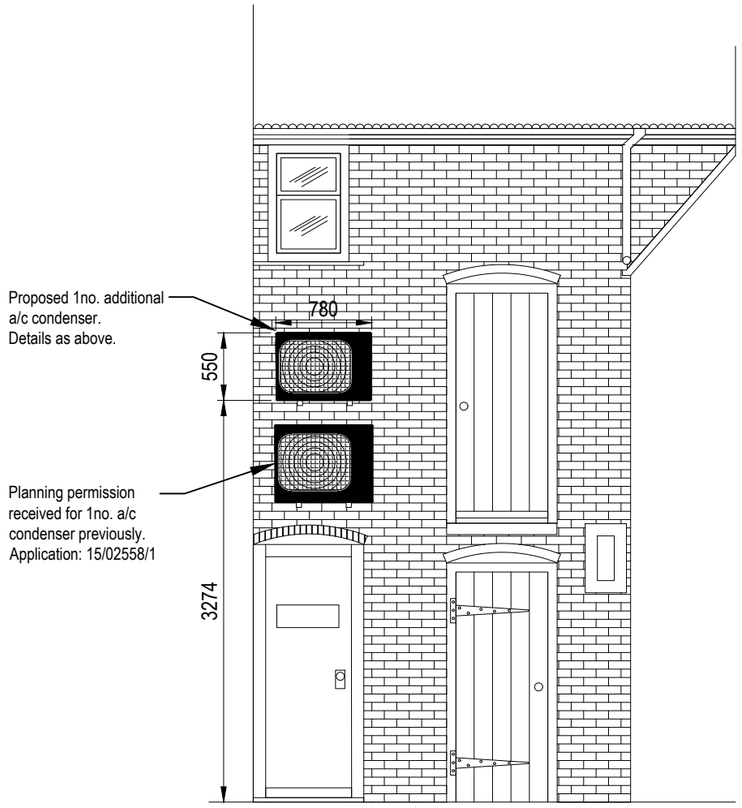

PROPOSED FRONT ELEVATION
SCALE 1:50 @ A3

1 : 50 0 1 2 3 4 5 10

Paul Hanspal

Print date: 28 February 2018

NOTES

Drawn by:

Approved by:

PLANNING

NOTTINGHAM
NG90 1BS

Tel No 0115 9506111

L&H

2 St Peter's Gate
Nottingham
NG1 2JG
Tel: 0115 962 9000
Fax: 0115 962 9001
Email: nottingham@lewishickey.com

LEWISAND HICKEY

Project Ref N6440

Project Name
Store 3042
22 High Street
Hitchin SG5 1AT

Drawing Title
Existing & Proposed
Rear Elevations

Dept Lewis&Hickey

Drawn By PH

Approved DAS

Scale 1:50

Date 28.02.18

Drg No
3042/C239701/120

Rev
-

Original sheet size A3