

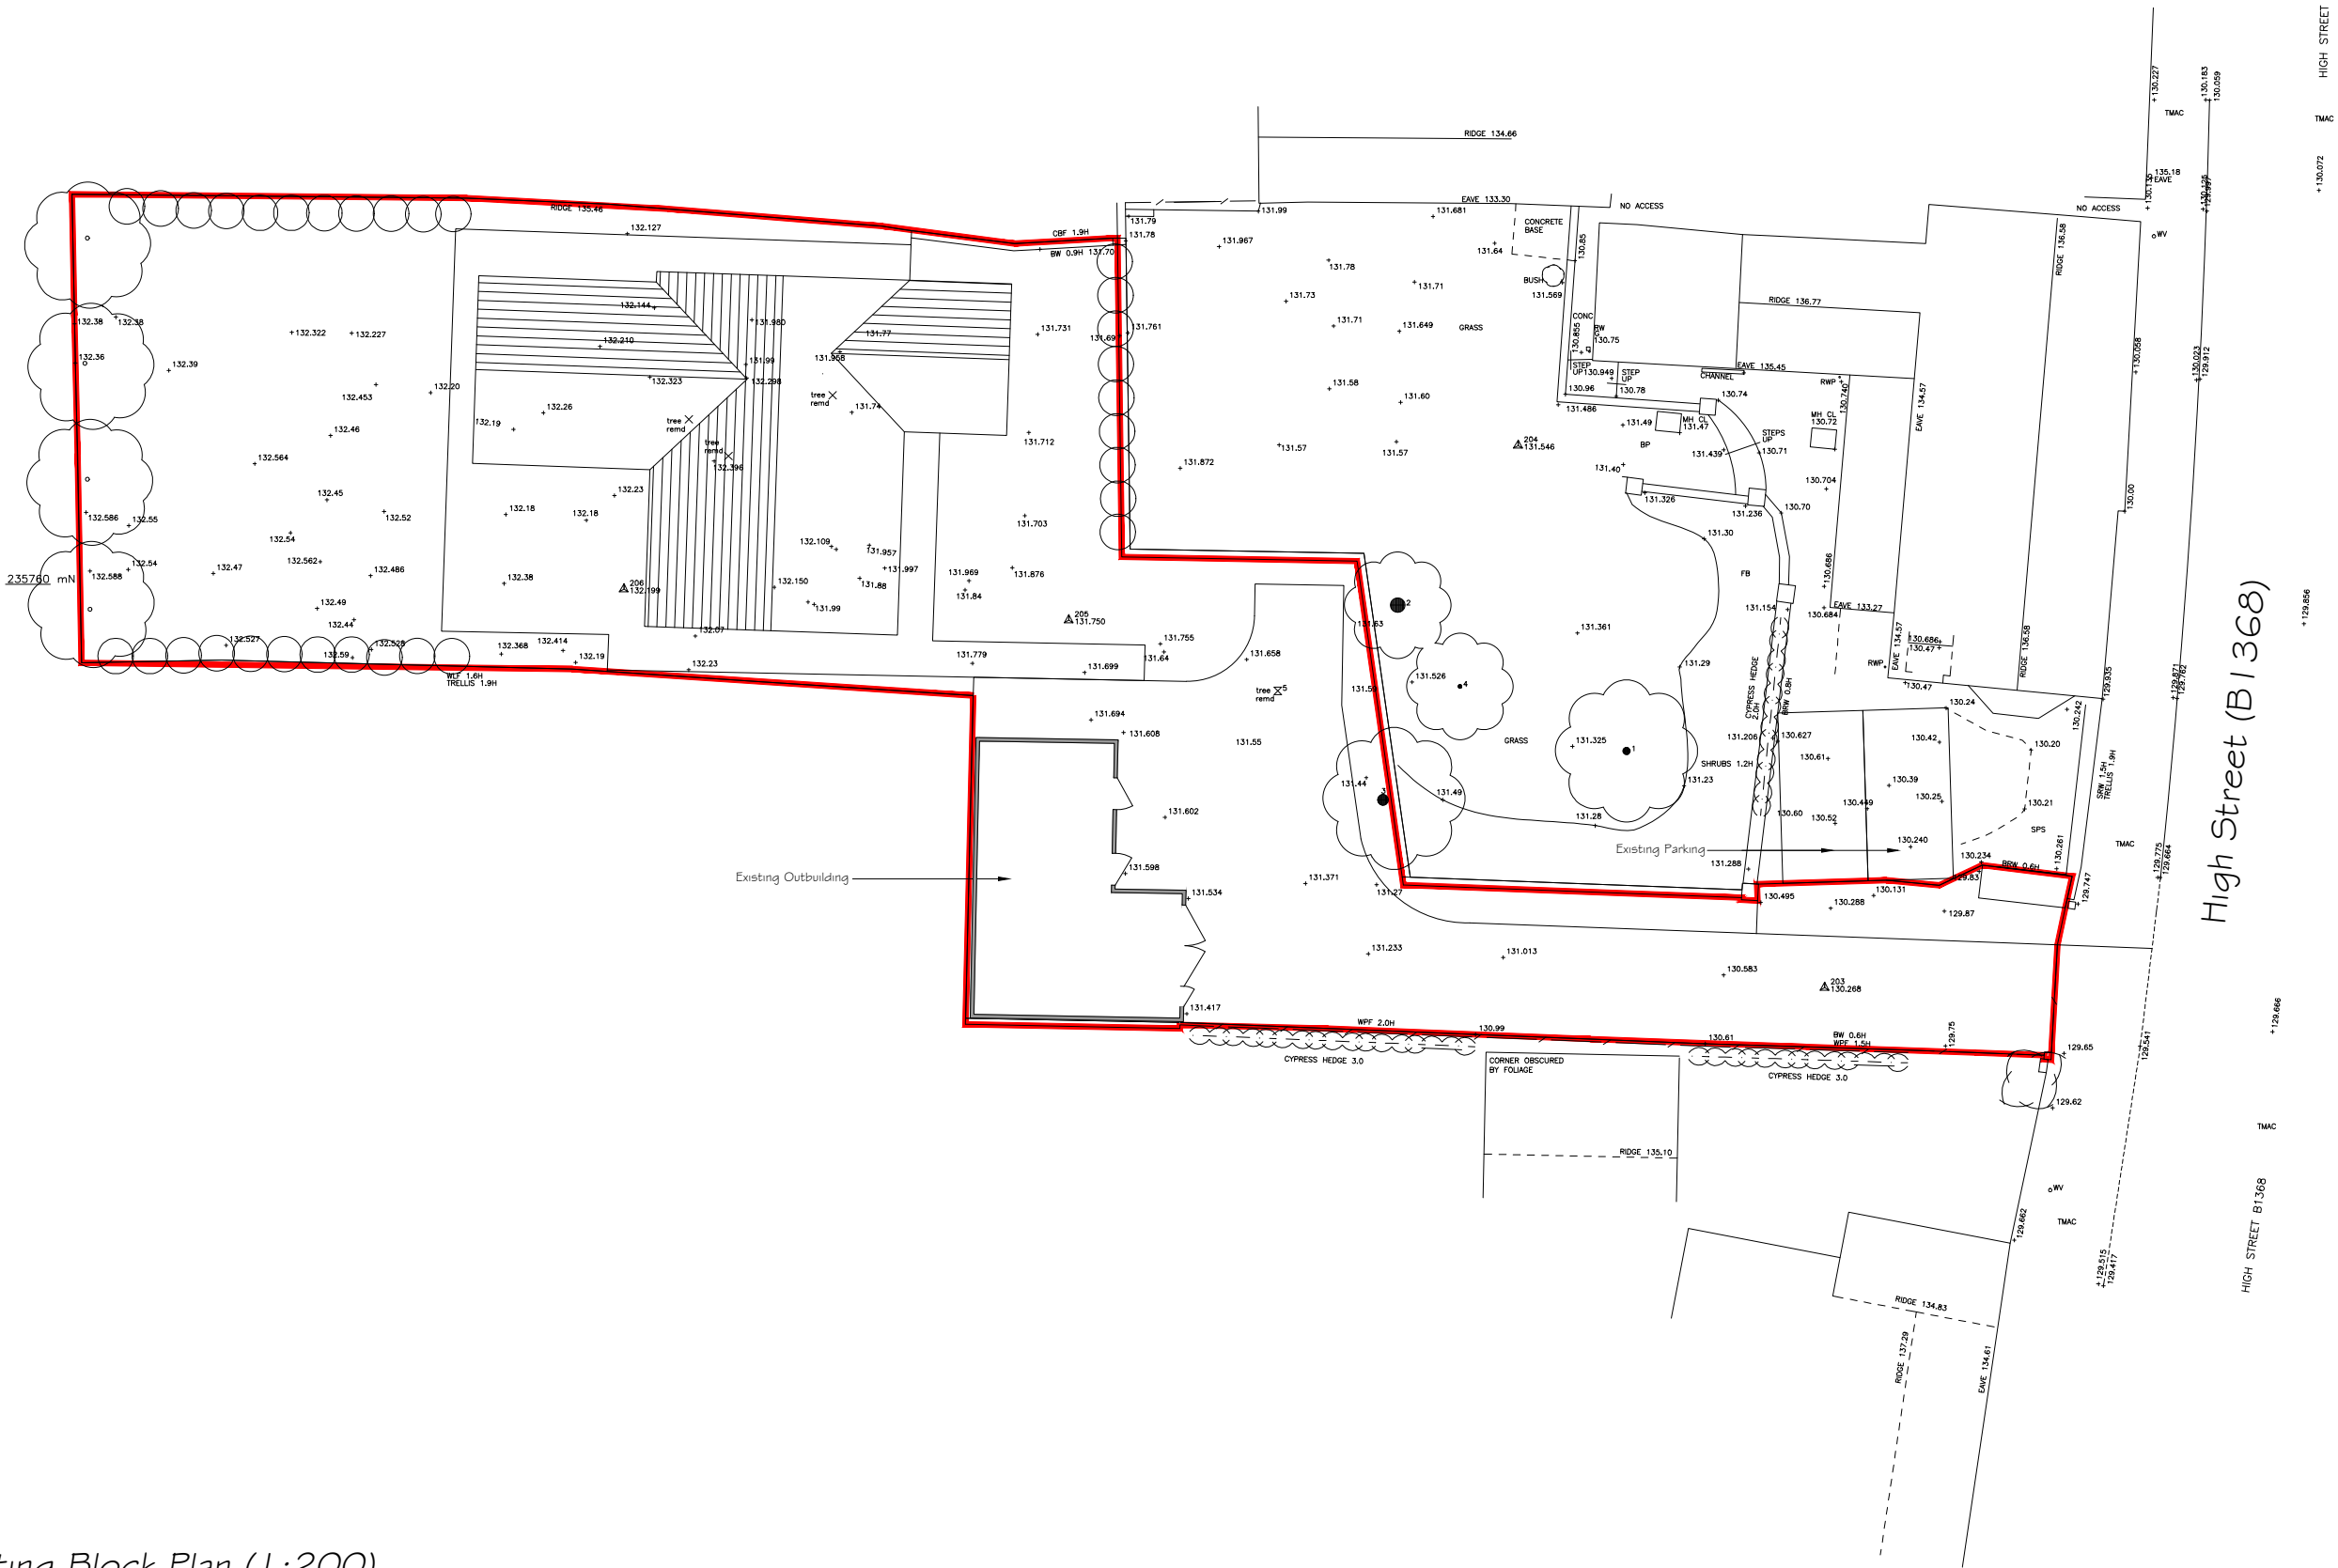


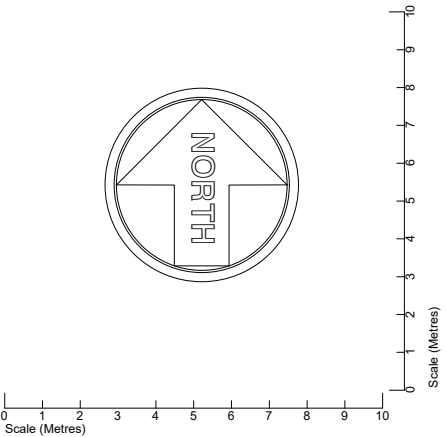

Existing Block Plan (1:200)

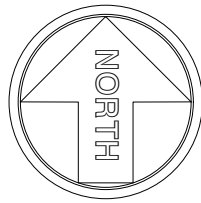

REV	DESCRIPTION	DATE		

ANDREW BOAKES
CHARTERED ARCHITECT
HIGHFIELD
10 YEOMANS DRIVE
ASTON
HERTS SG2 7EJ



CLIENT	DRAWING TITLE		
PROJECT	Existing Block Plan		
44 High Street Barkway Royston Herts, SG8 8EE	DATE	SCALE	
	1:200	May 25	
	JOB No.	DRAWING No.	REV No.
	0000-25	101	