


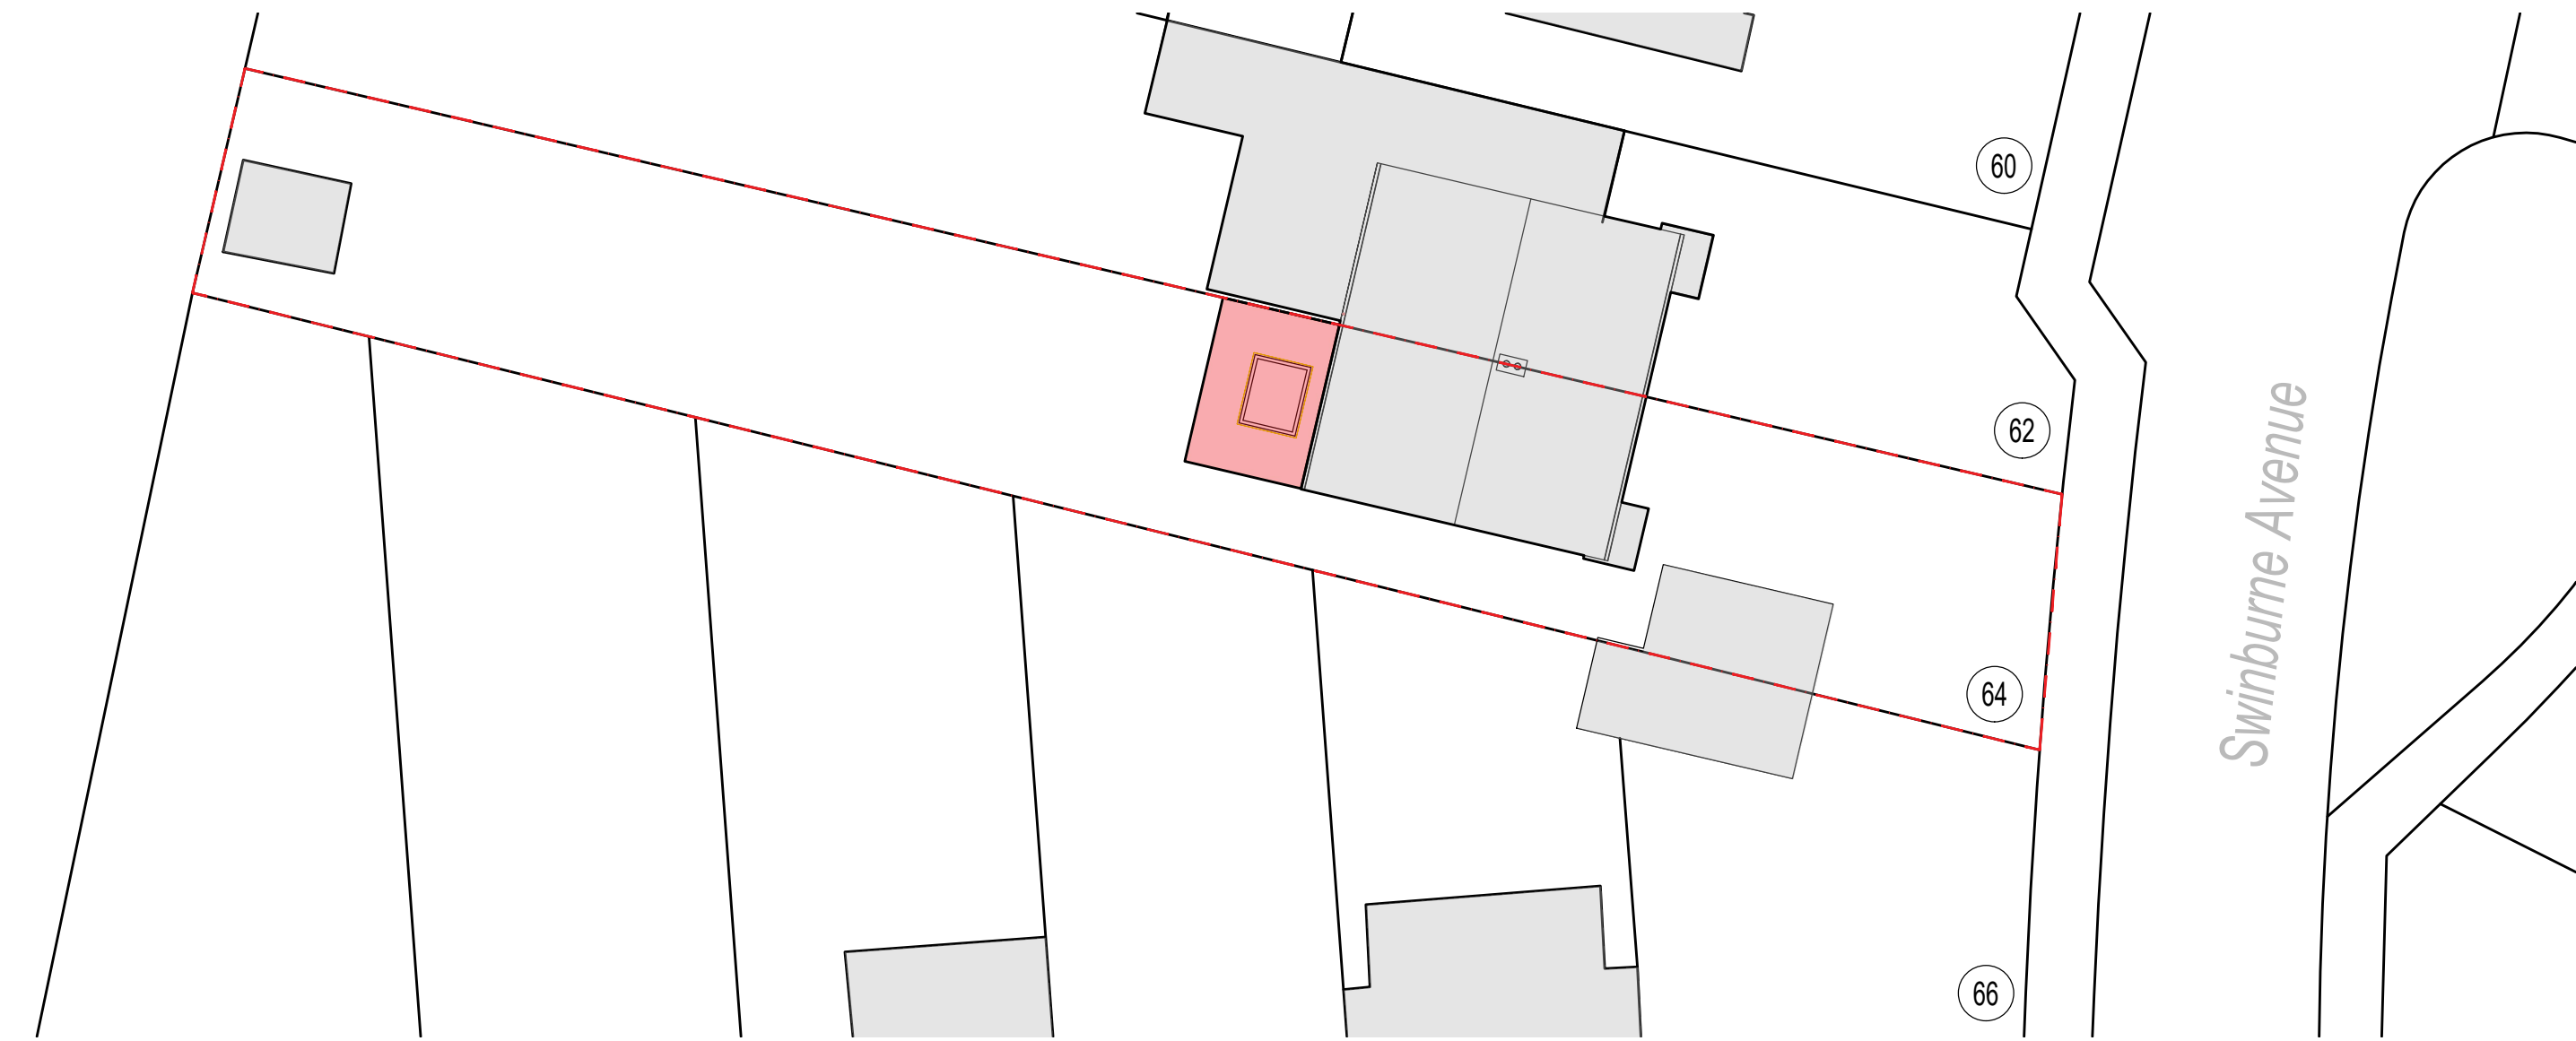


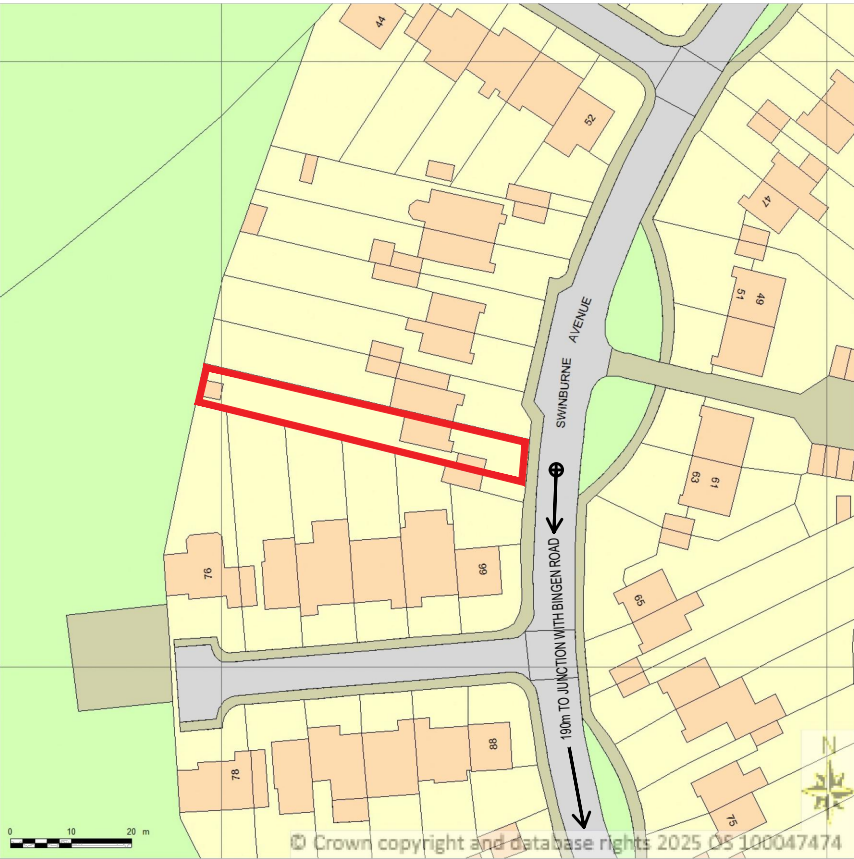

PROPOSED BLOCK PLAN @ 1 TO 200

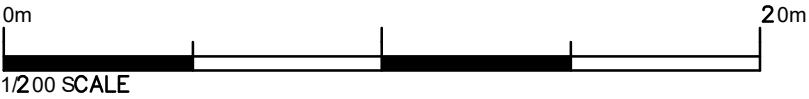

SITE LOCATION PLAN @ 1 TO 1250

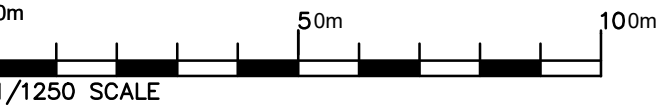

Rev.	Date	Details	Drawn	Checked
------	------	---------	-------	---------

Issued for: **PLANNING**

Project/Client:
64 Swinburne Avenue

Project No:

Dwg No: A010
Rev:


Scale:
As Indicated

Drawing:
Site & Location Plans

North: 

Drawn By: Date:

Checked By: Date:

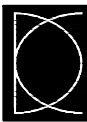

D.Chandler Architectural Design Ltd.
Devonshire Business Centre, Works Rd, Letchworth, SG6 1GJ
Tel : 07901 864 742 - Email : daniel@dcarchitectural.org