



Proposed Garden Studio Side Elevation (Northwest)

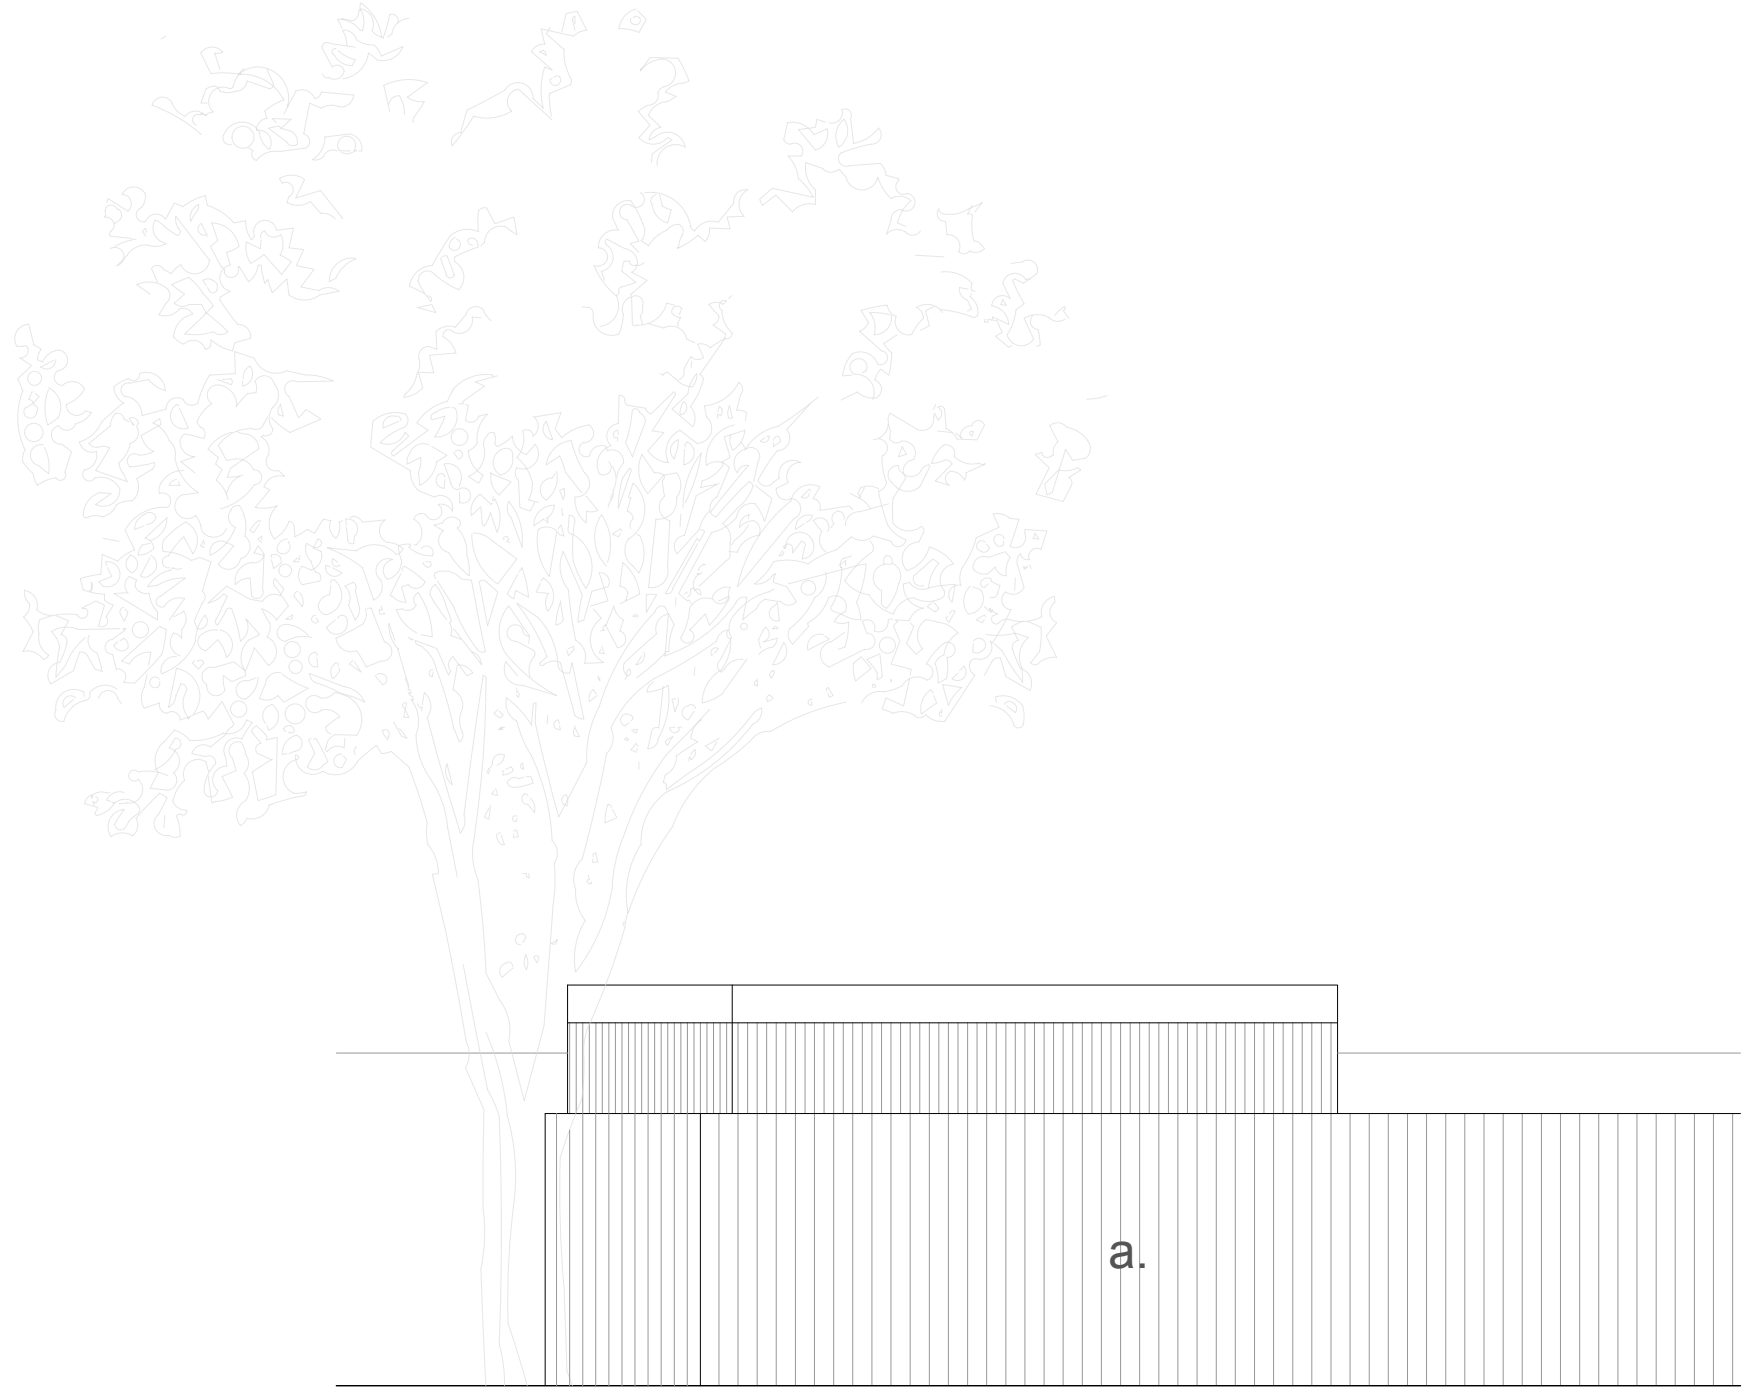

70.00m AOD


Proposed Garden Studio Side Elevation (Southeast)

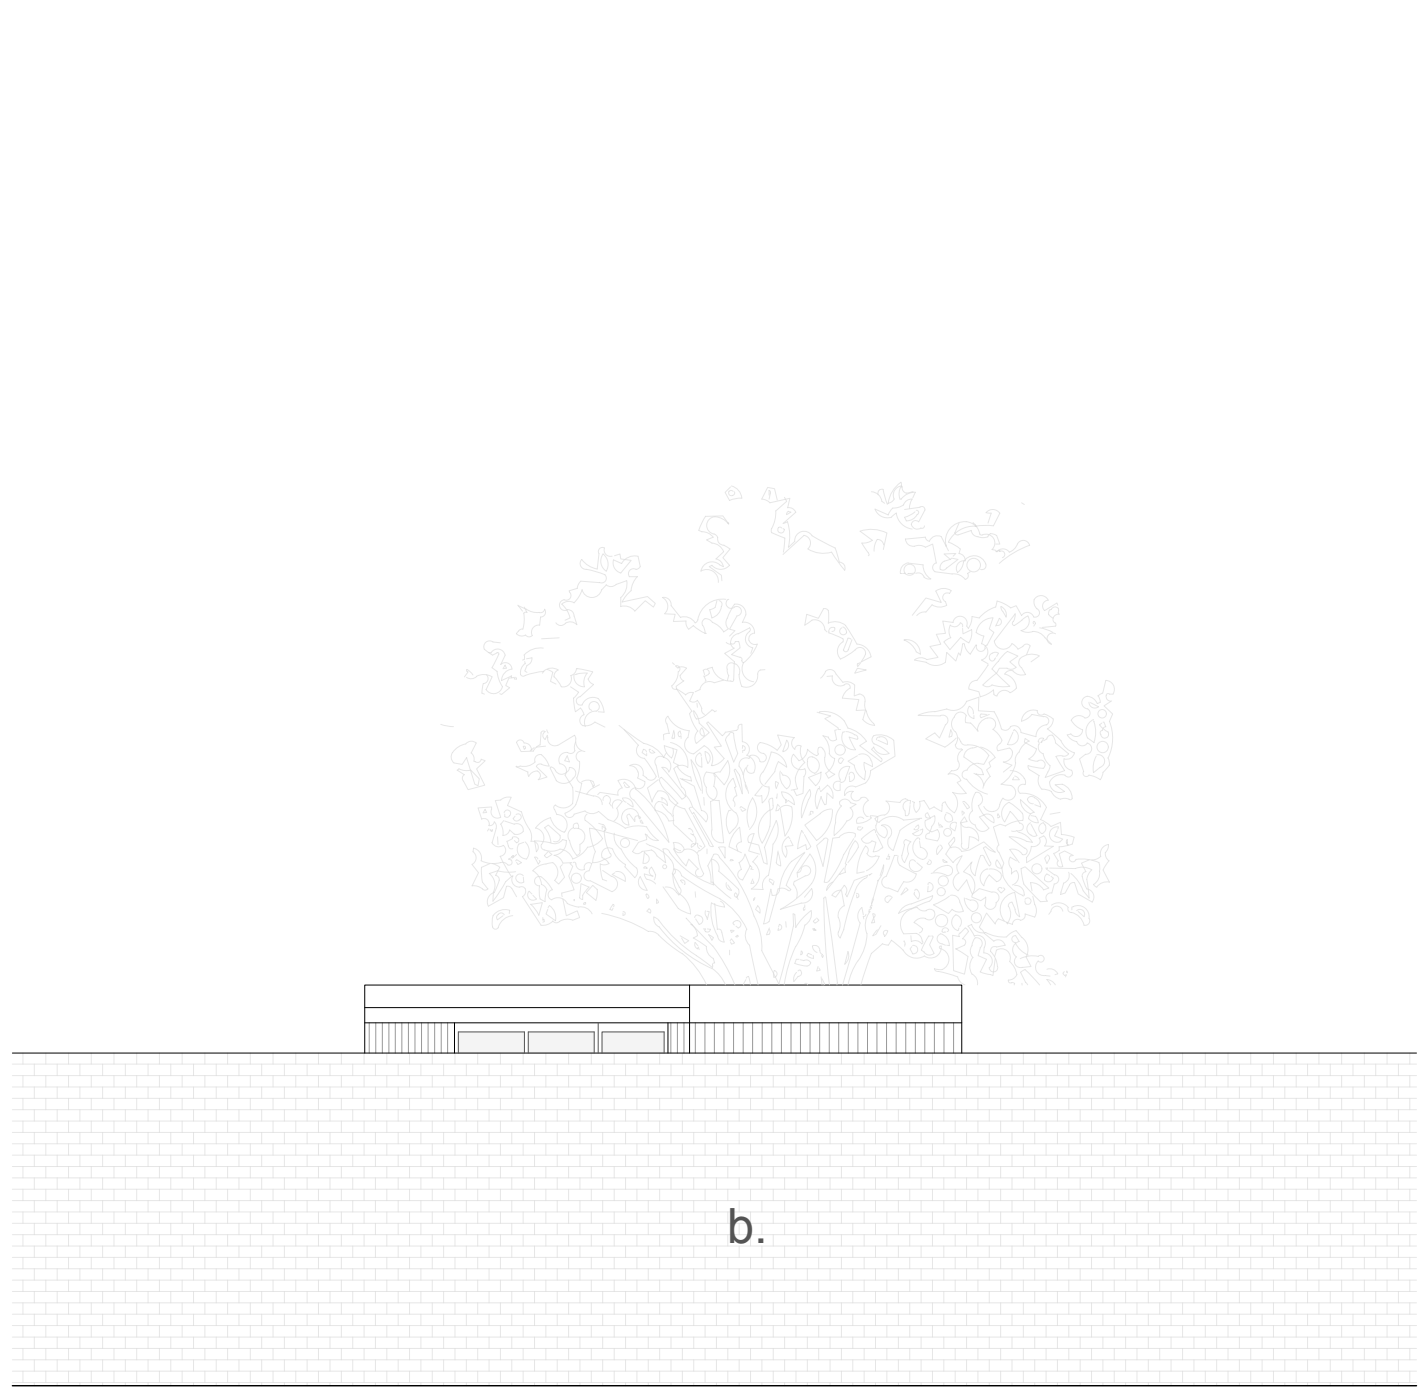

70.00m AOD

Notes:

- a. Neighbouring fence
- b. Neighbouring wall

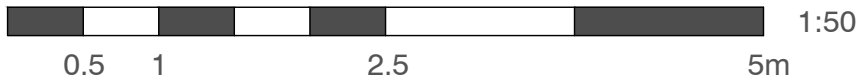

Suite 4a, 30 Bancroft
Hitchin, SG5 1LE
01462 236866
michael@michaelcollinsarchitects.com
www.michaelcollinsarchitects.com

Note: This drawing is copyright.
Note: These layouts are preliminary until further surveys are undertaken.
Note: Scale and boundaries are indicative.
Note: Ownership boundary indicative based on OS data.
Note: Red dotted line is shown as site boundary.
Note: Elevation key plan not to scale.

Michael Collins Architect LLP

3D The Avenue
Job No. 212 Proposed Garden Studio Elevations
Stage: Stage 2
Status: Preliminary

031
REVISION: Scale 1:50 @:A1