


Proposed Section BB

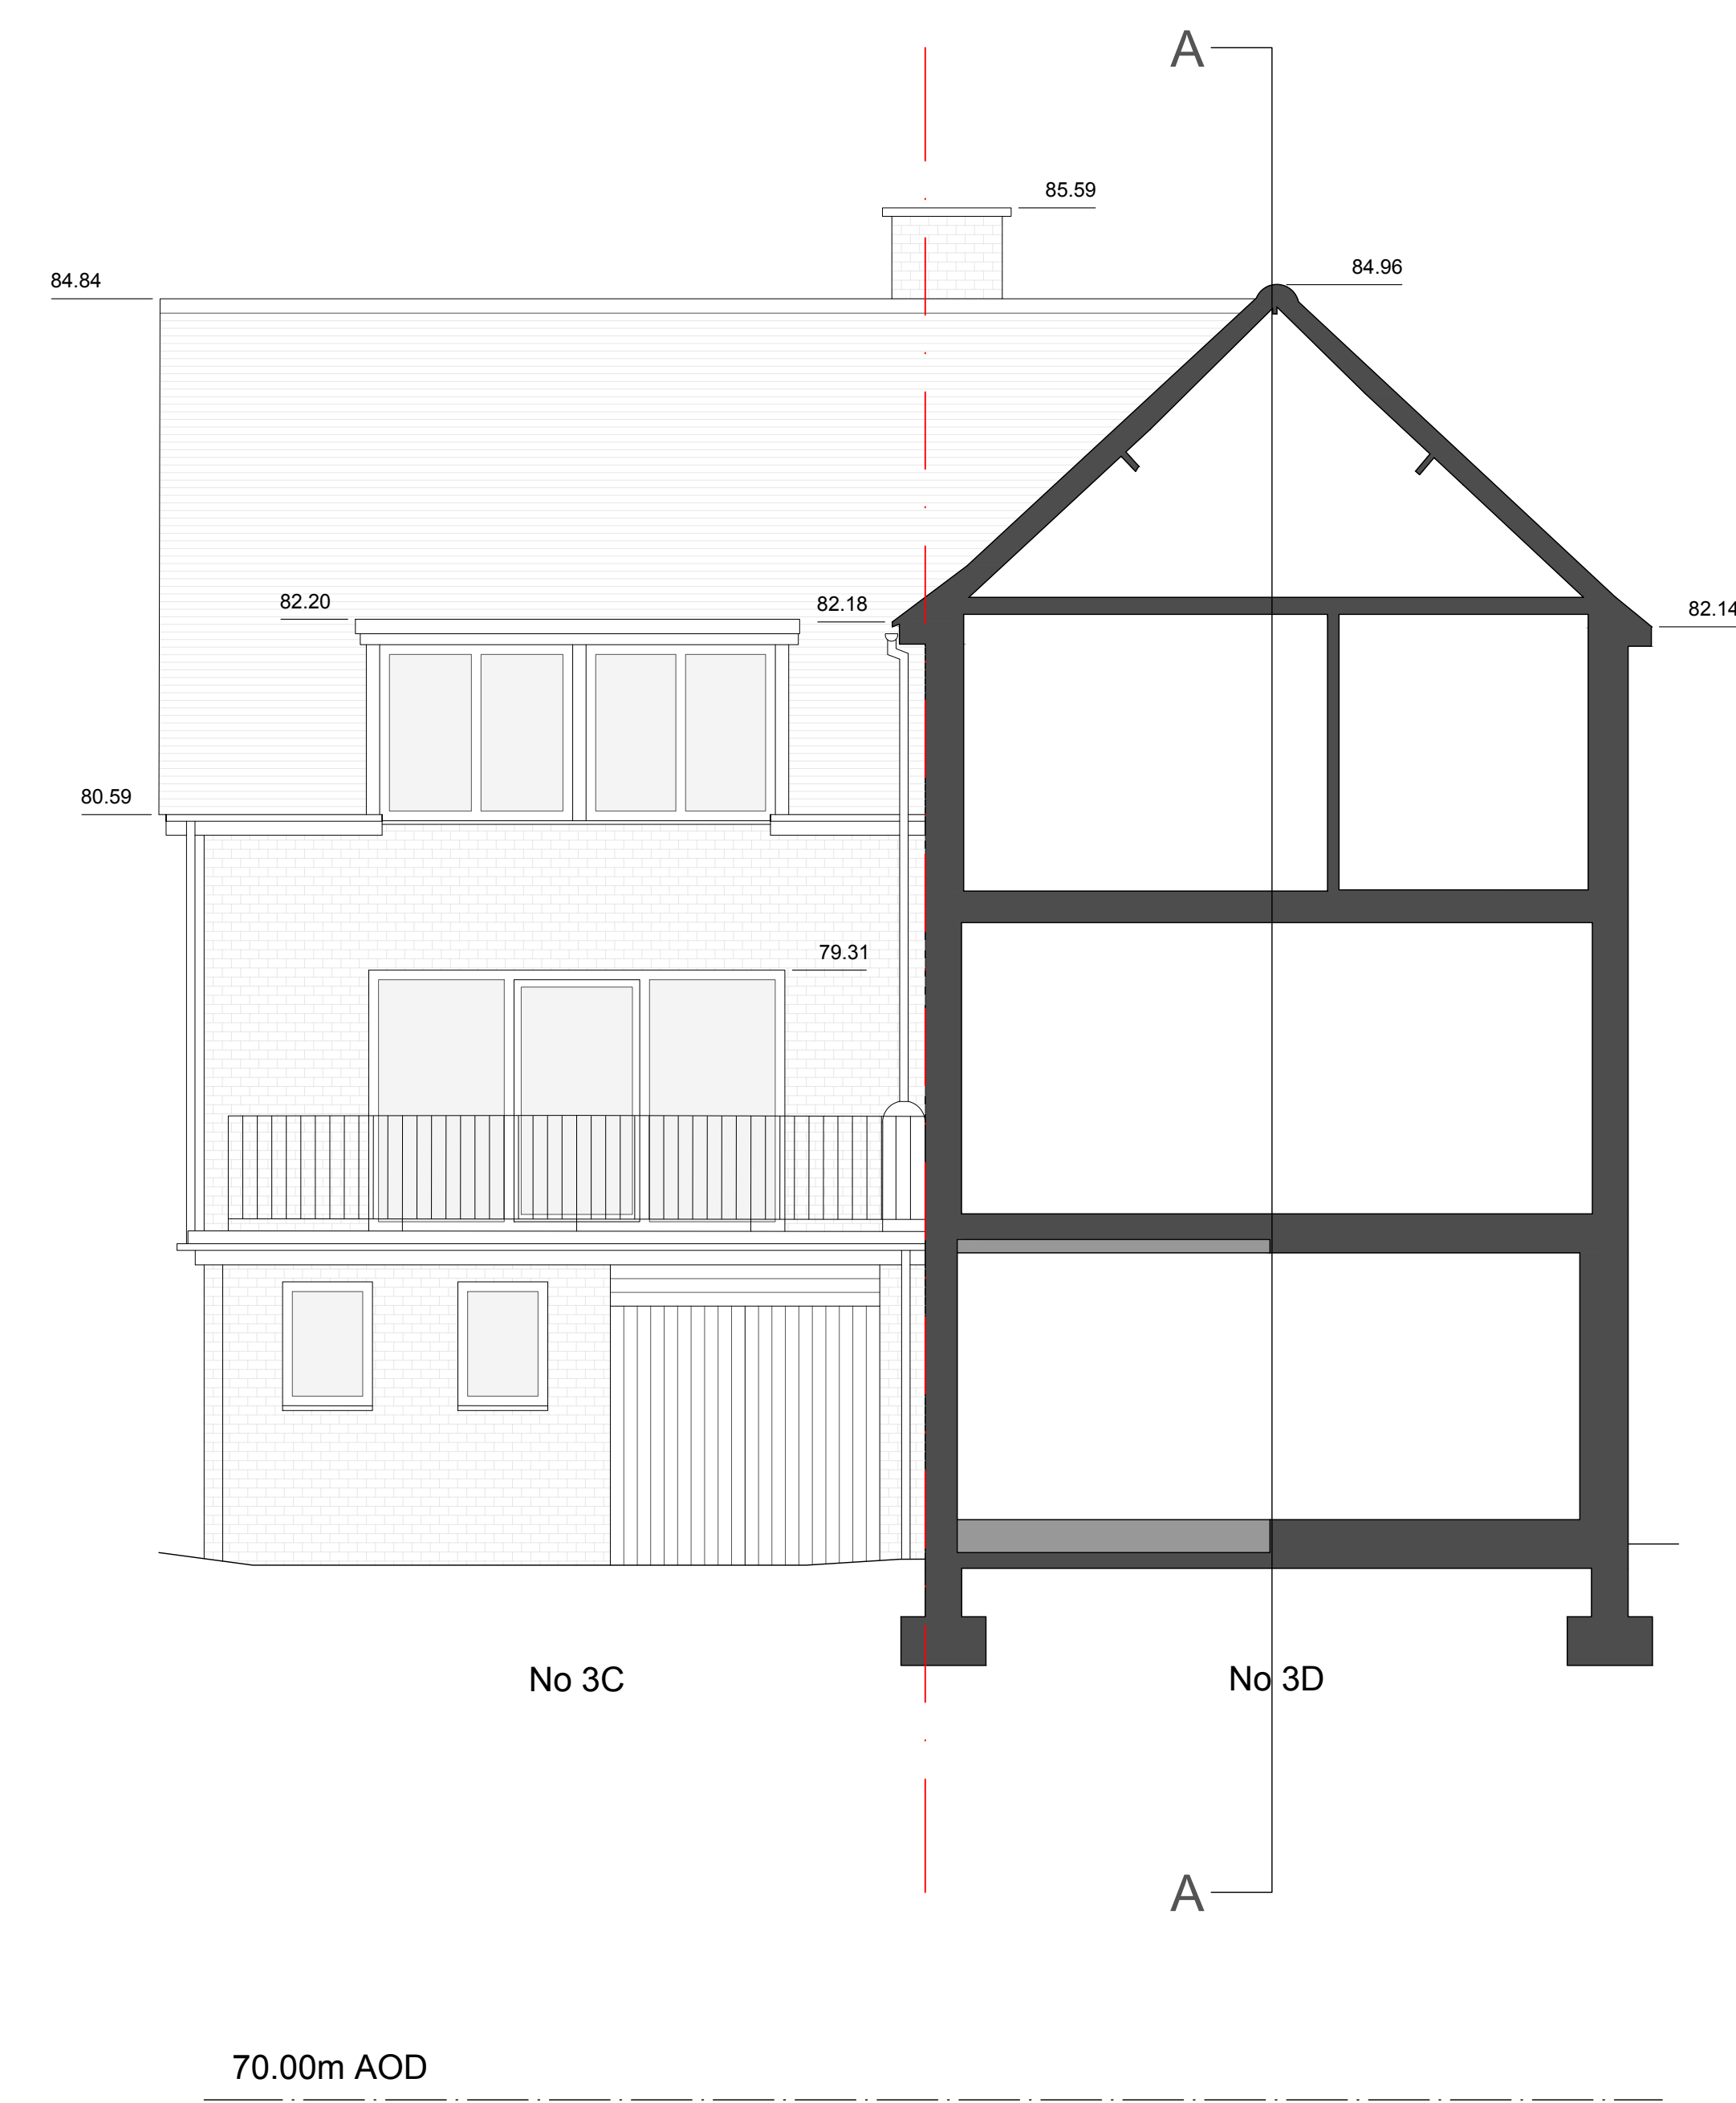

Michael Collins Architect LLP

3D The Avenue

Job No.
212 Proposed Sections

Stage: Stage 2
Status: Preliminary

REVISION: Scale
1:50 @:A1

028

Note: This drawing is copyright.
Note: These layouts are preliminary until further surveys are undertaken.
Note: Scale and boundaries are indicative.
Note: Ownership boundary indicative based on OS data.
Note: Red dotted line is shown as site boundary.
Note: Elevation key plan not to scale.

Suite 4a, 30 Bancroft
Hitchin, SG5 1LE
01462 236866
michael@michaelcollinsarchitects.com
www.michaelcollinsarchitects.com

0.5 1 2.5 5m 1:50