



Existing Rear Elevation

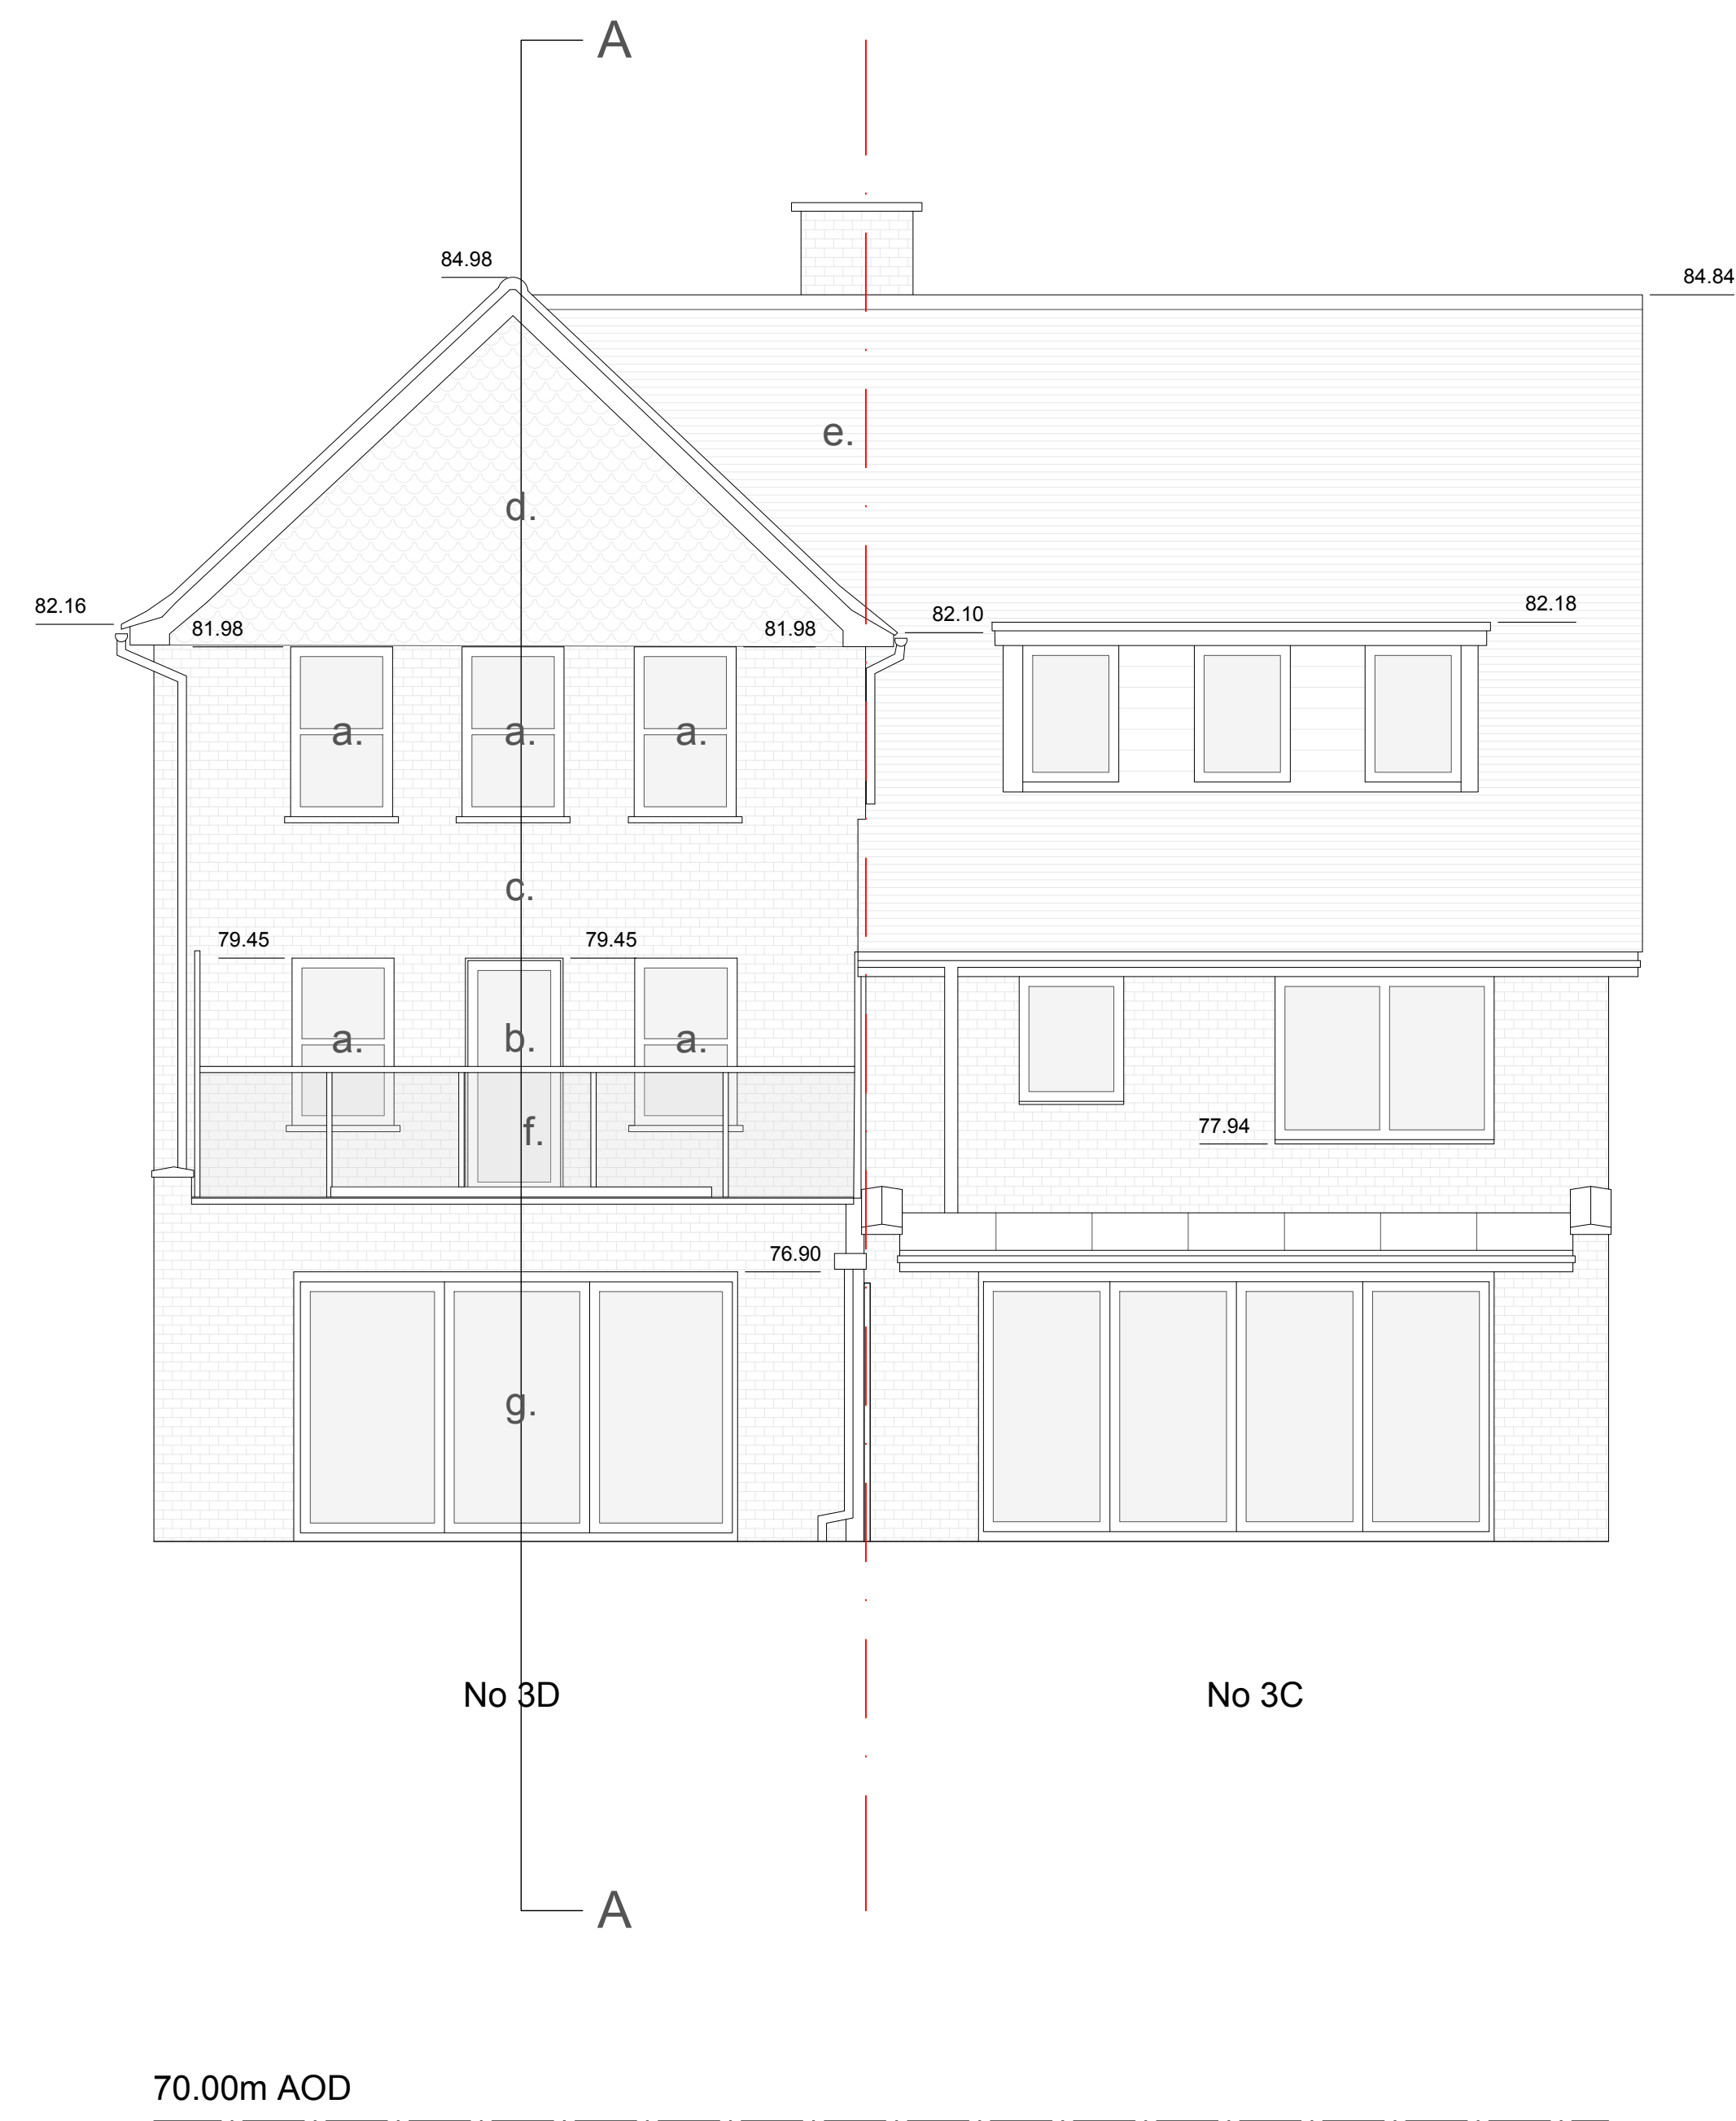

Notes:

- a. Existing white painted timber windows
- b. Existing UPVC glazed door
- c. Existing brick facade
- d. Existing hanging tile facade
- e. Existing tile roof
- f. Existing glass balustrade
- g. Existing glazed sliding doors

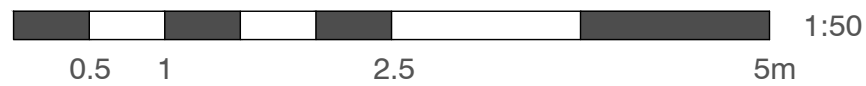

Suite 4a, 30 Bancroft
Hitchin, SG5 1LE
01462 236866
michael@michaelcollinsarchitects.com
www.michaelcollinsarchitects.com

Note: This drawing is copyright.
Note: These layouts are preliminary until further surveys are undertaken.
Note: Scale and boundaries are indicative.
Note: Ownership boundary indicative based on OS data.
Note: Red dotted line is shown as site boundary.
Note: Elevation key plan not to scale.

Michael Collins Architect LLP

3D The Avenue

Job No.
212 Existing Elevations
(2 of 2)

Stage: Stage 2
Status: Preliminary

REVISION: Scale
1:50 @:A1

006