

This drawing must not be copied without the consent of Home Extension Team
The contractor is responsible for taking and checking all dimensions and angles

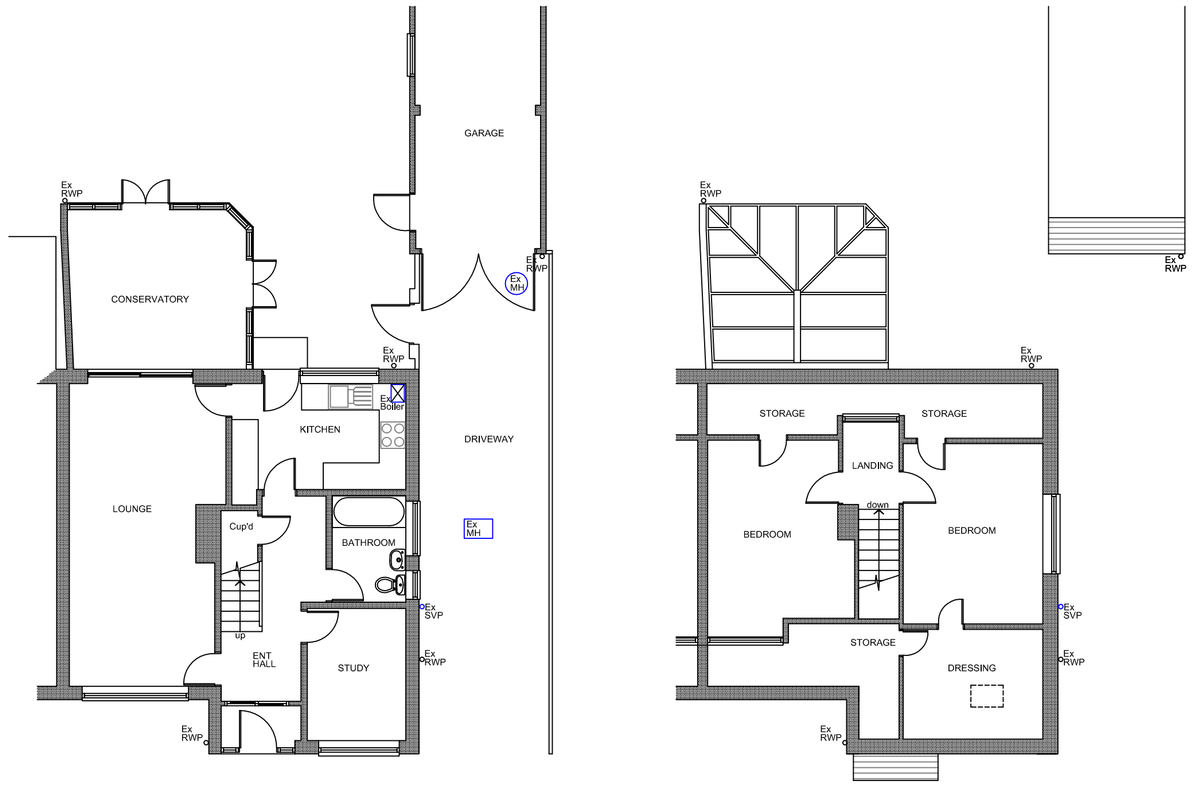

EXISTING GROUND FLOOR PLAN


EXISTING LOFT FLOOR PLAN

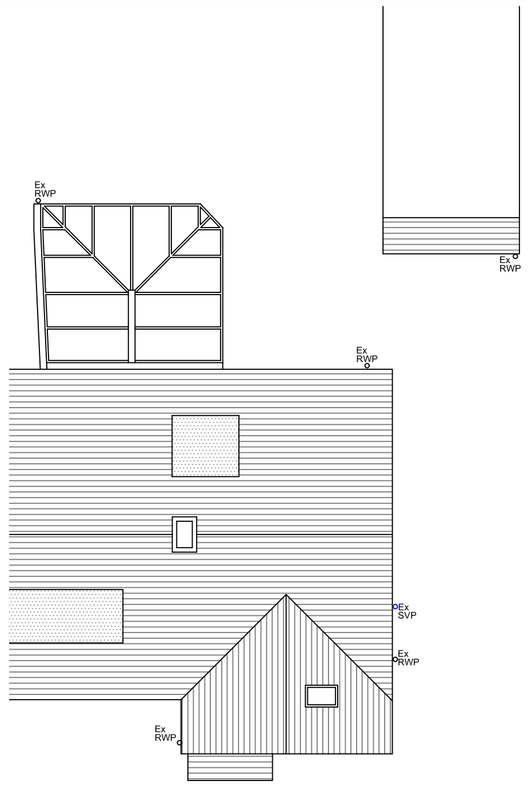


EXISTING ROOF PLAN




EXISTING NORTH ELEVATION

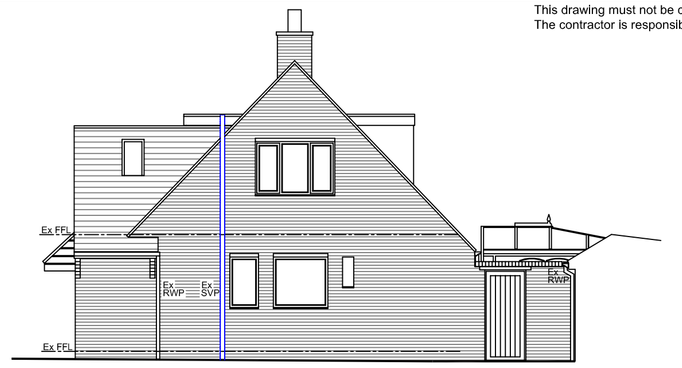


EXISTING WEST ELEVATION

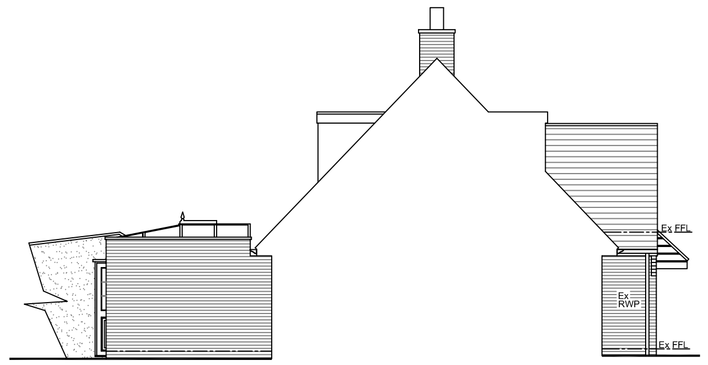


EXISTING EAST ELEVATION

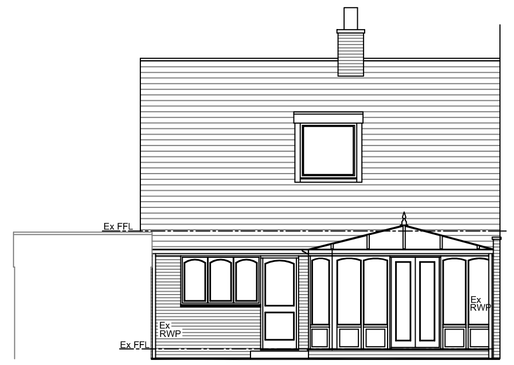


EXISTING SOUTH ELEVATION

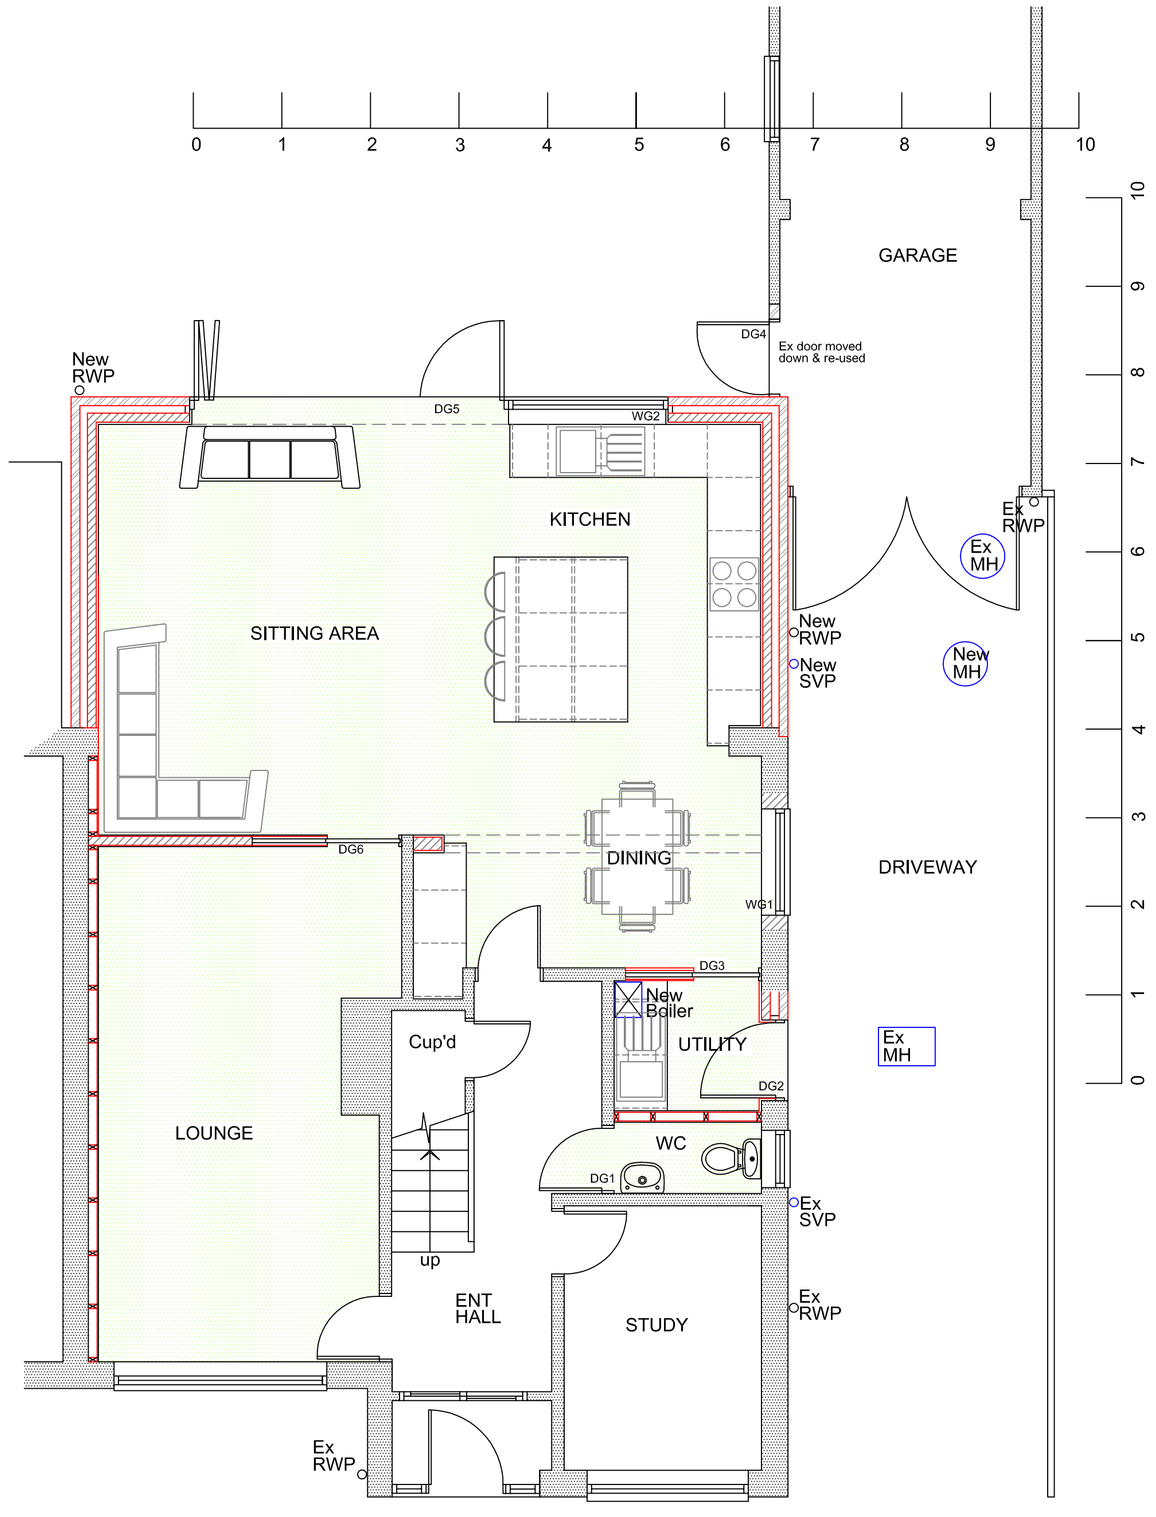

PROPOSED GROUND FLOOR PLAN

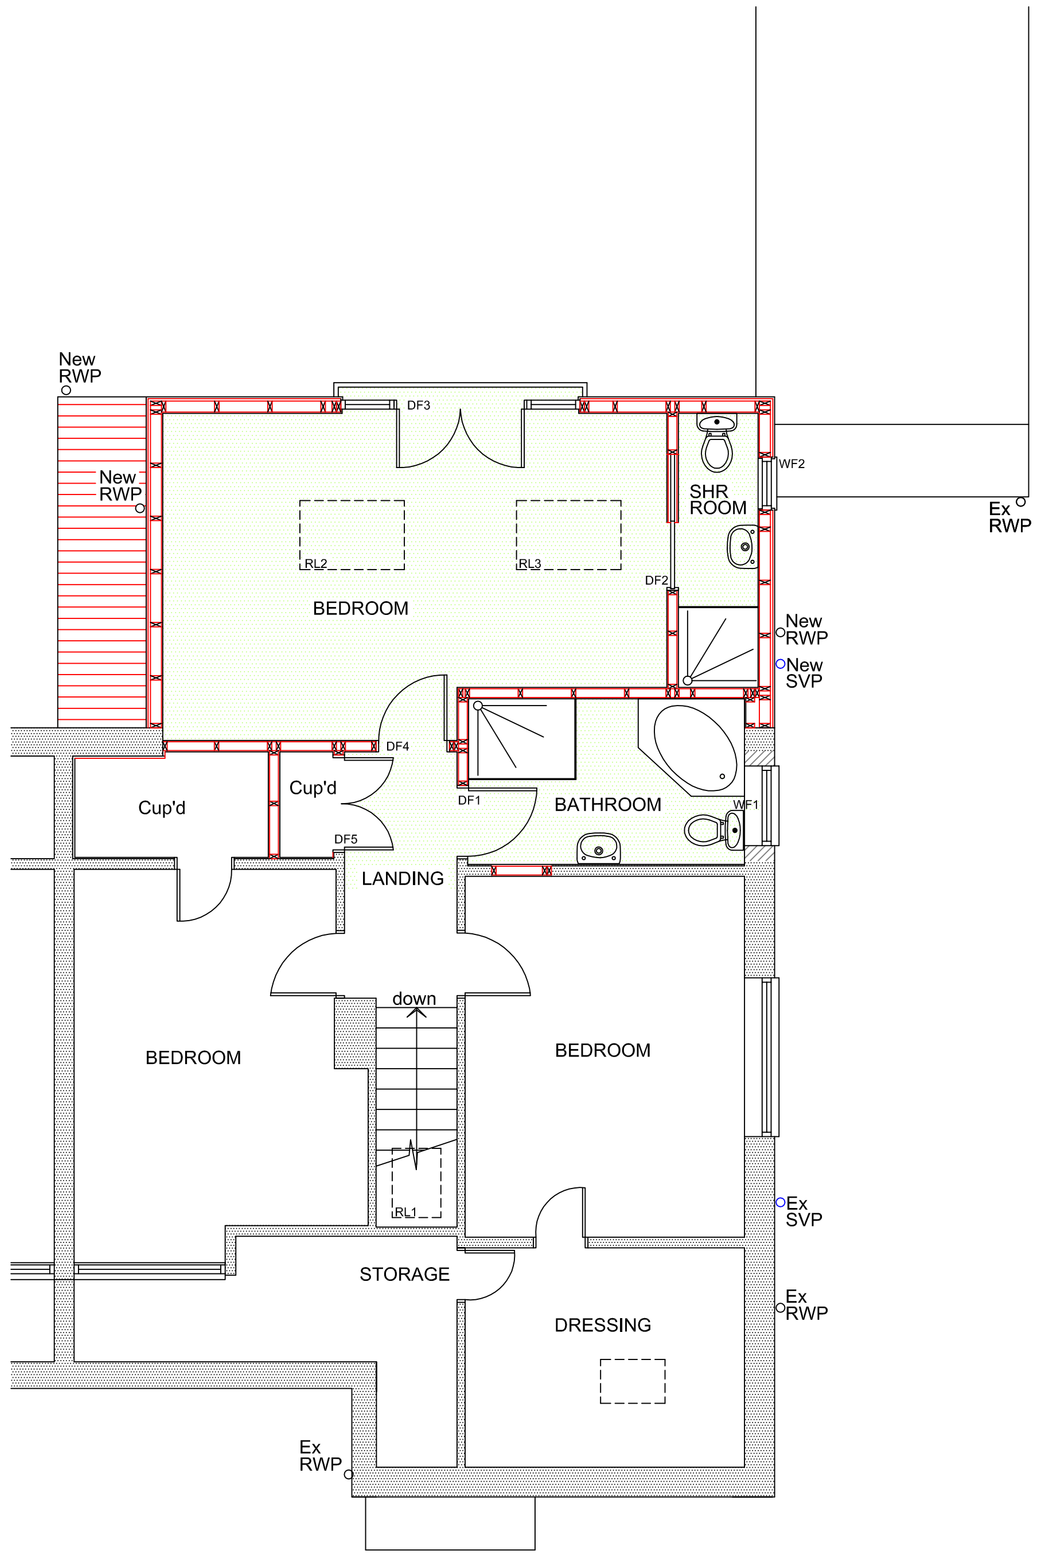

PROPOSED FIRST/LOFT FLOOR PLAN

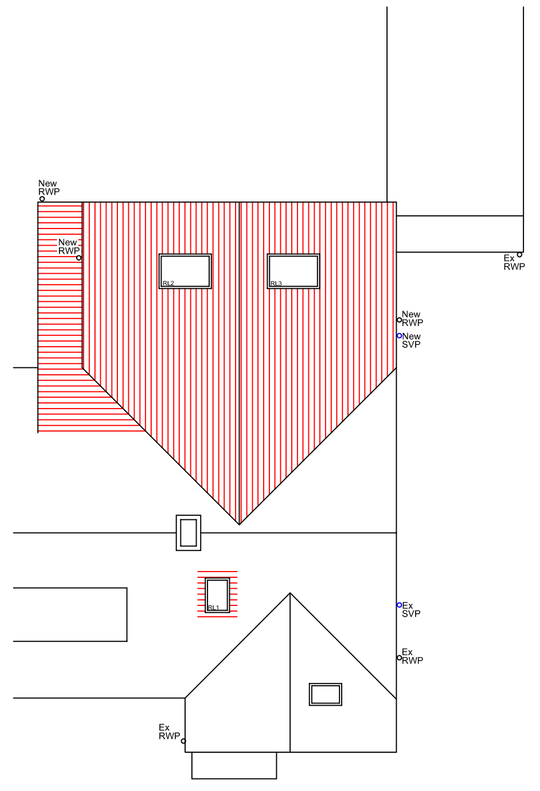

PROPOSED ROOF PLAN

HOME EXTENSION TEAM
103 Bancroft, Hitchin, Herts, SG5 1NB
Tel: (01462) 440099 E-mail: hitchin@het.co.uk

Client
Mrs Furphy

Project
32 Uplands Avenue
Hitchin
Herts
SG5 9NH

Drawing Title
Planning Appl, pro demolition of conservatory, single storey full width rear extension & part first floor rear extension with internal alterations. Ex plans, elevs & pro plans

Scale A1 dwg	Date	Drawn by
1:100 1:50	24-01-2018	MD/JH

Dwg. No.	Rev.
HET 1535/01	A