This drawing must not be copied without the consent of Home Extension Team
The contractor is responsible for taking and checking all dimensions and angles

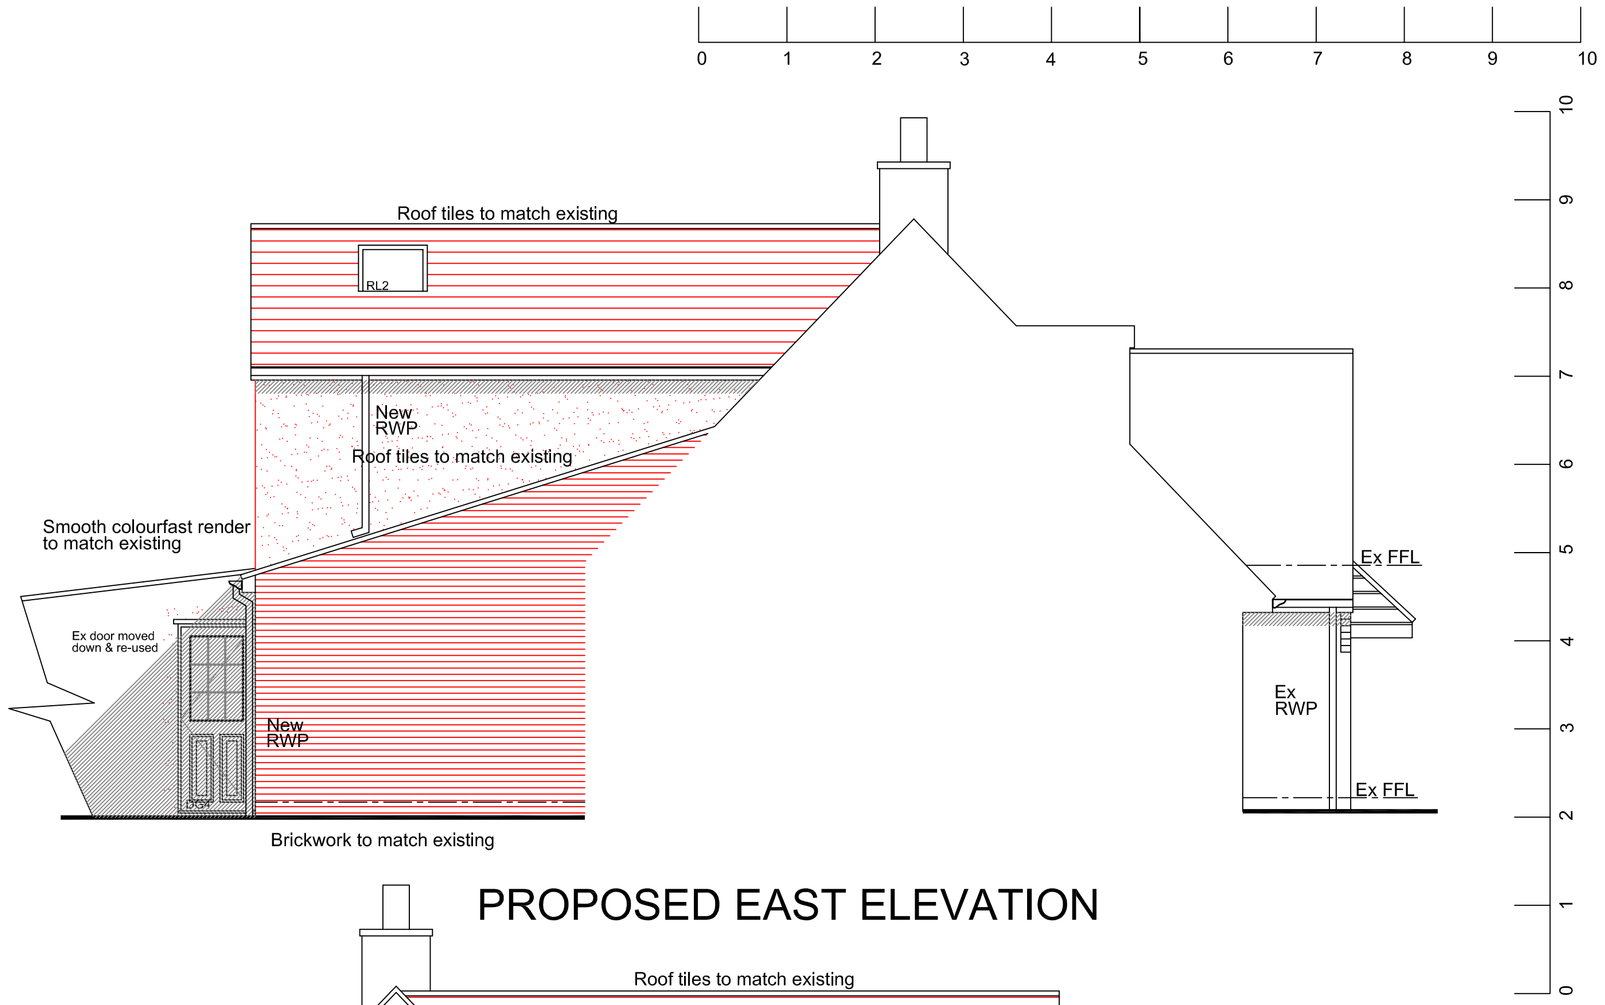

PROPOSED EAST ELEVATION

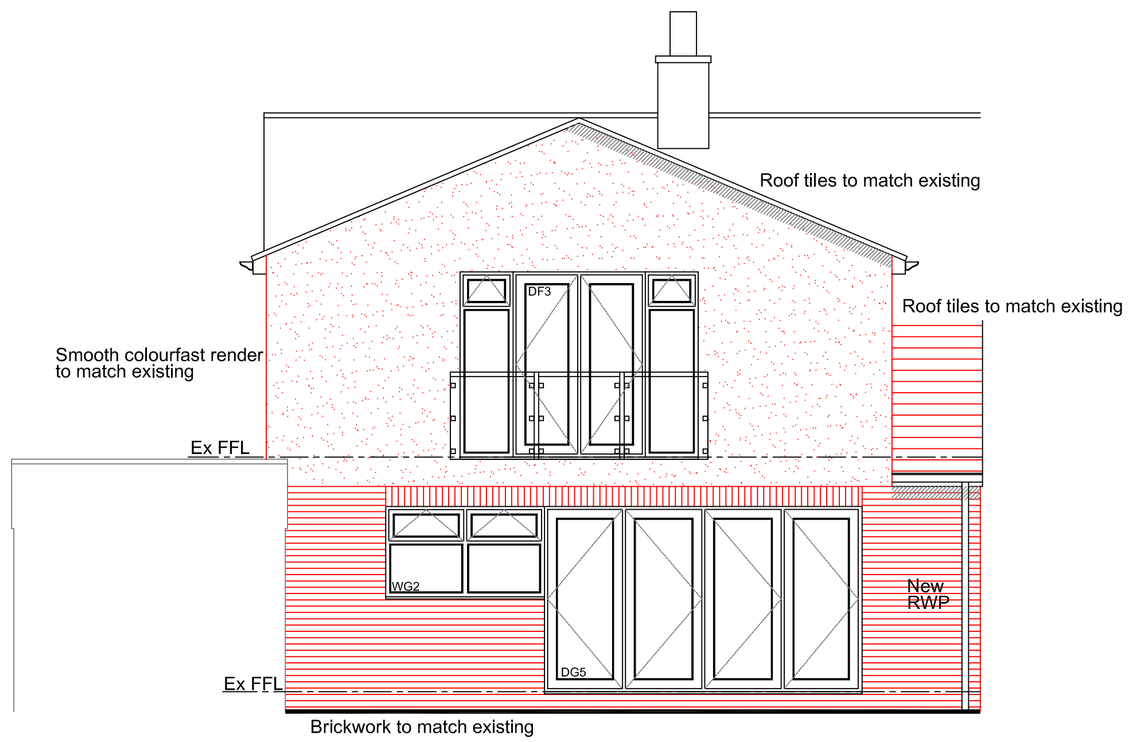

PROPOSED SOUTH ELEVATION

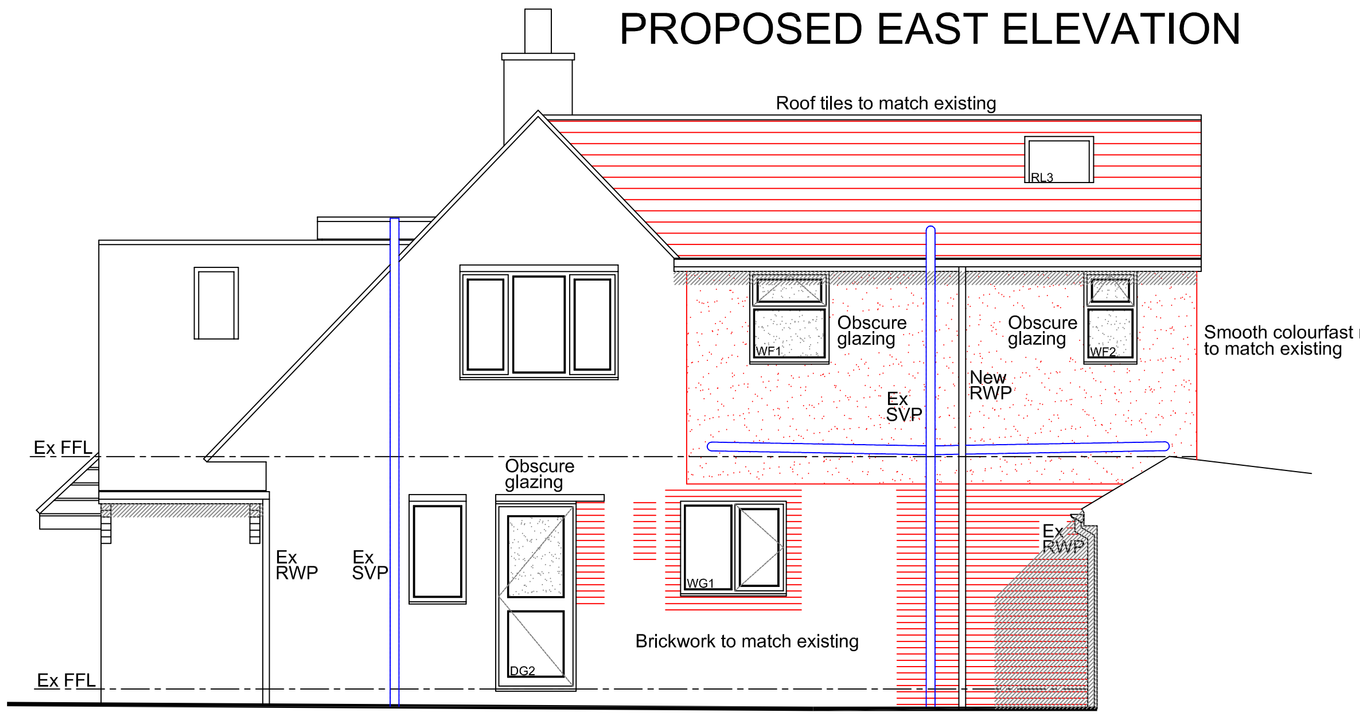

PROPOSED WEST ELEVATION

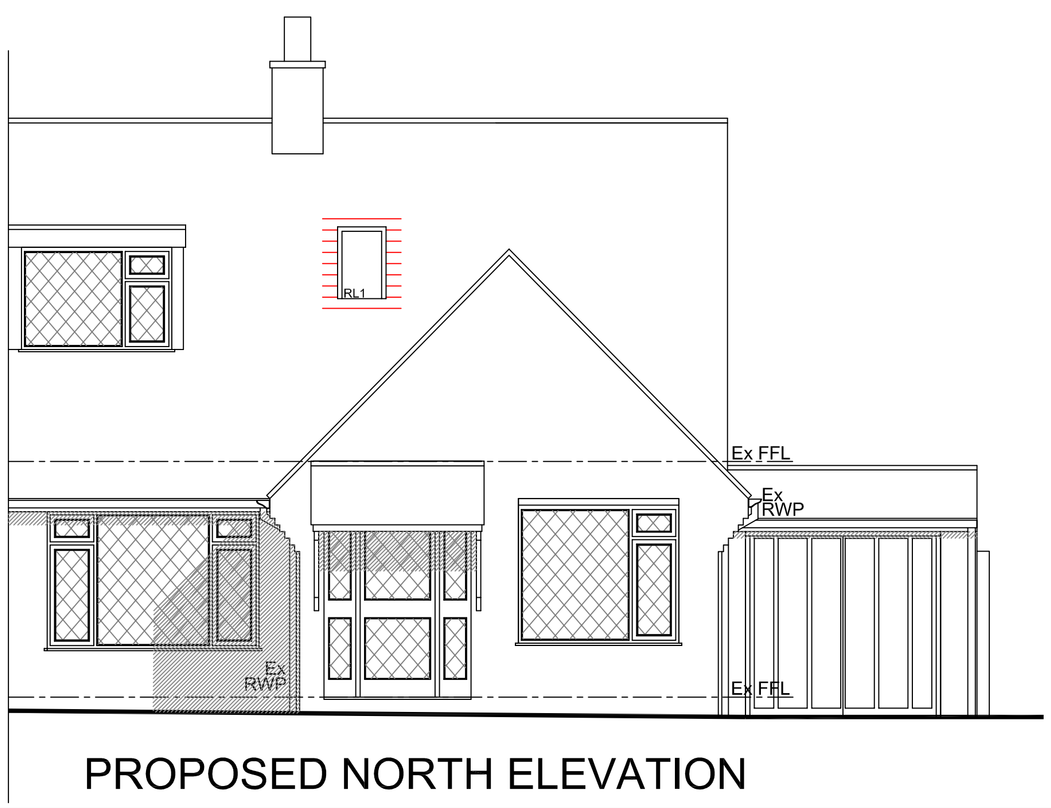

PROPOSED NORTH ELEVATION

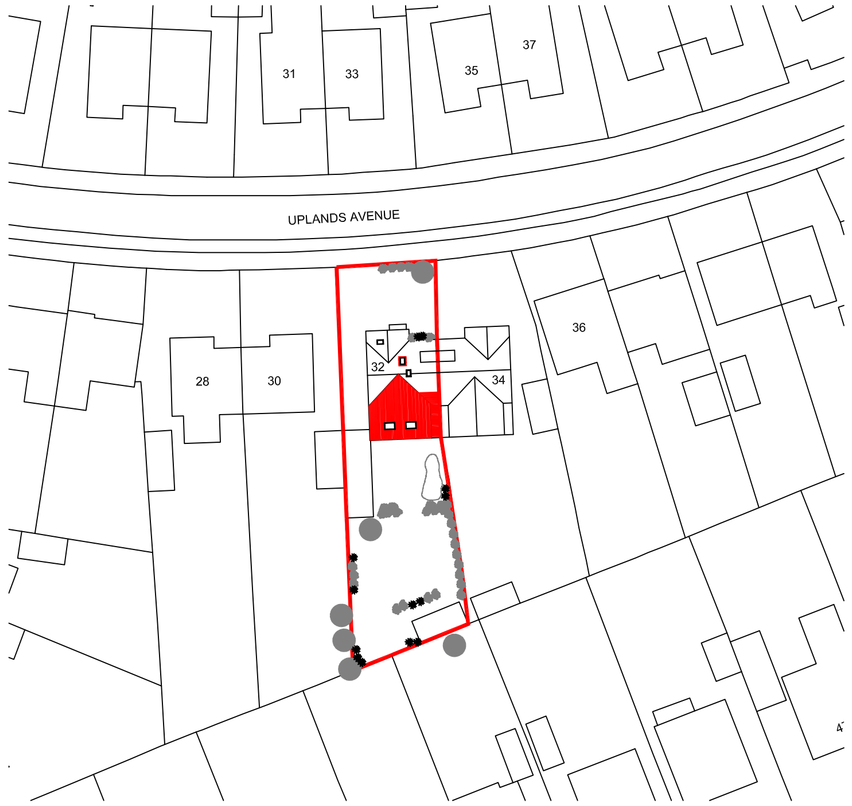

BLOCK PLAN 1:500



LOCATION PLAN 1:1250

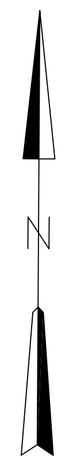

Materials

Walls
Existing Facing brickwork & smooth render
New Facing brickwork & smooth colourfast render to match existing

Roof
Existing concrete interlocking roof tiles
New concrete interlocking roof tiles to match existing

Windows
Existing brown timber, brown & white UPVc windows
New brown & white UPVC windows

Doors
Existing brown timber, brown & white UPVc doors
New brown UPVC doors

Boundary
N/A
N/A

HOME EXTENSION TEAM
103 Bancroft, Hitchin, Herts, SG5 1NB
Tel: (01462) 440089 E-mail: hitchin@het.co.uk

Client
Mrs Furphy

Project
32 Uplands Avenue
Hitchin
Herts
SG5 9NH

Drawing Title
Planning Appl, pro demolition of conservatory, single storey full width rear extension & part first floor rear extension with internal alterations. Proposed elevations, block & site plans

Scale A1 dwg	Date	Drawn by
1:50	24-01-2018	MD

Dwg. No.	Rev.
HET 1535/02	A