

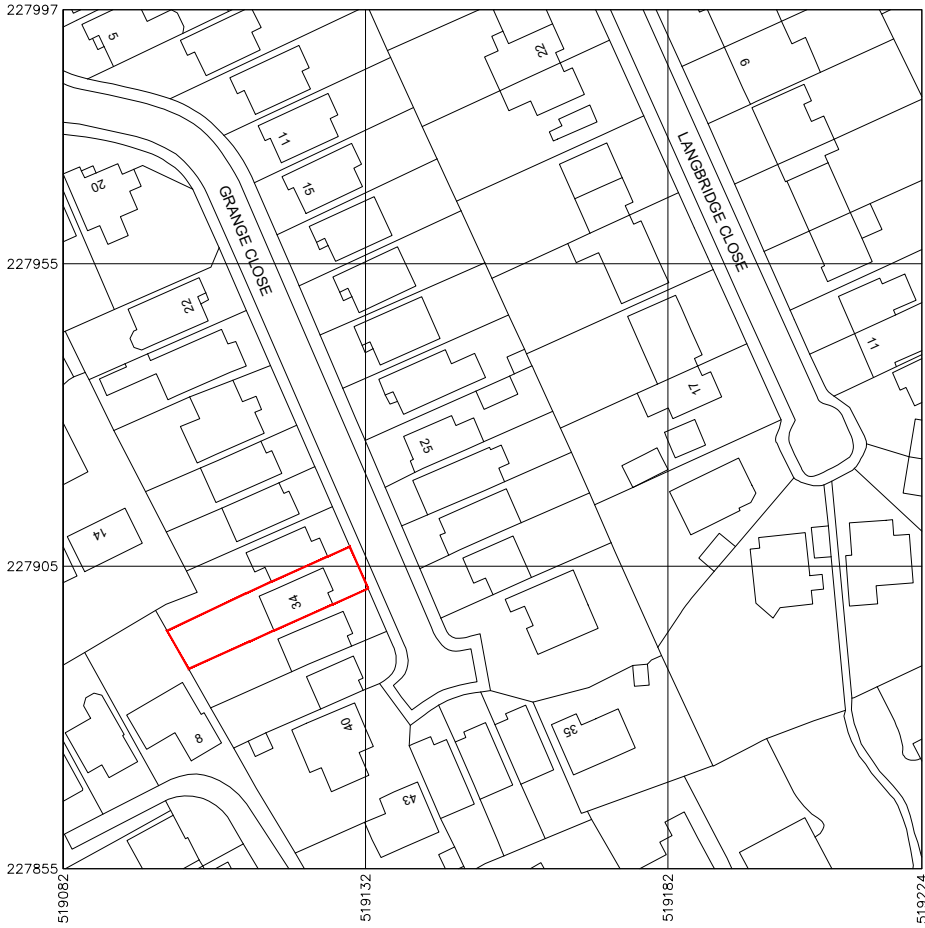



Key
 Boundary line

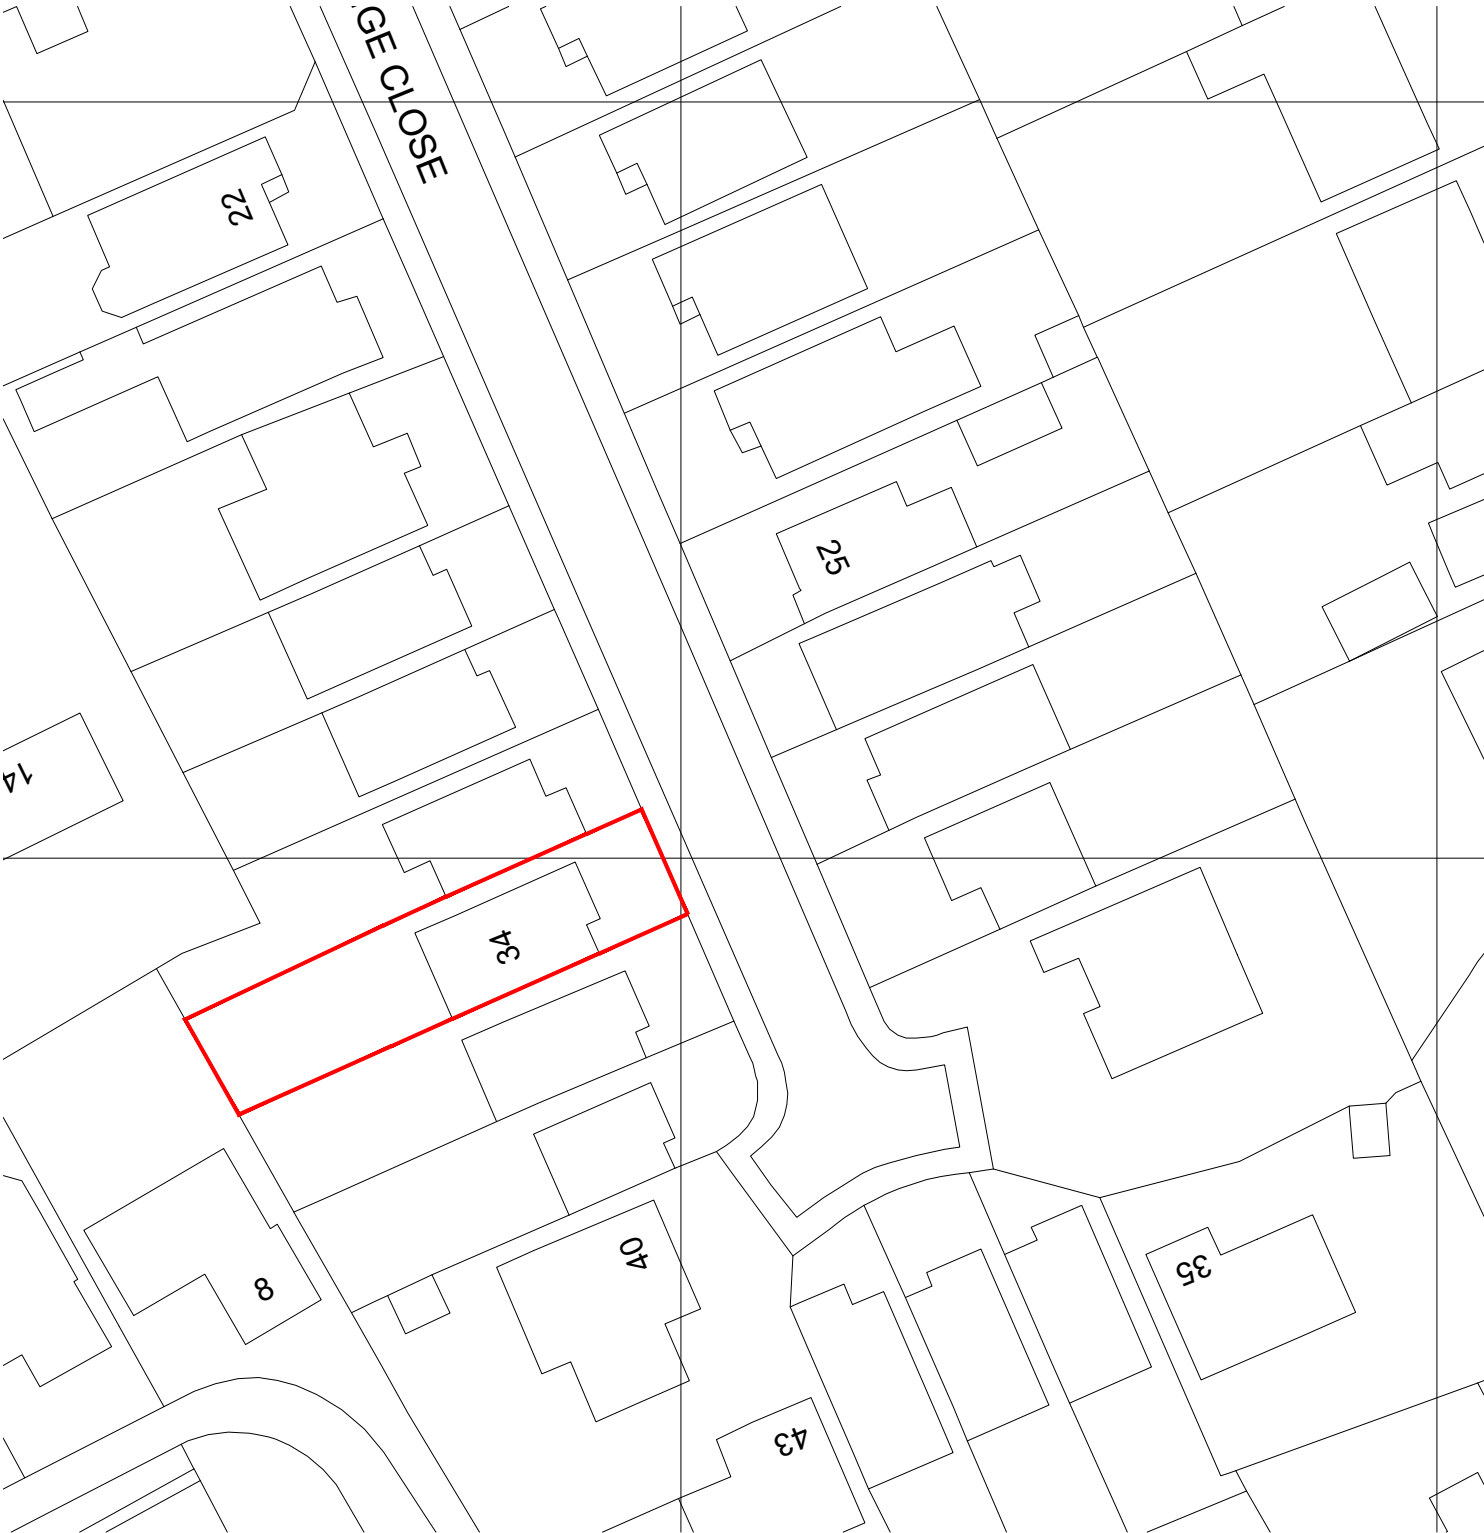

LOCATION PLAN @ 1:1250 SCALE

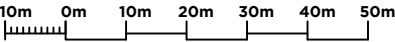

EXISTING BLOCK PLAN @ 1:500 CALE

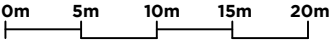

Rev	Date	Description	By
-----	------	-------------	----

Project
FRONT EXTENSION

Location
34 GRANGE CLOSE,
HITCHIN,
HERTFORDSHIRE,
SG4 9HD

Drawing
LOCATION PLAN & EXISTING BLOCK PLAN

Scale	Status	Date	Drawn	Checked
-------	--------	------	-------	---------

VARIES @ A3 PLANNING MAR '25 LB LB

Drawing No
1101/PL/01

SOSA

ARCHITECTS

9 CHURCH LANE,
NORTHAW VILLAGE
POTTERS BAR, EN6 4NX
T | 07494 535 787
T | 07494 535 782
E | admin@sosaarchitects.com
ARB & RIBA REGISTERED