


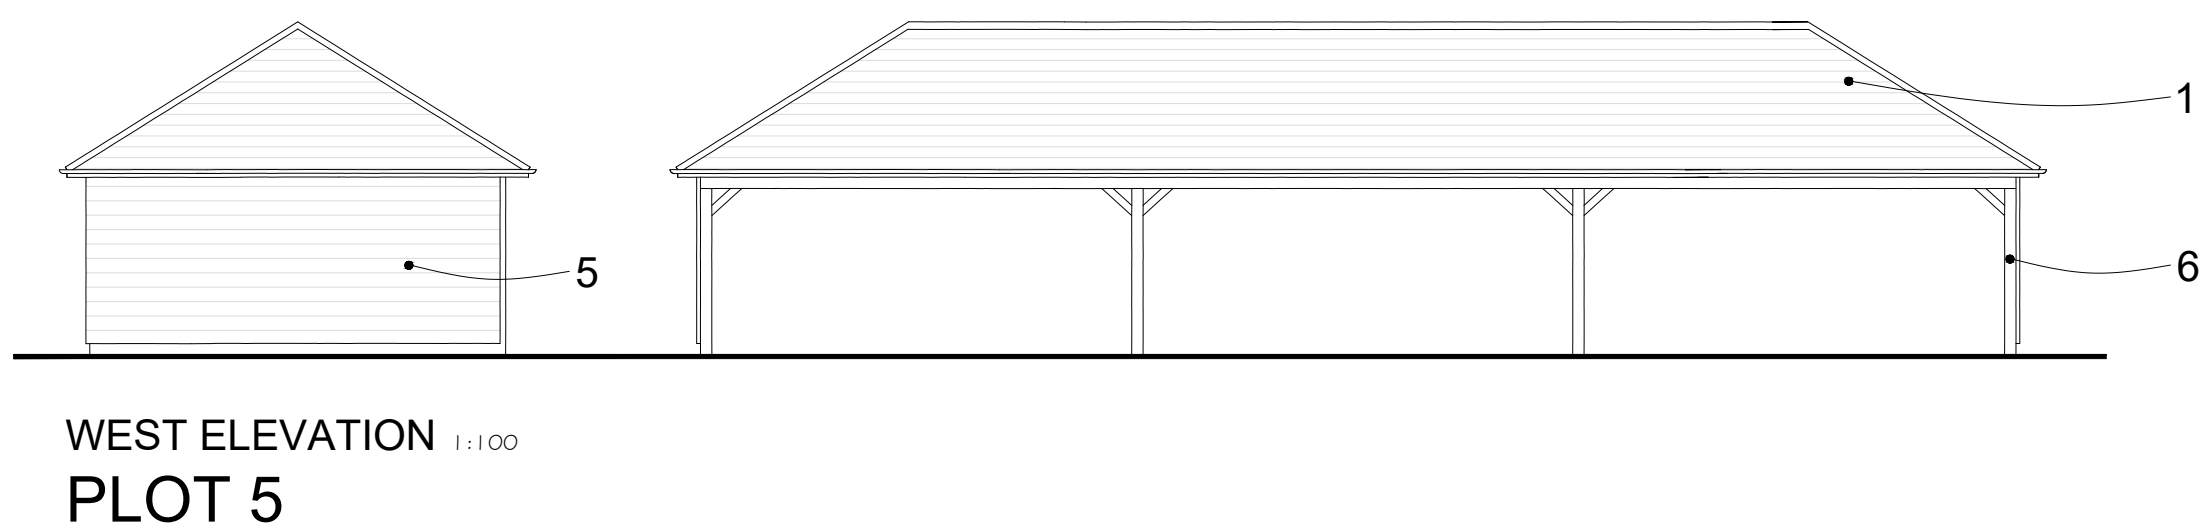
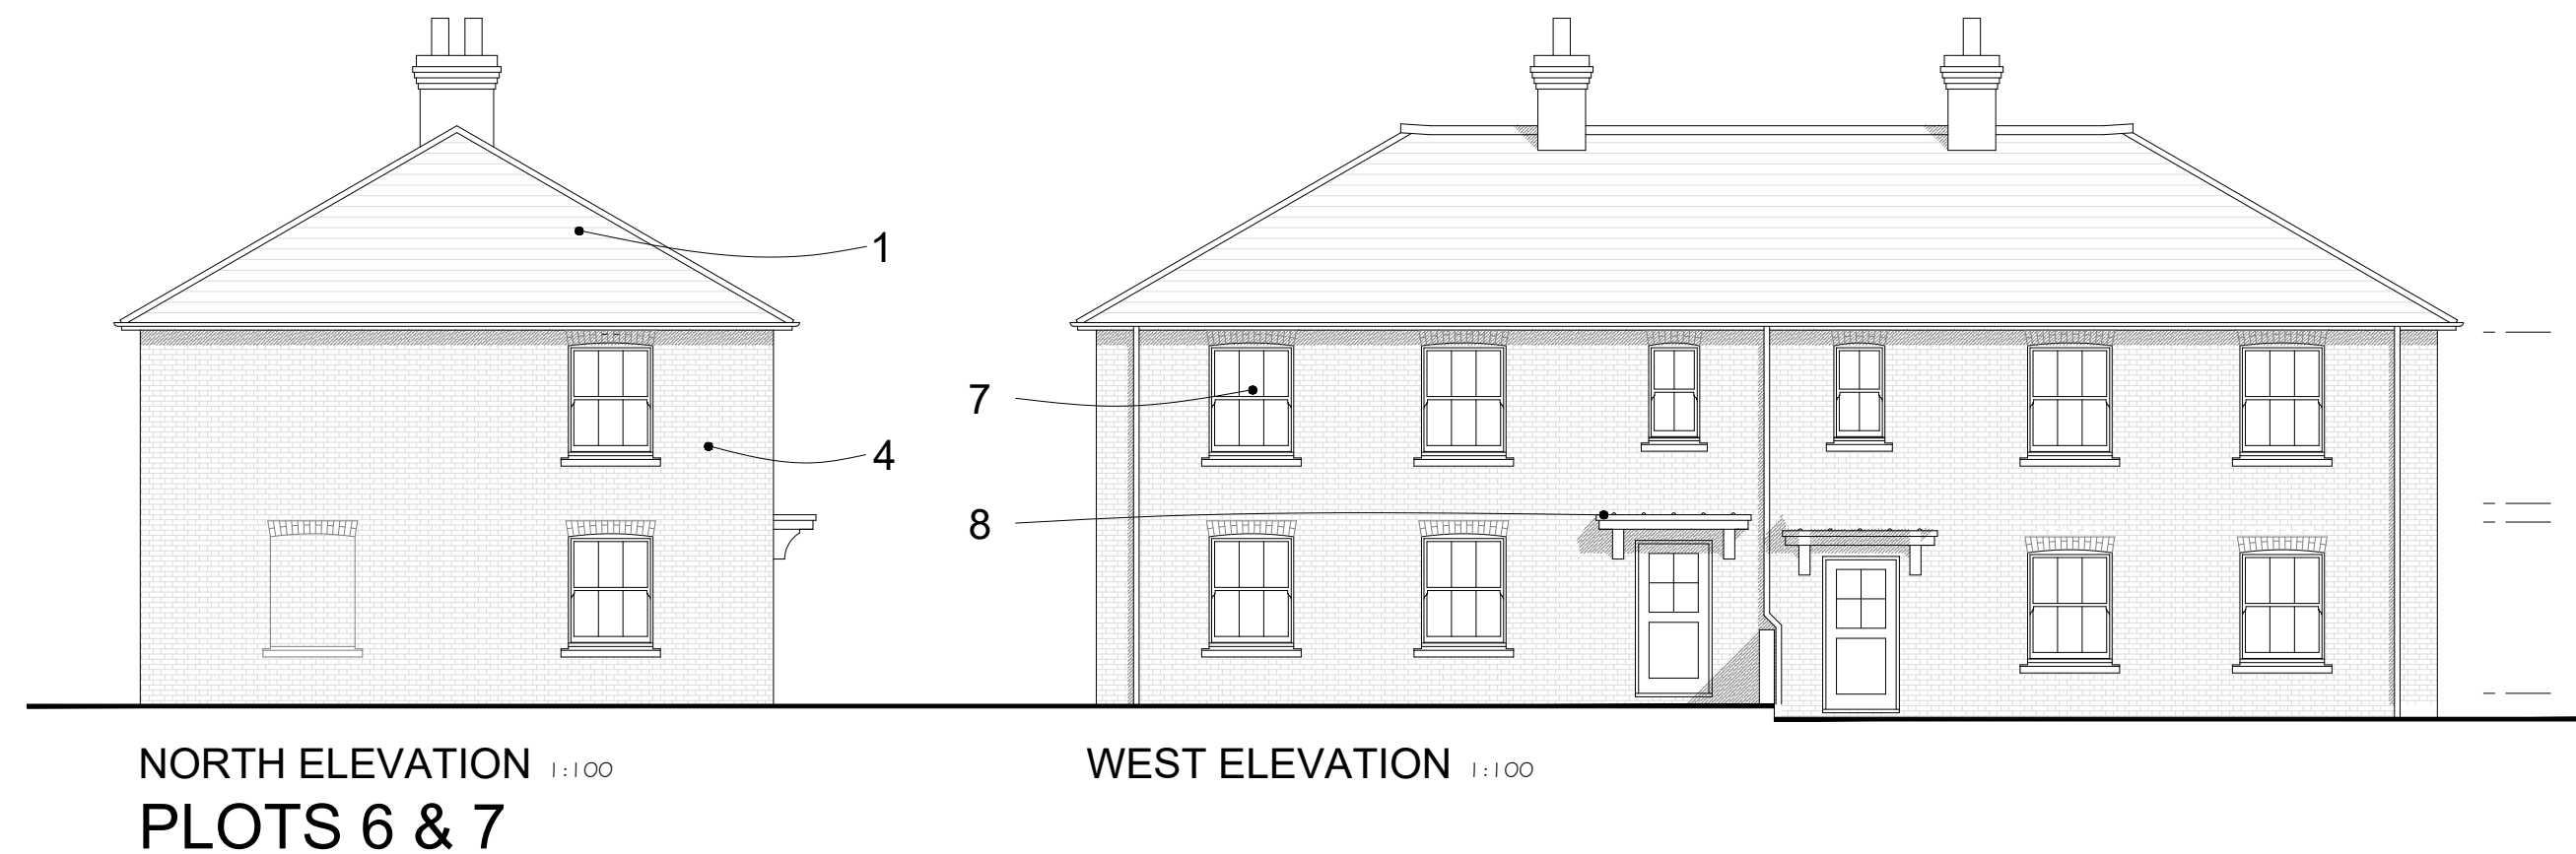


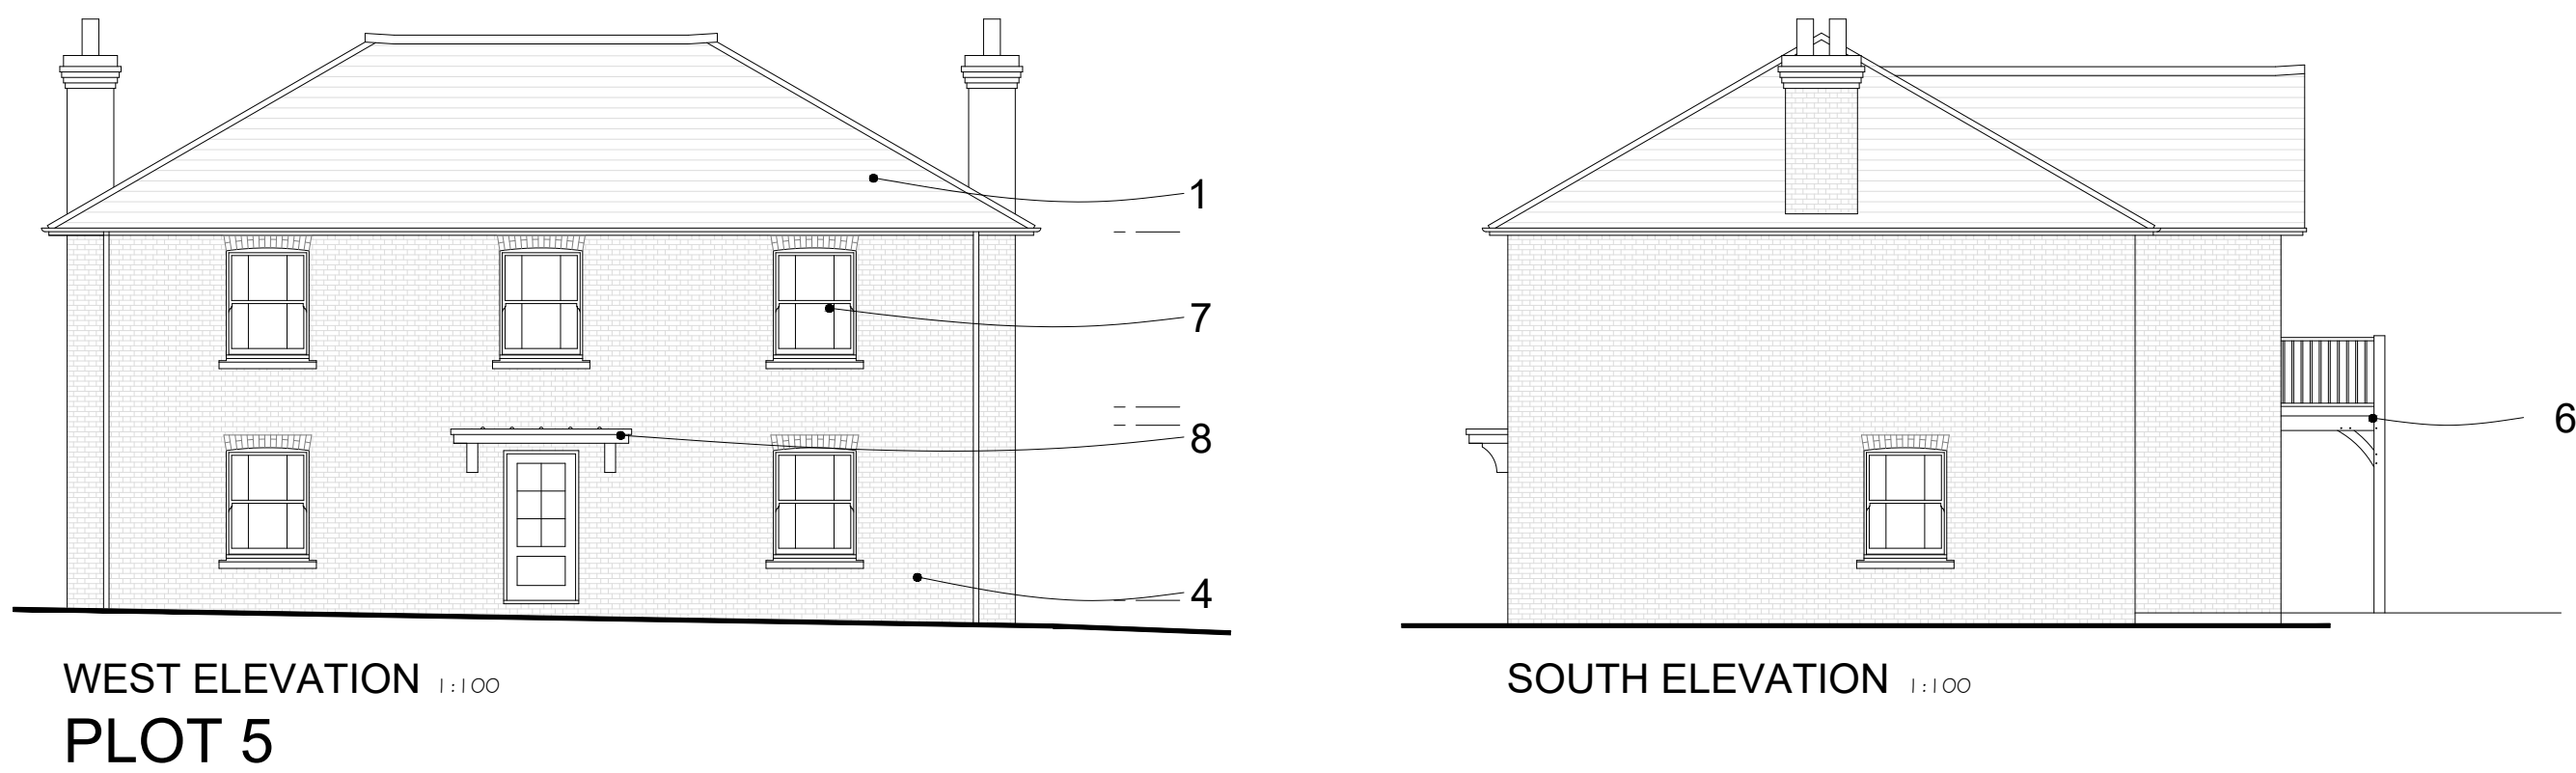


1 - NATURAL SLATE

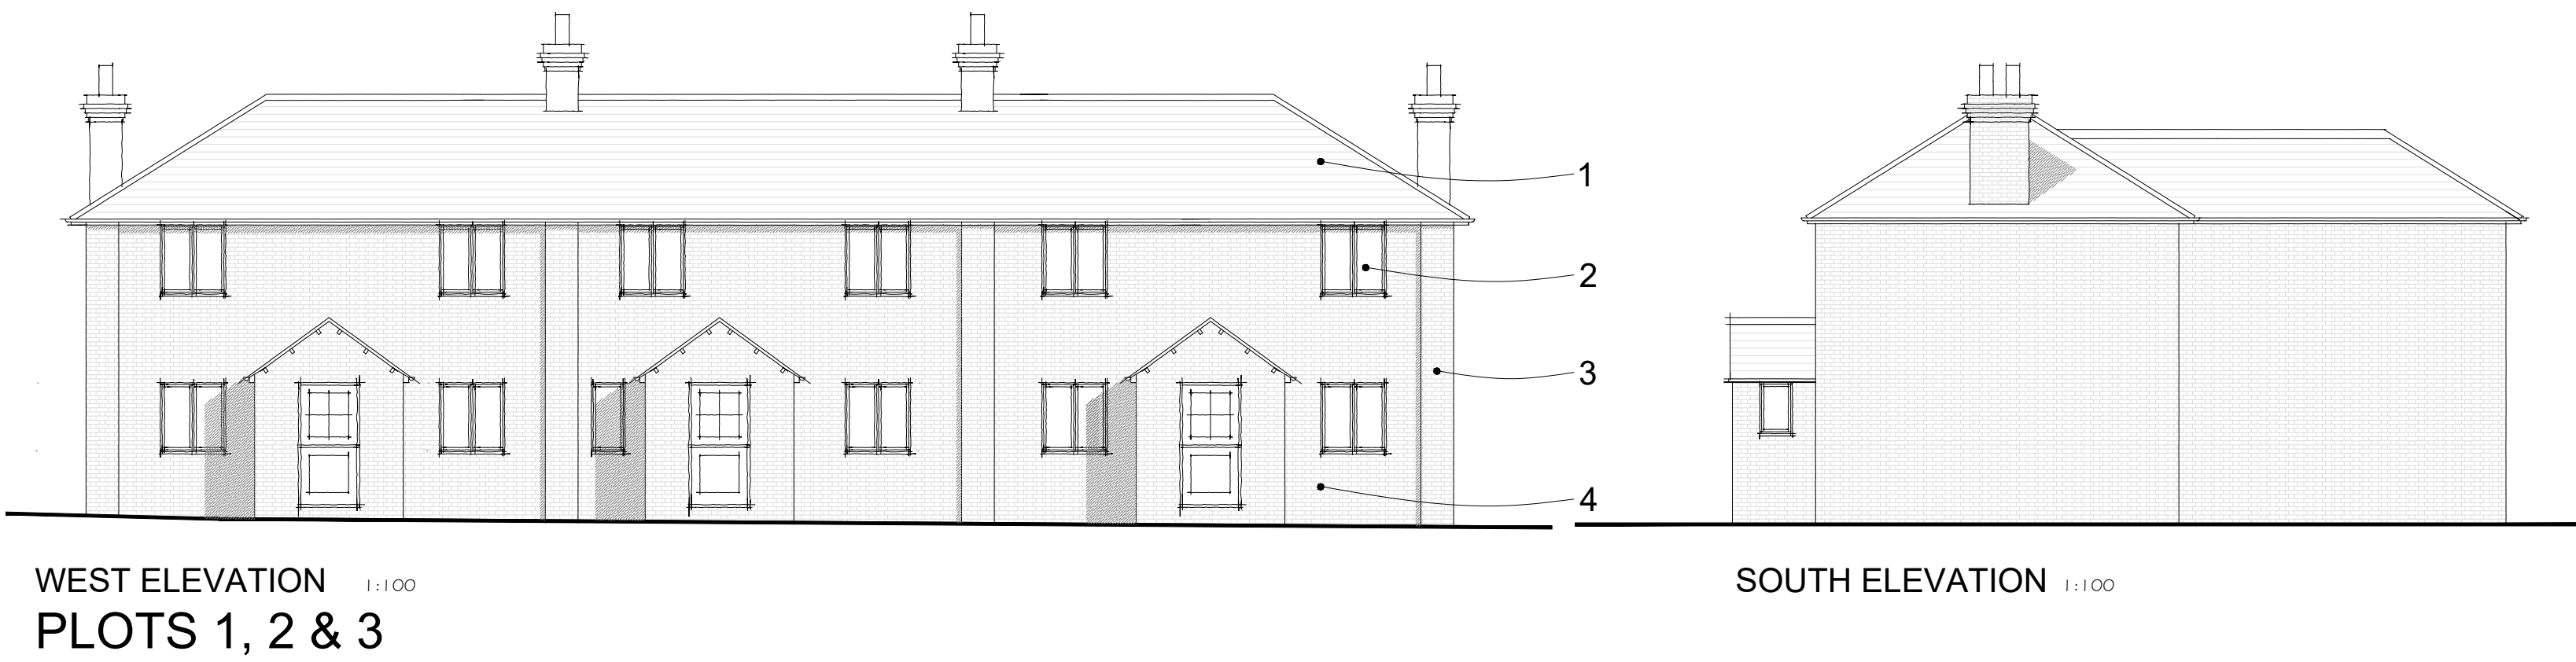


2 - TIMBER FLUSH
CASEMENT WINDOWS

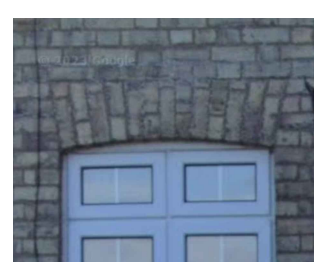


3 - BRICKWORK DETAILS
TO MATCH ADJACENT
PROPERTIES

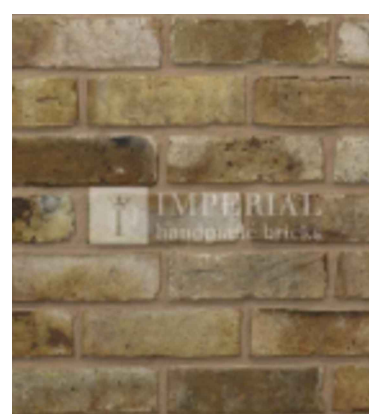

4 - HAND MADE BUFF BRICK

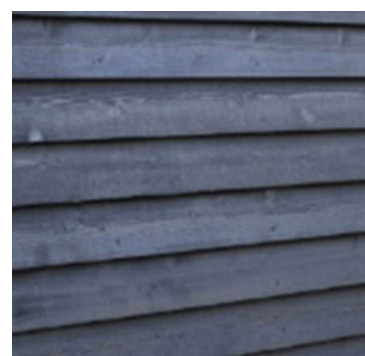


5 - HORIZONTAL TIMBER
CLADDING IN BLACK

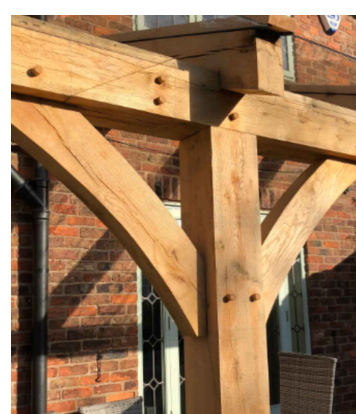

6 - TRADITIONAL OAK POSTS



7 - TIMBER SLIDING SASH
WINDOWS (STYLE AS INDICATED)

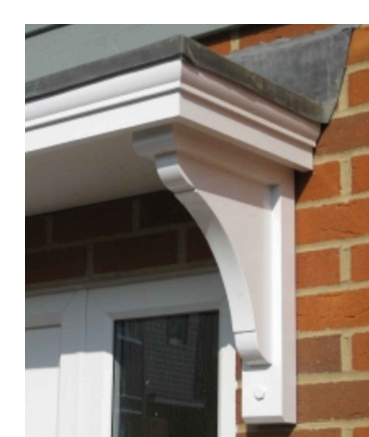

8 - TIMBER PORCH

A	04-06-24	SCHEME UPDATED
REV:	DATE:	DESCRIPTION:

DO NOT SCALE THESE DRAWINGS. USE WRITTEN DIMENSIONS ONLY.
ALL DIMENSIONS TO BE CHECKED ON SITE PRIOR TO
COMMENCEMENT OF WORK.



MATERIALS

HILLCREST & TUSSUCKS
THE CAUSEWAY
THERFIELD

SCALE 1:100
0 1 2 3 4
m

DATE: SEPT. 23	SCALE @ A1: 1:100	REVISION:
DRAWING NO. 478.10		A