



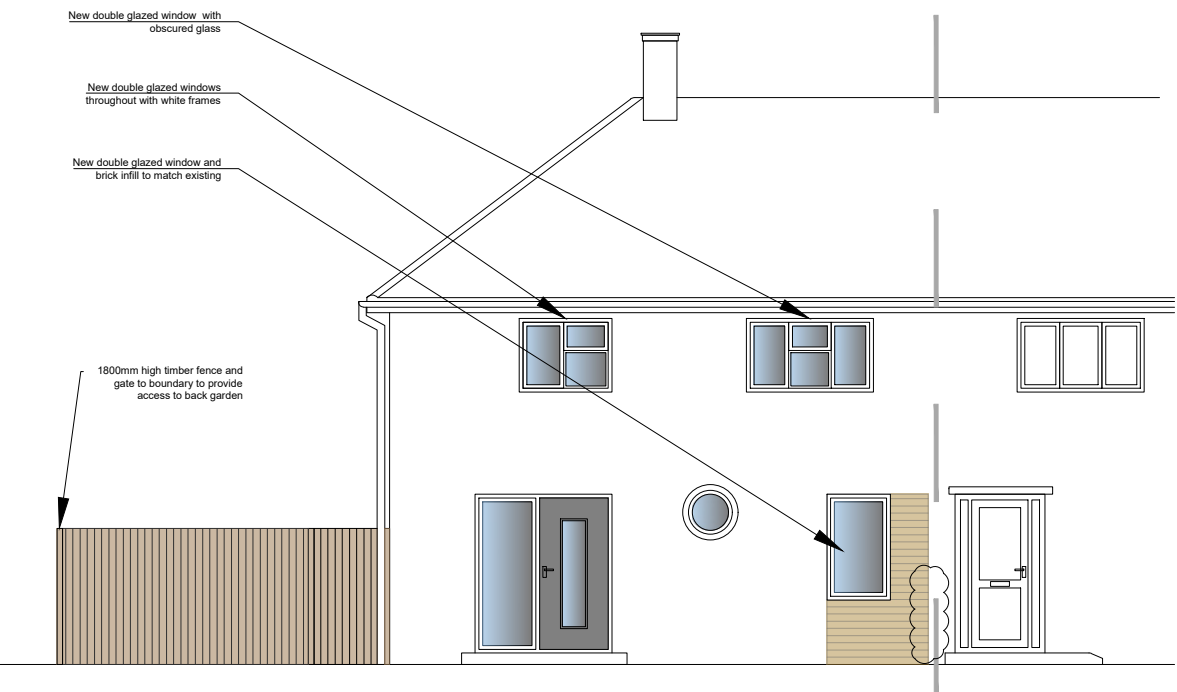

PROPOSED FRONT (WEST) ELEVATION
scale 1:100@A3

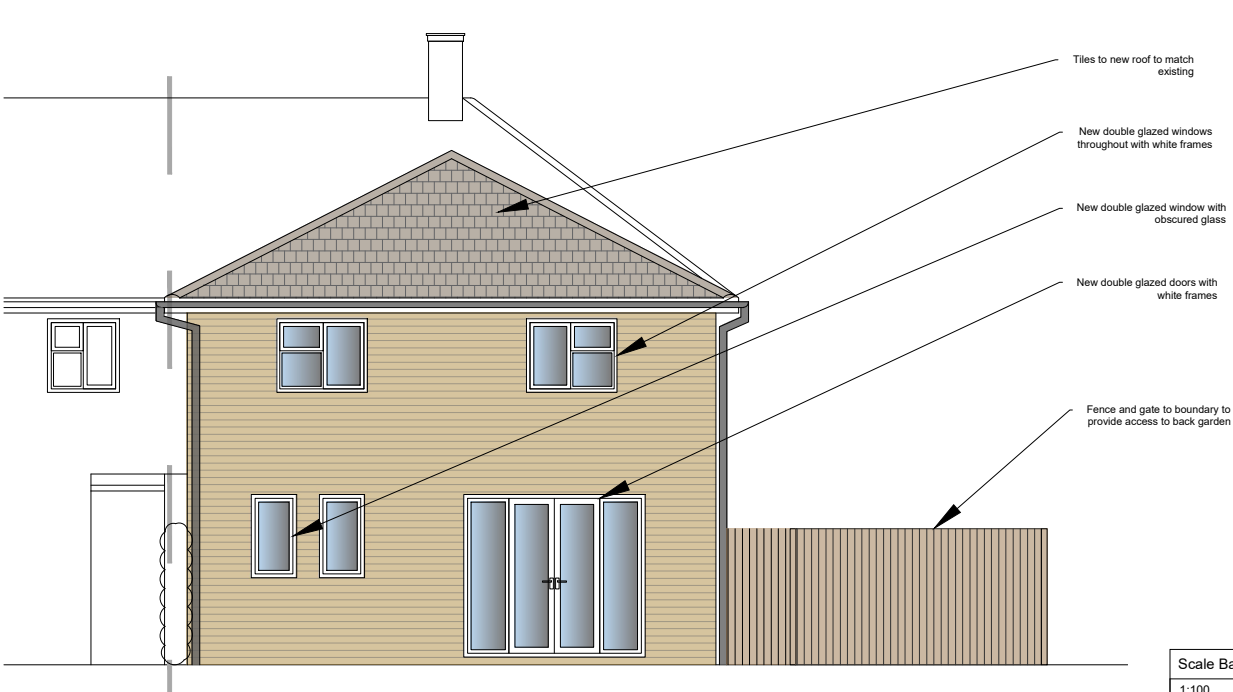


PROPOSED REAR (EAST) ELEVATION
scale 1:100@A3

Scale Bar		To be used as guidance only	
1:100	mm	1000	3000
1:200	mm	2000	6000
1:500	M	5	15
1:1250	M	10	30 50


NOTES

Phase 1 of the build will be for the two storey rear extension only but with a window to the side elevation where access to the side extension will be when Phase 2 is constructed at a later date.

Rev	Date	Revision Description	Drm	Chk
A	21.06.24	As part of Phase 1 works, window to side elevation to facilitate access to phase 2 when constructed.	sck	sck

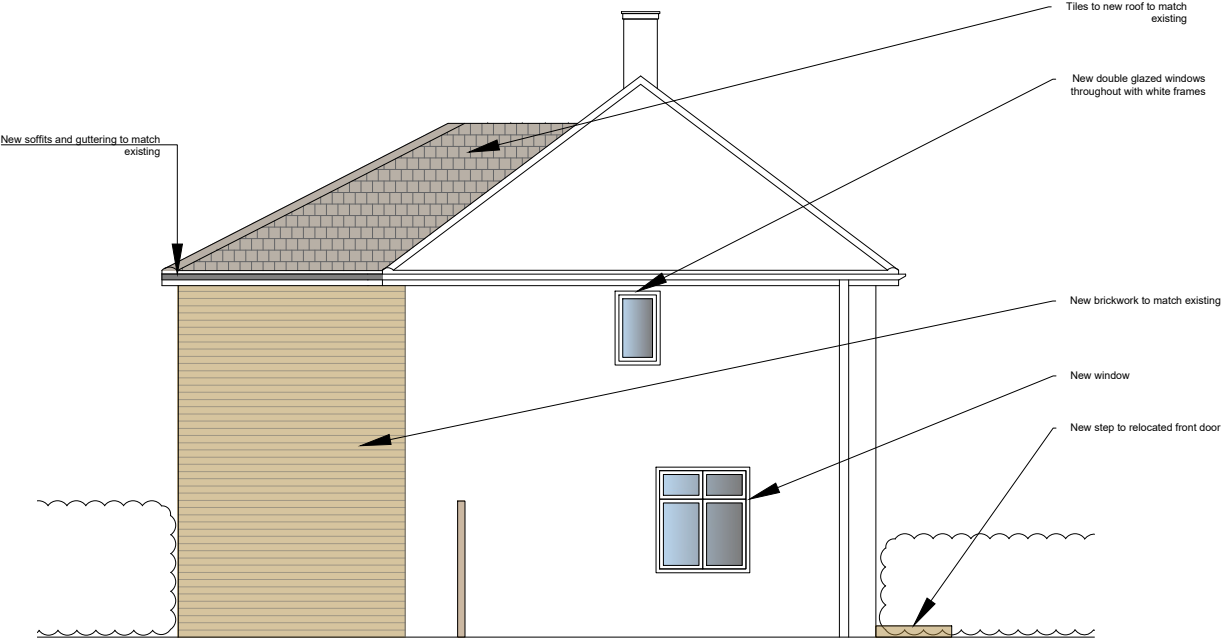

PROPOSED SIDE (NORTH) ELEVATION
scale 1:100@A3

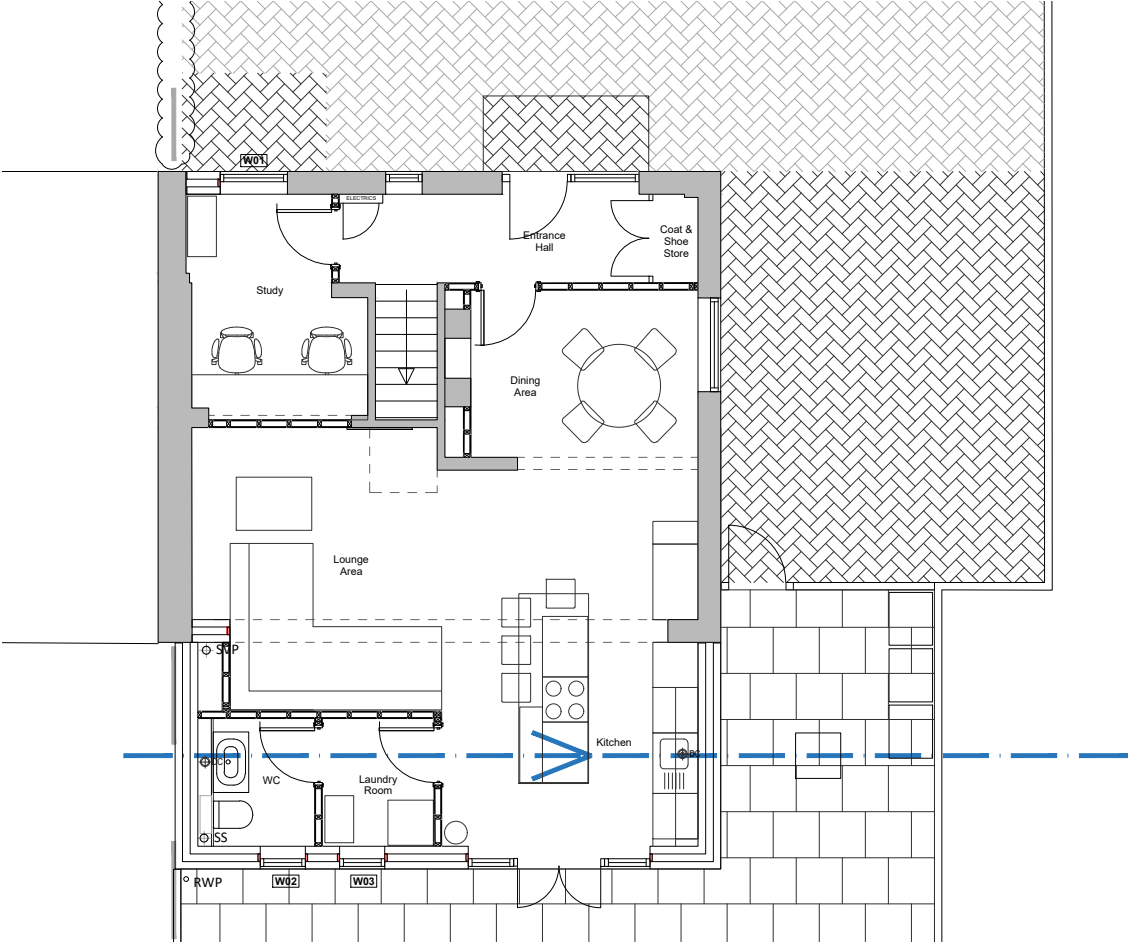

PROPOSED GF KEY PLAN
scale 1:100@A3

Project Name Extension to: 66 Maycroft Letchworth SG6 4QD		North	
Client Mark & Grace Nunn		Client Job No -	
Drawing Title Proposed Elevations - Phase 1		SKID Job No 1964	
Drawing Reference. 1964 - PL05		Revision A	
Drawn Date 26.07.22	Scale 1:100@A3	Drawn By sck	
Drawing Status PLANNING		Checked By -	

TOILET INSPIRATION

Sarah Kitchener Interior Design	43 Paddock Close Silverstone NN12 8WL
	07872 016680 sarah-id@hotmail.co.uk