

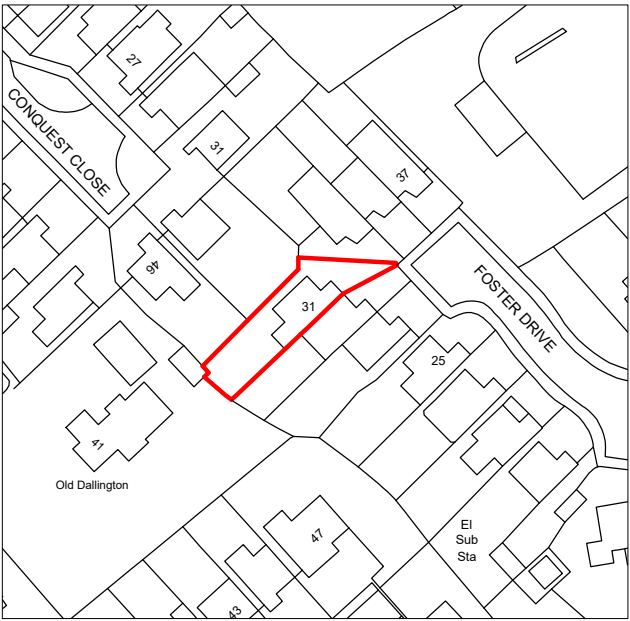


This drawing is copyright and can not be copied or reproduced or altered, no extracts or any elements of this drawing or supporting information unless written consent has been obtained first.
DO NOT SCALE OFF THIS DRAWING
UNLESS FOR PLANNING PURPOSES

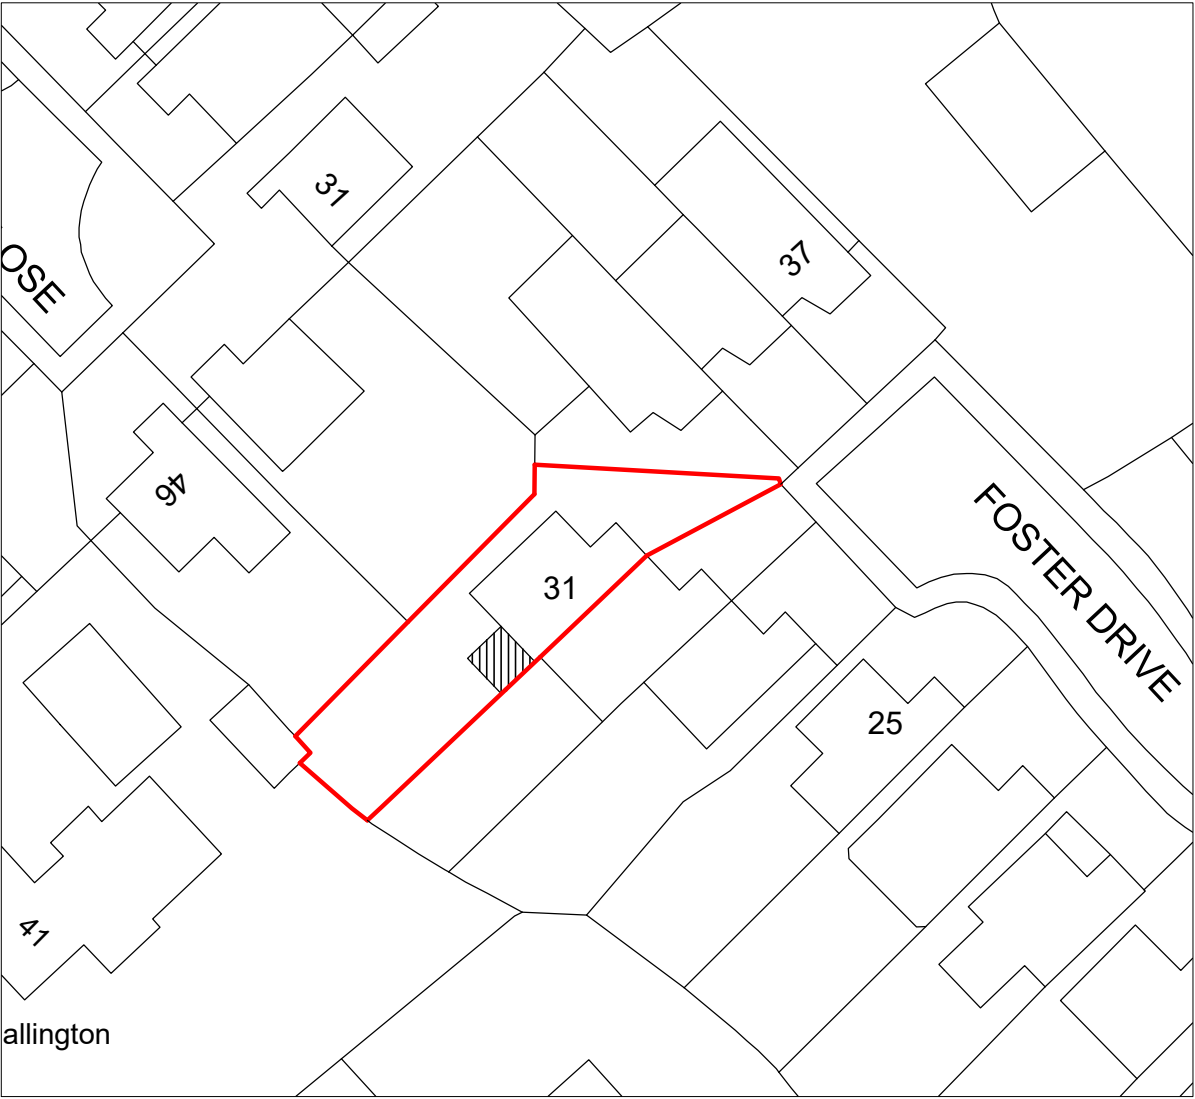

EXISTING OS MAP
SCALE 1:1250

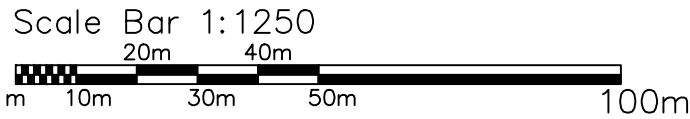

PROPOSED BLOCK PLAN
SCALE 1:500



A	11/06/24	MINOR AMENDMENTS
REV	DATE	DESCRIPTION
RTM Design Architectural Services Planning & Building Regulation Drawings		
27 St. Andrews Close, Slip End, LU1 4DE M 07979 575 456 E enquiries@rtmdesign.co.uk		
CLIENT MR P HALSEY & MS J VERKROOST		
ADDRESS 31 FOSTER DRIVE HITCHIN HERTFORDSHIRE SG4 9EH		
TITLE PLANNING APPLICATION EXISTING OS MAP AND PROPOSED BLOCK PLAN		
SCALE - 1:100 @ A3		DATE - JUNE '24
JOB No.	DRAWING No.	REVISION
632	PL_03	A