




ELEVATION SOUTH-EAST




ELEVATION NORTH-WEST

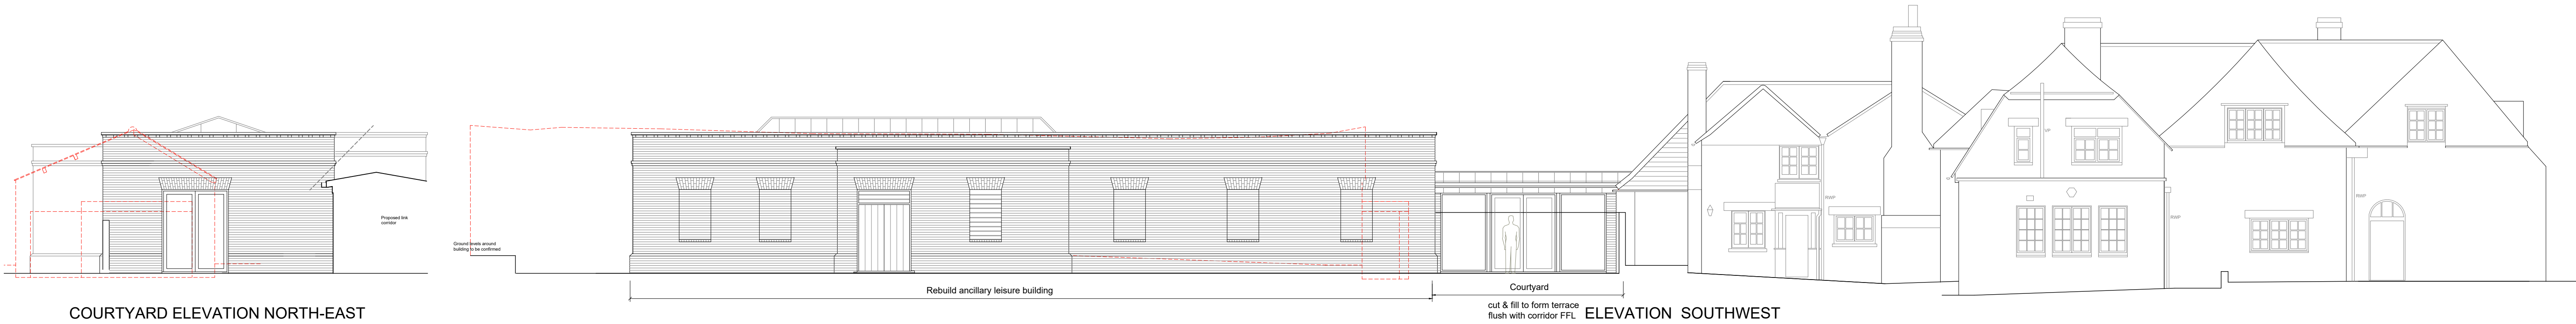


COURTYARD ELEVATION NORTH-EAST


ELEVATION SOUTHWEST

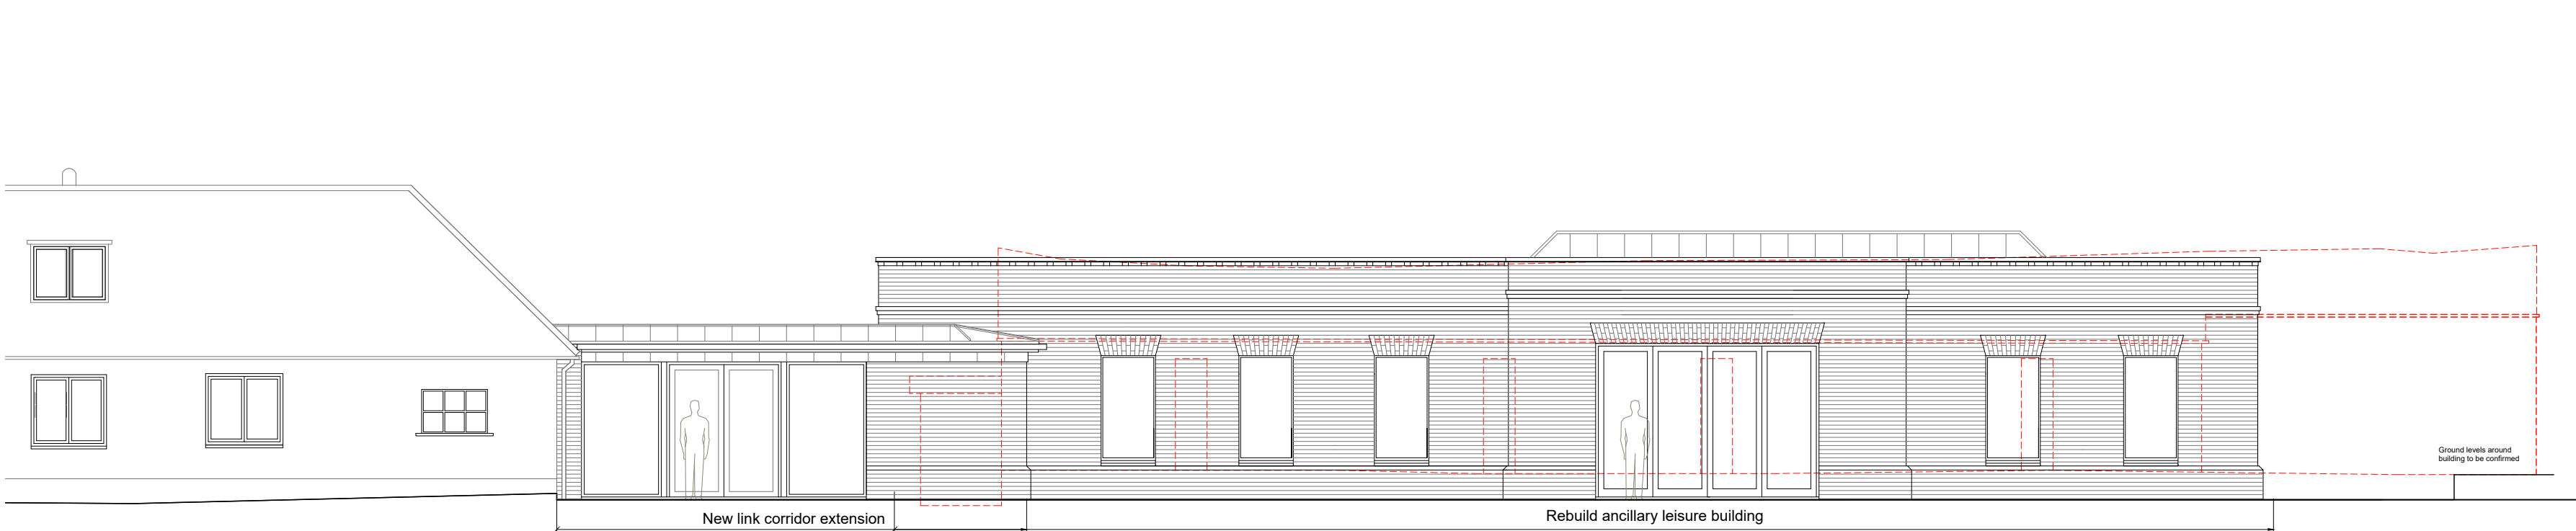

ELEVATION NORTH-EAST

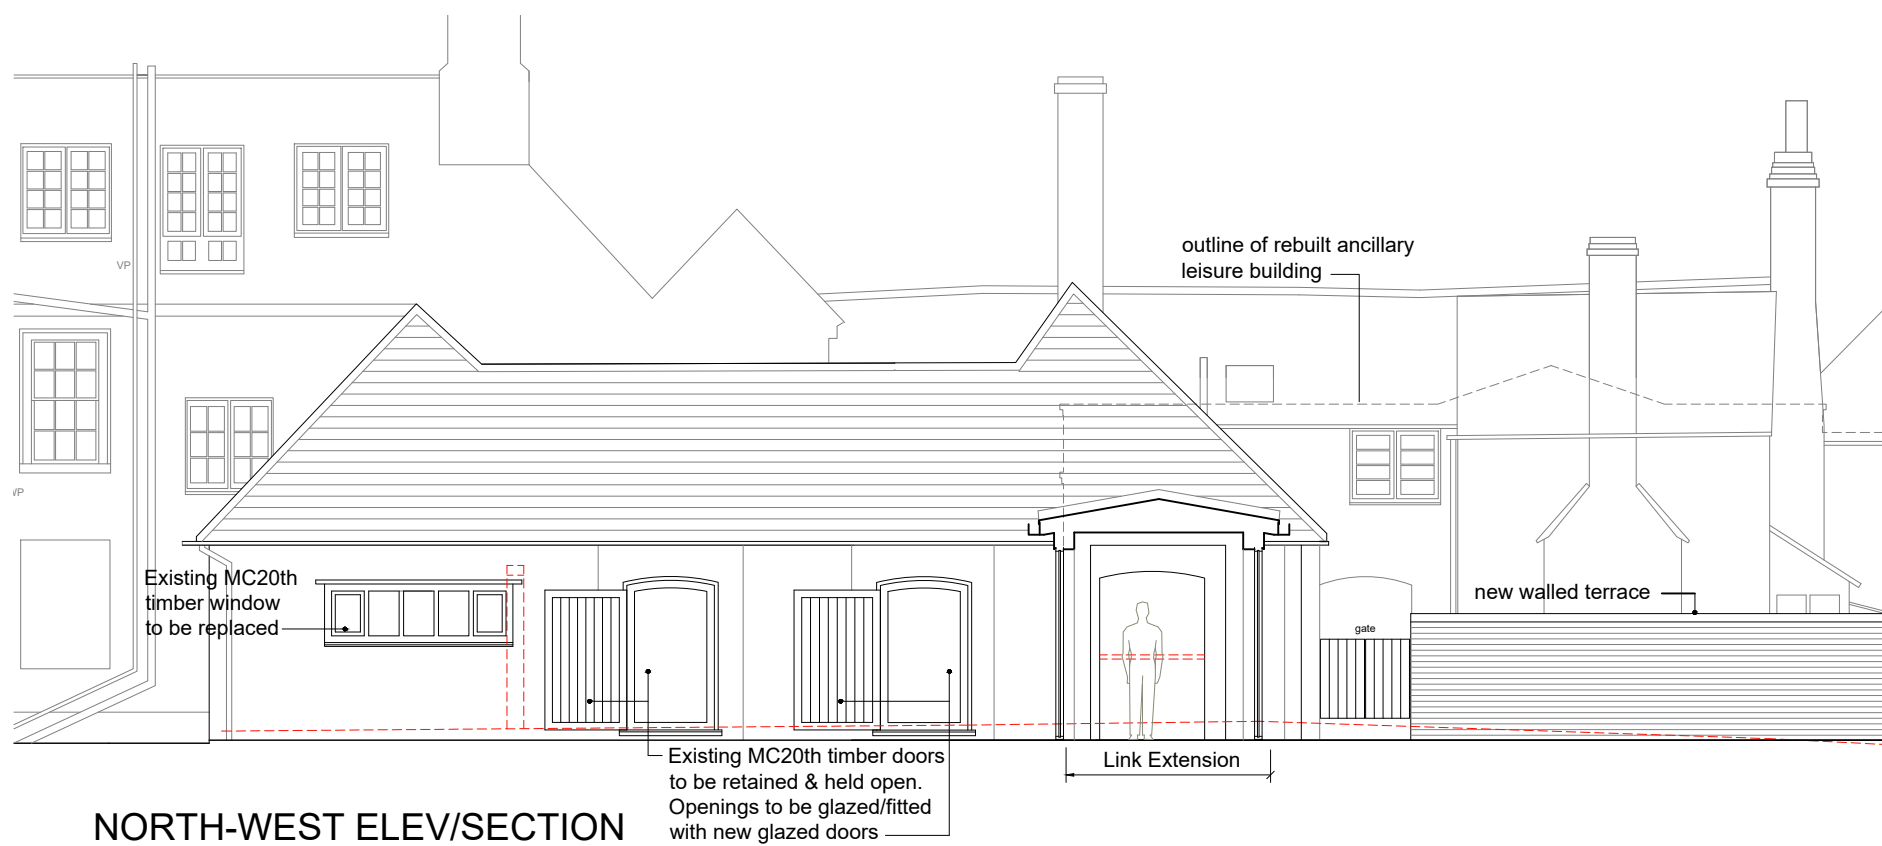

NORTH-WEST ELEV/SECTION

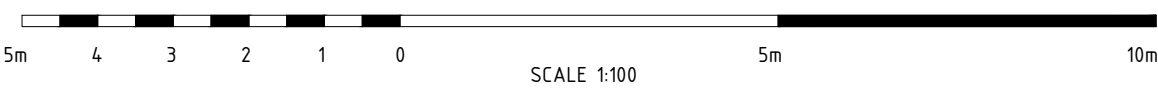

NO.	2309 / PD / 204	REV	H	CHECKED	
SCALE	1 : 100 @ A1	DATE	SEPT 2023	DRAWN	OZ/mm
KAY PILSBURY THOMAS ARCHITECTS					
TEL 01793 559209 FAX 01793 559365 WWW.KPT.CO.UK 1st FLOOR, 14-16 HORTONLANDS ROAD, WINTER SUTTON, WALDEN, ESSEX, CB10 2TJ					
PROPOSED ELEVATIONS					
for JULIANS PARK RUSHDEN BUNTINGFORD SG9 0TD					
© The copyright of this drawing belongs to Kay Pilsbury Thomas					
REV	BRIEF DETAILS	DATE			
A	Design development	20.10.23			
B	Design development	21.11.23			
C	Design development	11.12.23			
D	Design development	06.02.24			
E	Notes added re proposed renovation works to front elevation	05.02.24			
F	Link with increased. Note added re render repair	02.02.24			
G	Pool building spec added	21.02.24			
H	Design Development	05.03.24			
J	Minor amendments to link and render notes	10.03.24			