



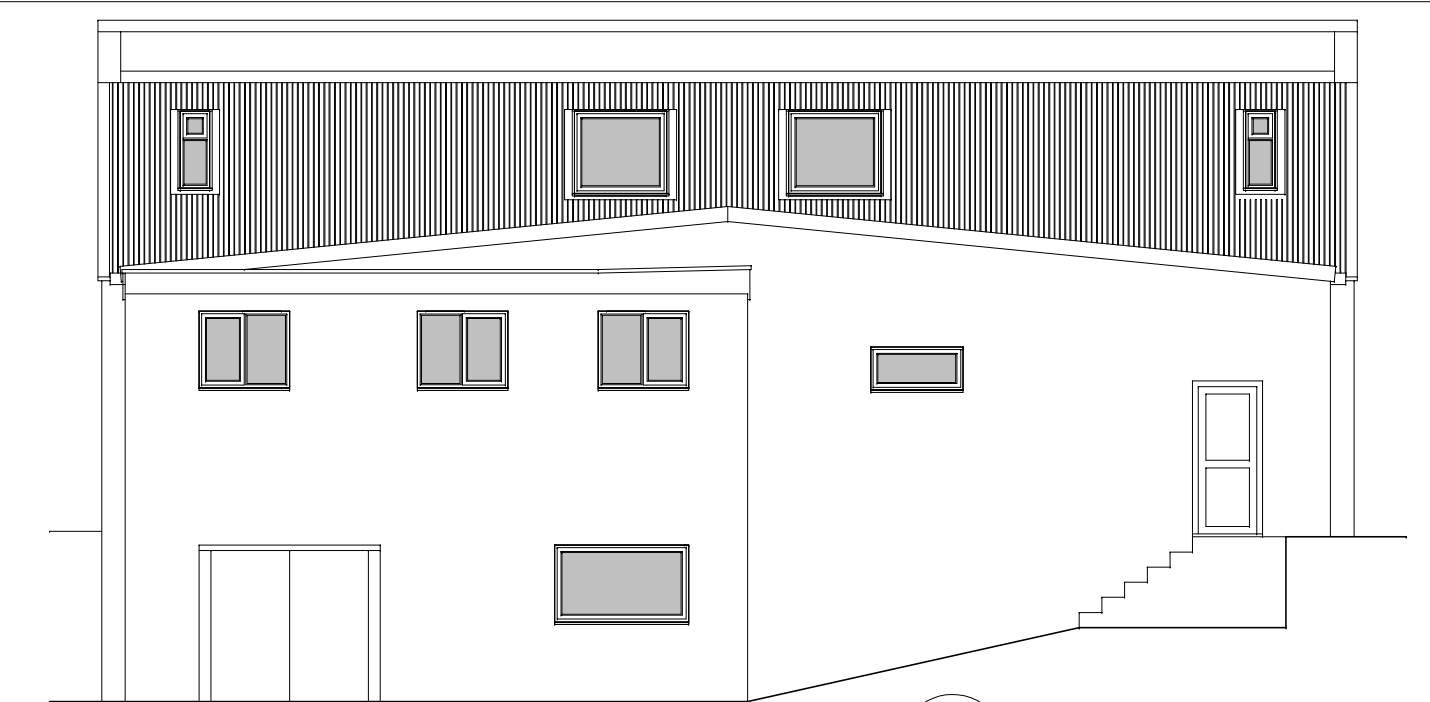


EXISTING SOUTH EAST FACING ELEVATION


EXISTING NORTH EAST FACING ELEVATION

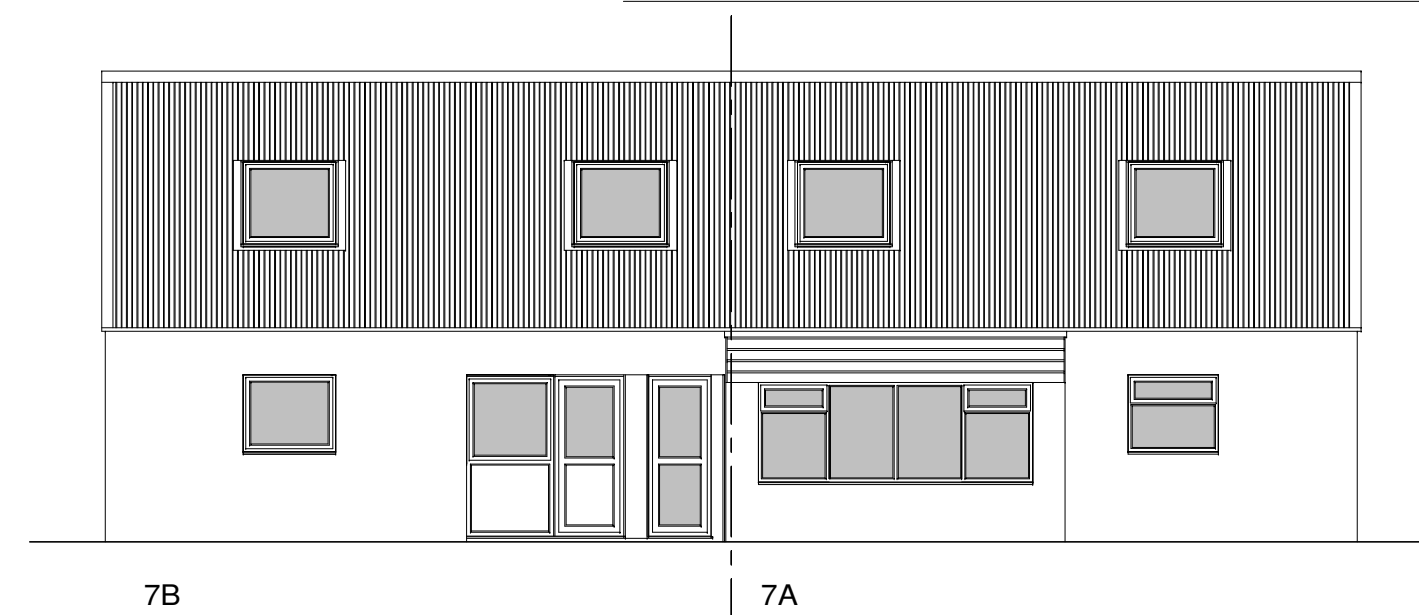



EXISTING SOUTH WEST FACING ELEVATION

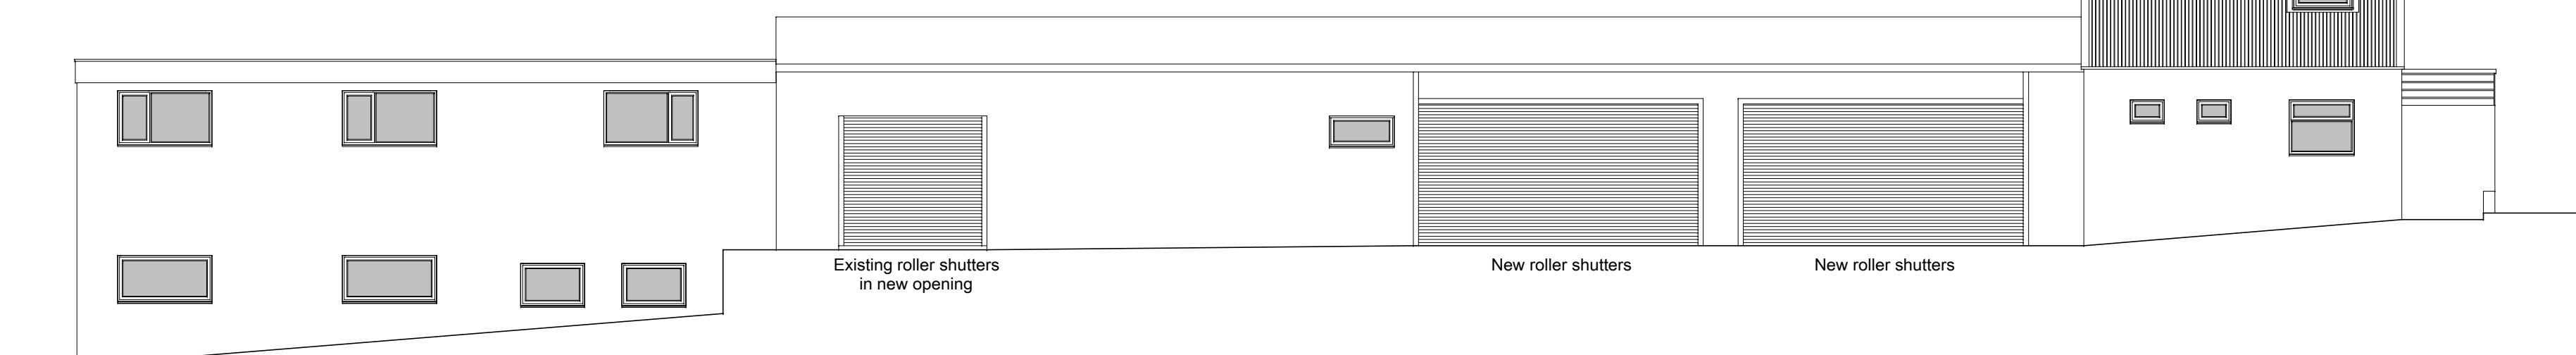

EXISTING NORTH WEST FACING ELEVATION


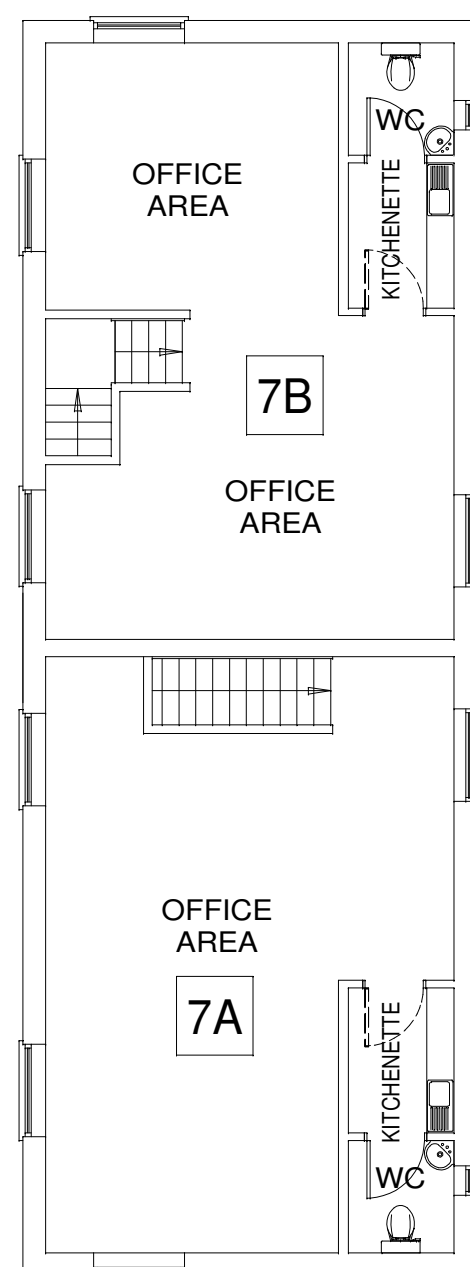


EXISTING FIRST FLOOR

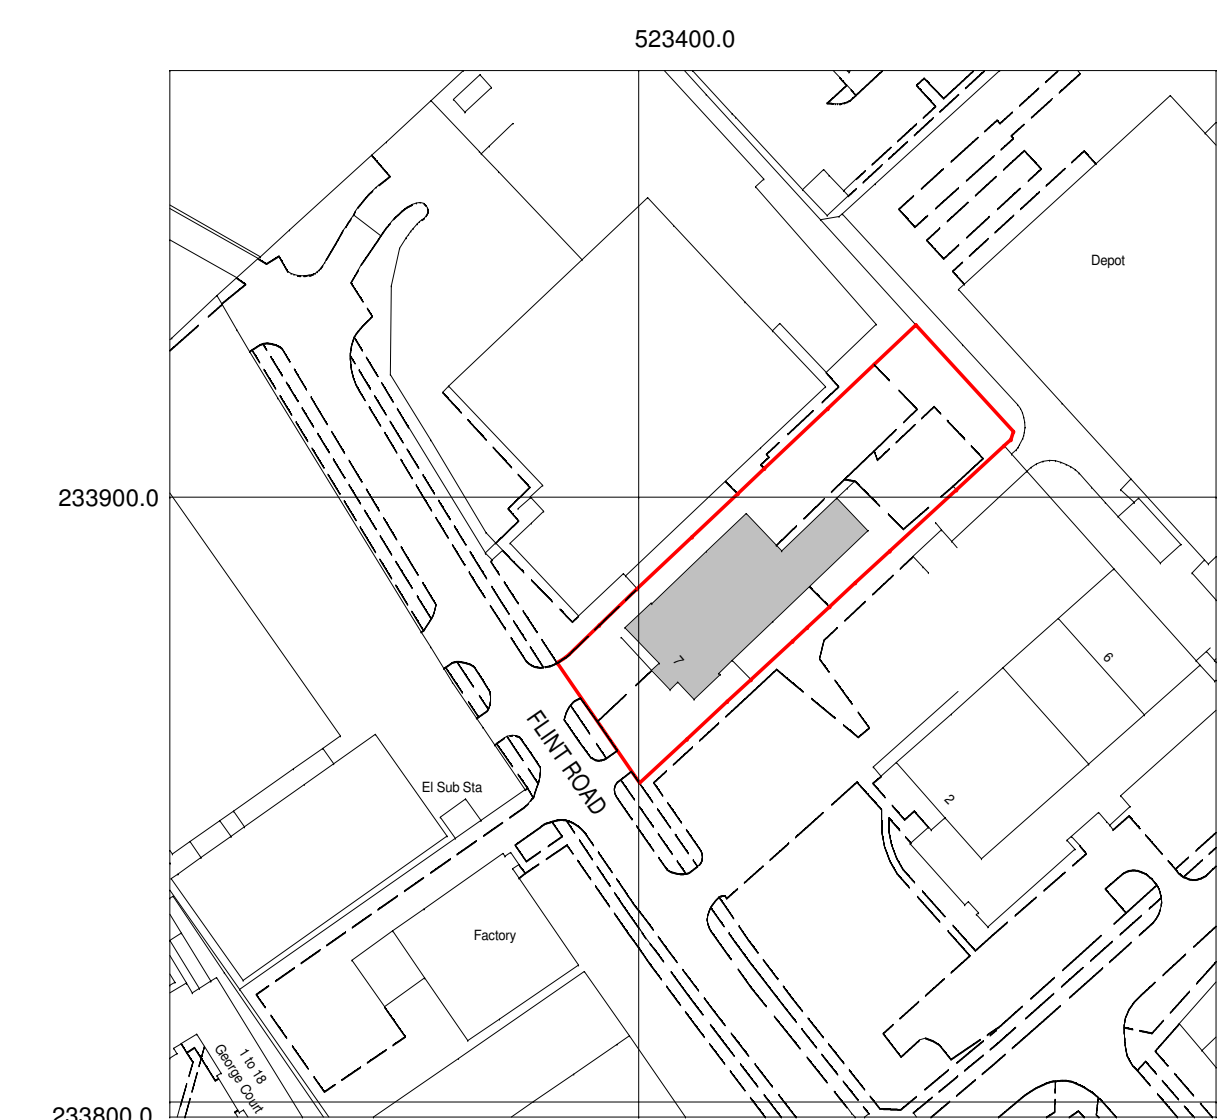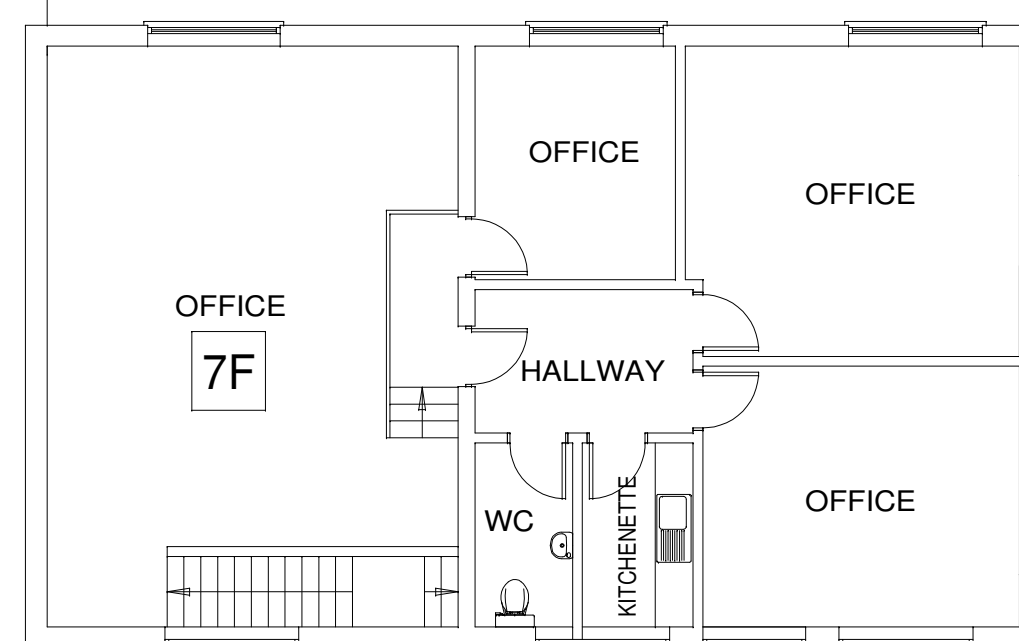

SITE LOCATION PLAN
1:1250

© Crown copyright and database rights 2025 OS 100035409
Reproduction in whole or in part is prohibited
without the permission of Ordnance Survey.

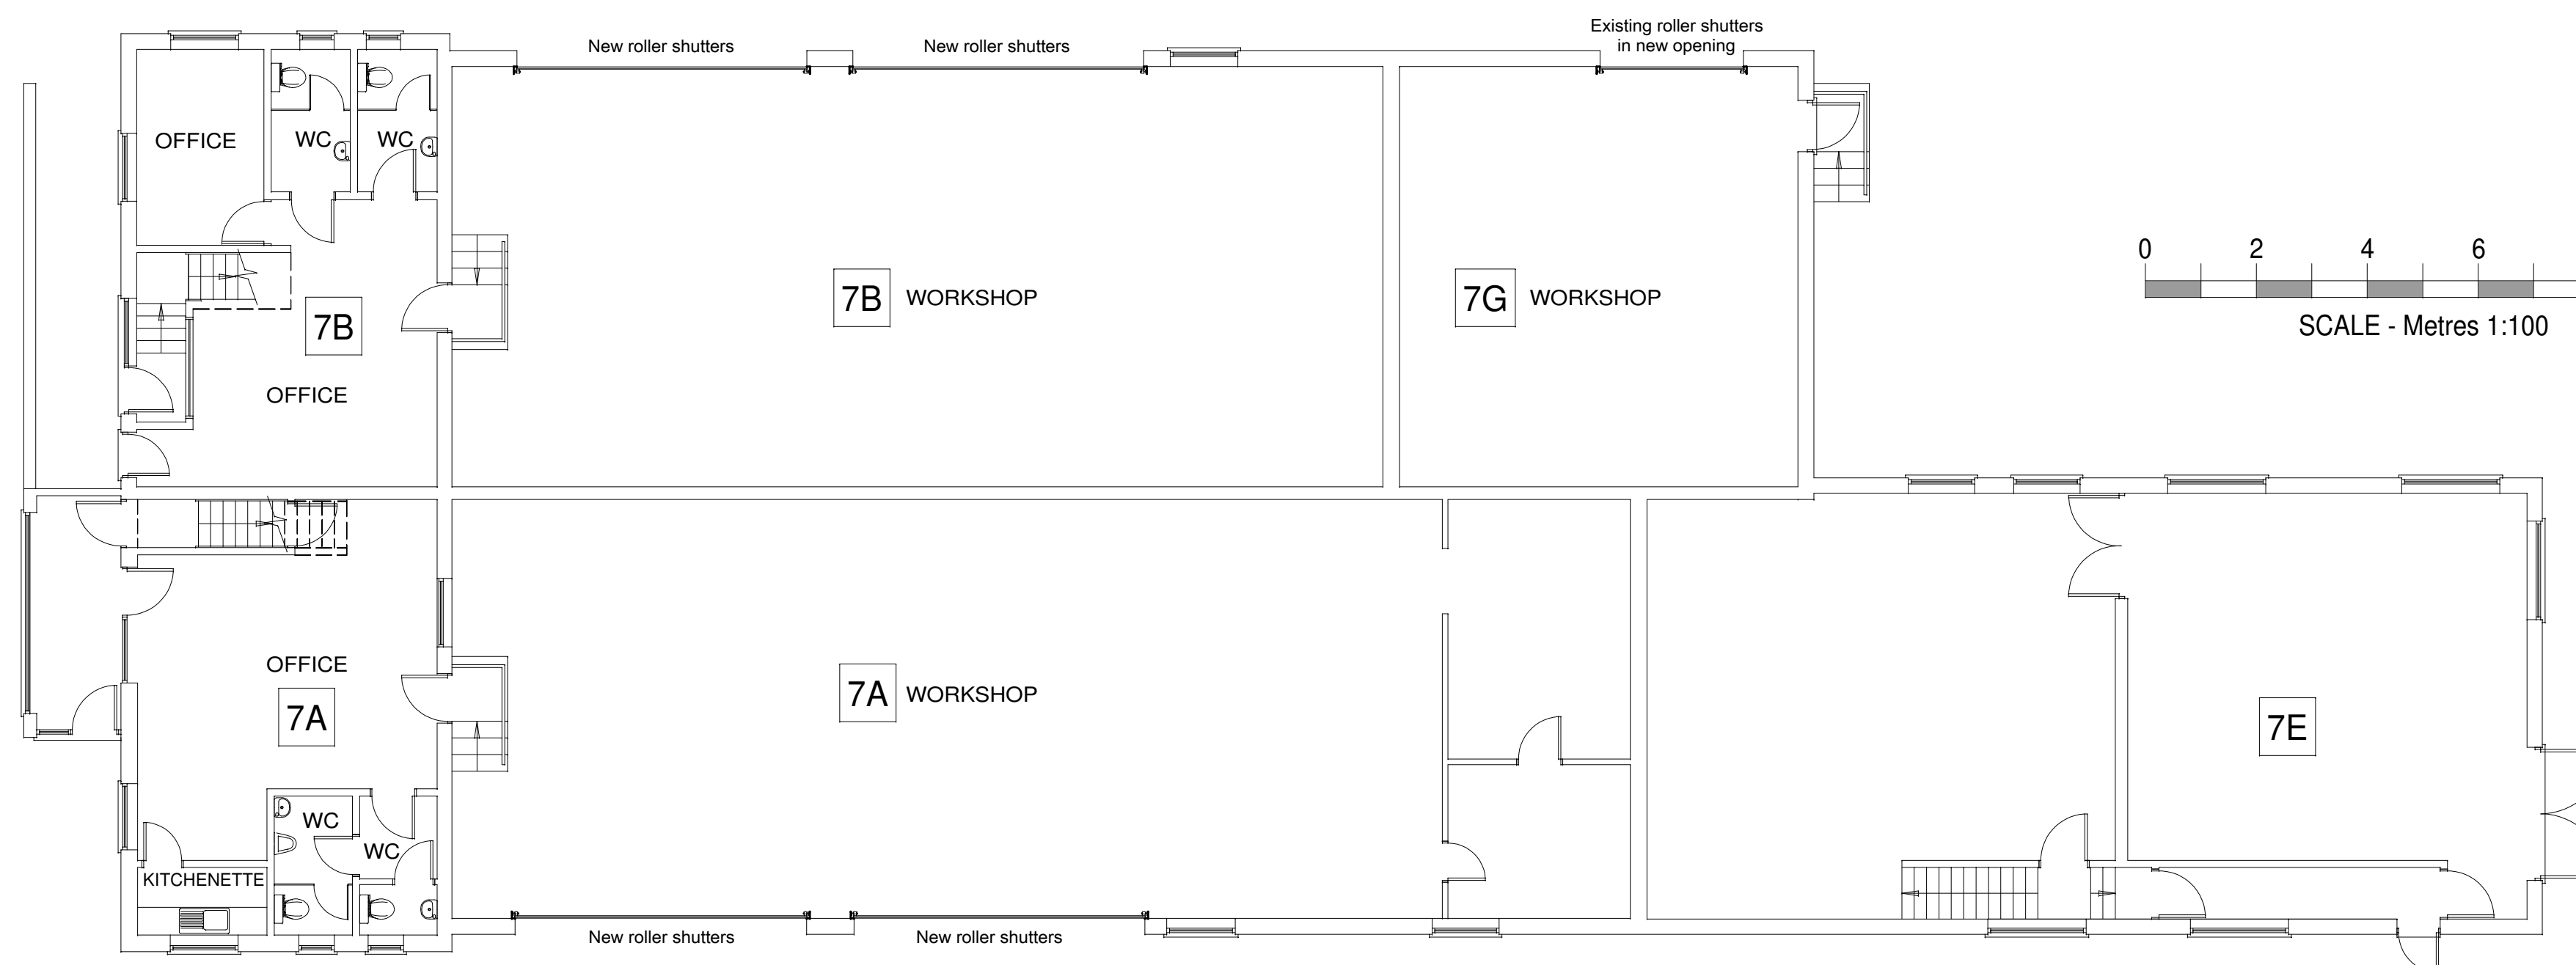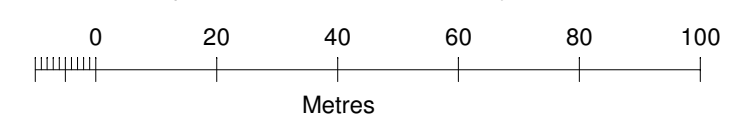

EXISTING GROUND FLOOR



SCALE - Metres 1:100

notes			
t this drawing is copyright of design team consultants limited			
P1	07.05.25	First issue for approval.	w
rev	date	description	by

dtc design team consultants
chartered surveyors ■ architectural designers

business & technology centre stevenage hertfordshire sg1 2dx
tel: 01438 771200 01462 670550 www.dtc.uk.net

client Orchard Properties

project	7A & 7B Flint Road
location	North of the Garden City, the fourth line 200 ft. N.

drawing title
PROPOSED PLANS & ELEVATIONS

PROPOSED PLANS & ELEVATIONS		
drawn/checked	scale	date

w/a	1:100 @ A1	May '25
job no	doc no	cost

job no	orig no	rev
L25.410	P010	P1