

1:100 Scale

DISCLAIMER:

This drawing is the property of the applicant and is issued on the condition that it is not reproduced, disclosed or copied to any individual without written consent from the applicant.

No Dimensions are to be scaled from this drawing.

©COPYRIGHT MT ARCHITECTURE LTD

Issued for:

Rev:	Date:	Details:	Drawn:	Checked:

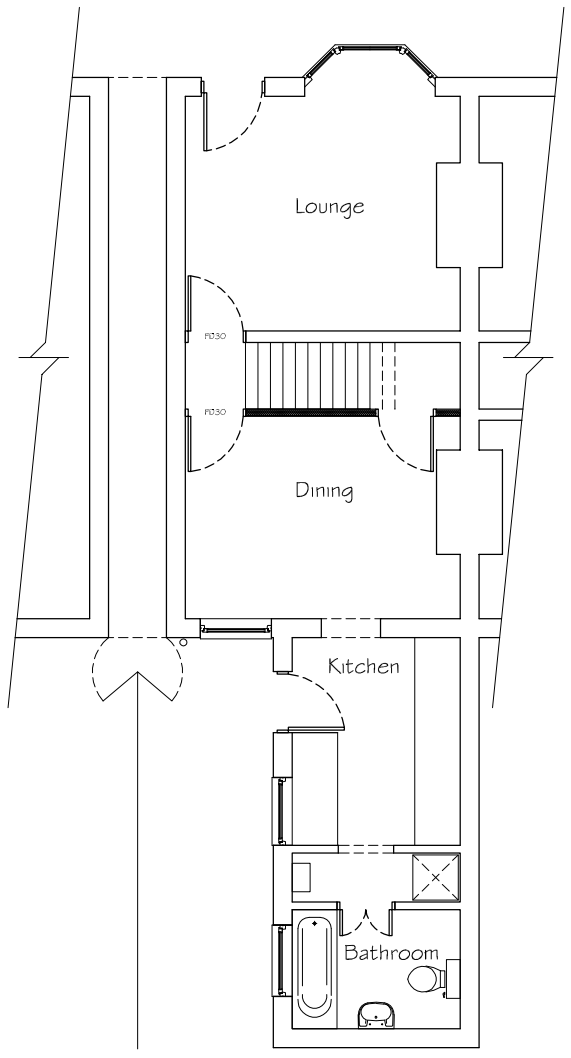

PROPOSED GROUND FLOOR GA PLAN.

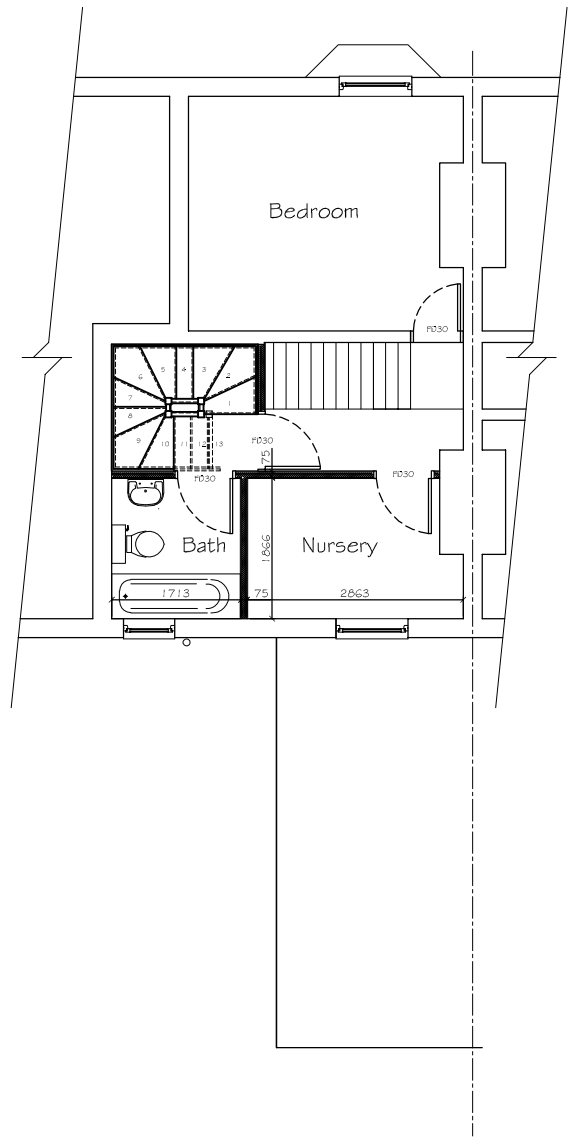

PROPOSED FIRST FLOOR GA PLAN.

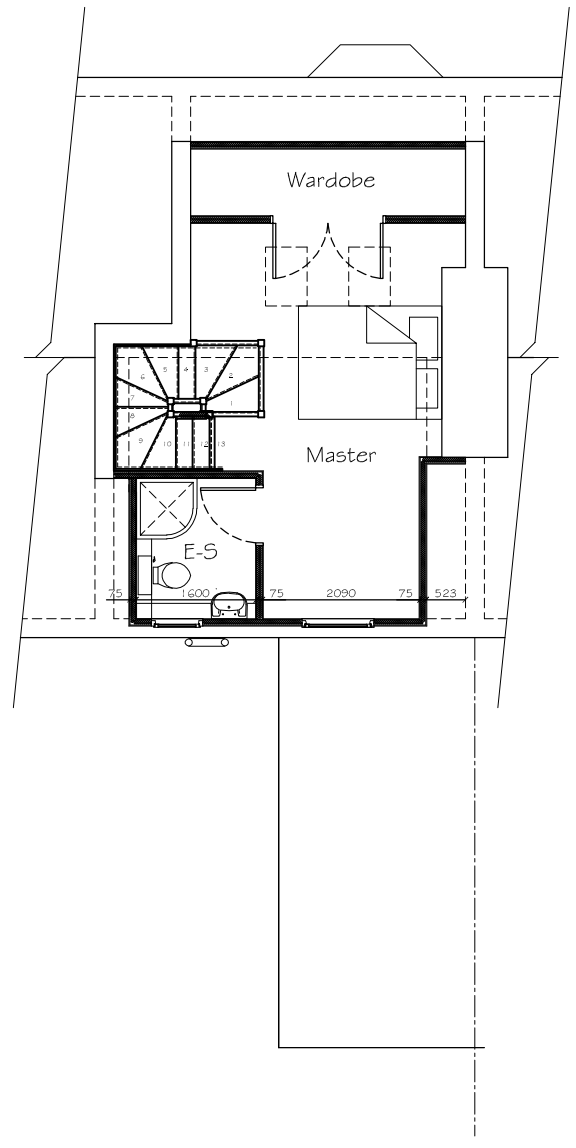

PROPOSED SECOND FLOOR PLAN.

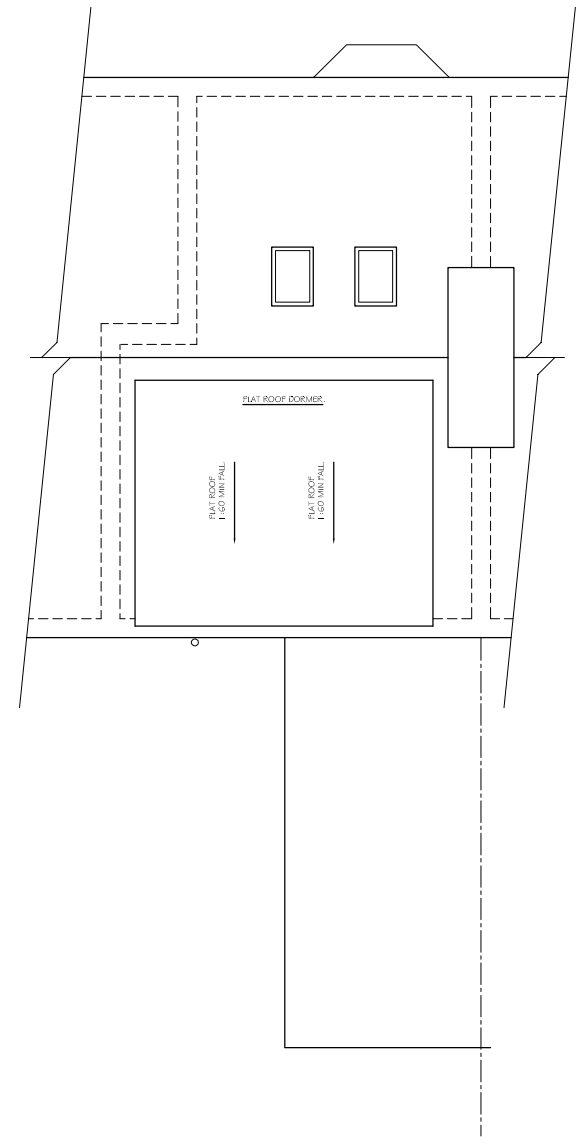

PROPOSED ROOF PLAN.

MTArchitecture Ltd
DEPENDABLE ARCHITECTURAL SERVICES
7 Ream Close, Eynesbury, St Neots, Cambridgeshire PE192HE
www.mt-architectureltd.co.uk / info@mt-architectureltd.co.uk
01480 474708 / 07921504260

Scale: 1:100@A3	Drawing Title: Proposed GA Plan's.
Date: July 2015	Project Title: 36 St Johns Road, Hitchin, Hertfordshire, SG49JP.
Drawing number: 015284/07	Revision: A

PROPOSED GA PLANS
1:100.