


1:100 Scale

DISCLAIMER:

This drawing is the property of the applicant and is issued on the condition that it is not reproduced, disclosed or copied to any individual without written consent from the applicant.

No Dimensions are to be scaled from this drawing.

©COPYRIGHT MT ARCHITECTURE LTD

Issued for:

| Rev: | Date: | Details: | Drawn: | Checked: |
|---|---|---|---|---|
| | | | | |




PROPOSED FRONT ELEVATION.

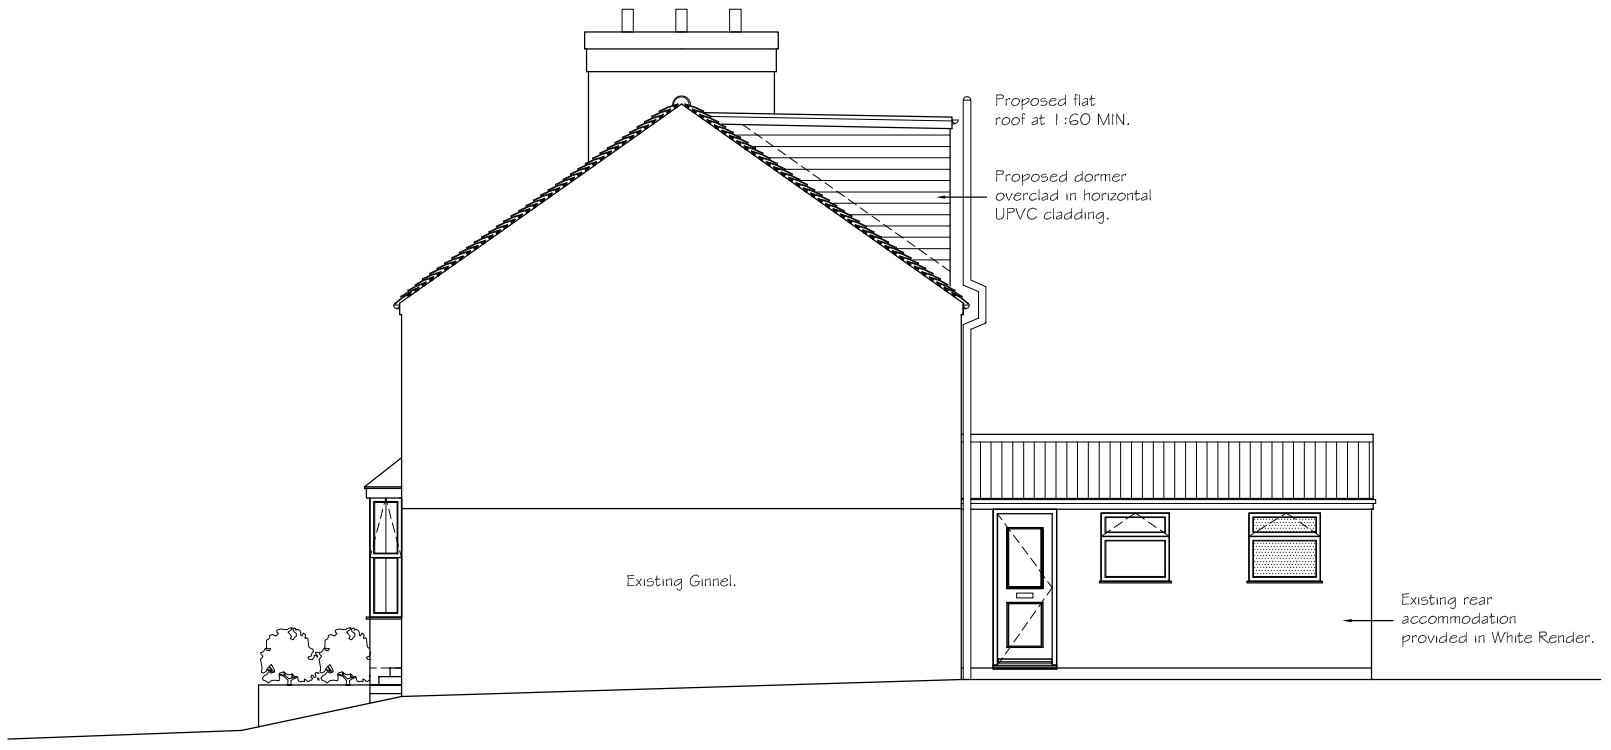


PROPOSED SIDE ELEVATION.

MTArchitecture Ltd
DEPENDABLE ARCHITECTURAL SERVICES
7 Ream Close, Eynesbury, St Neots, Cambridgeshire PE192HE
www.mt-architectureltd.co.uk / info@mt-architectureltd.co.uk
01480 474708 / 07921504260

| Scale: | Drawing Title: |
|---|---|
| 1:100@A3 | Proposed Elevations Sheet 1. |
| Date: | Project Title: |
| July 2015 | 36 St Johns Road, Hitchin, Hertfordshire, SG49JP. |
| Drawing number: 015284/08 | Revision: A |

PROPOSED ELEVATIONS SHEET 1
1:100.