
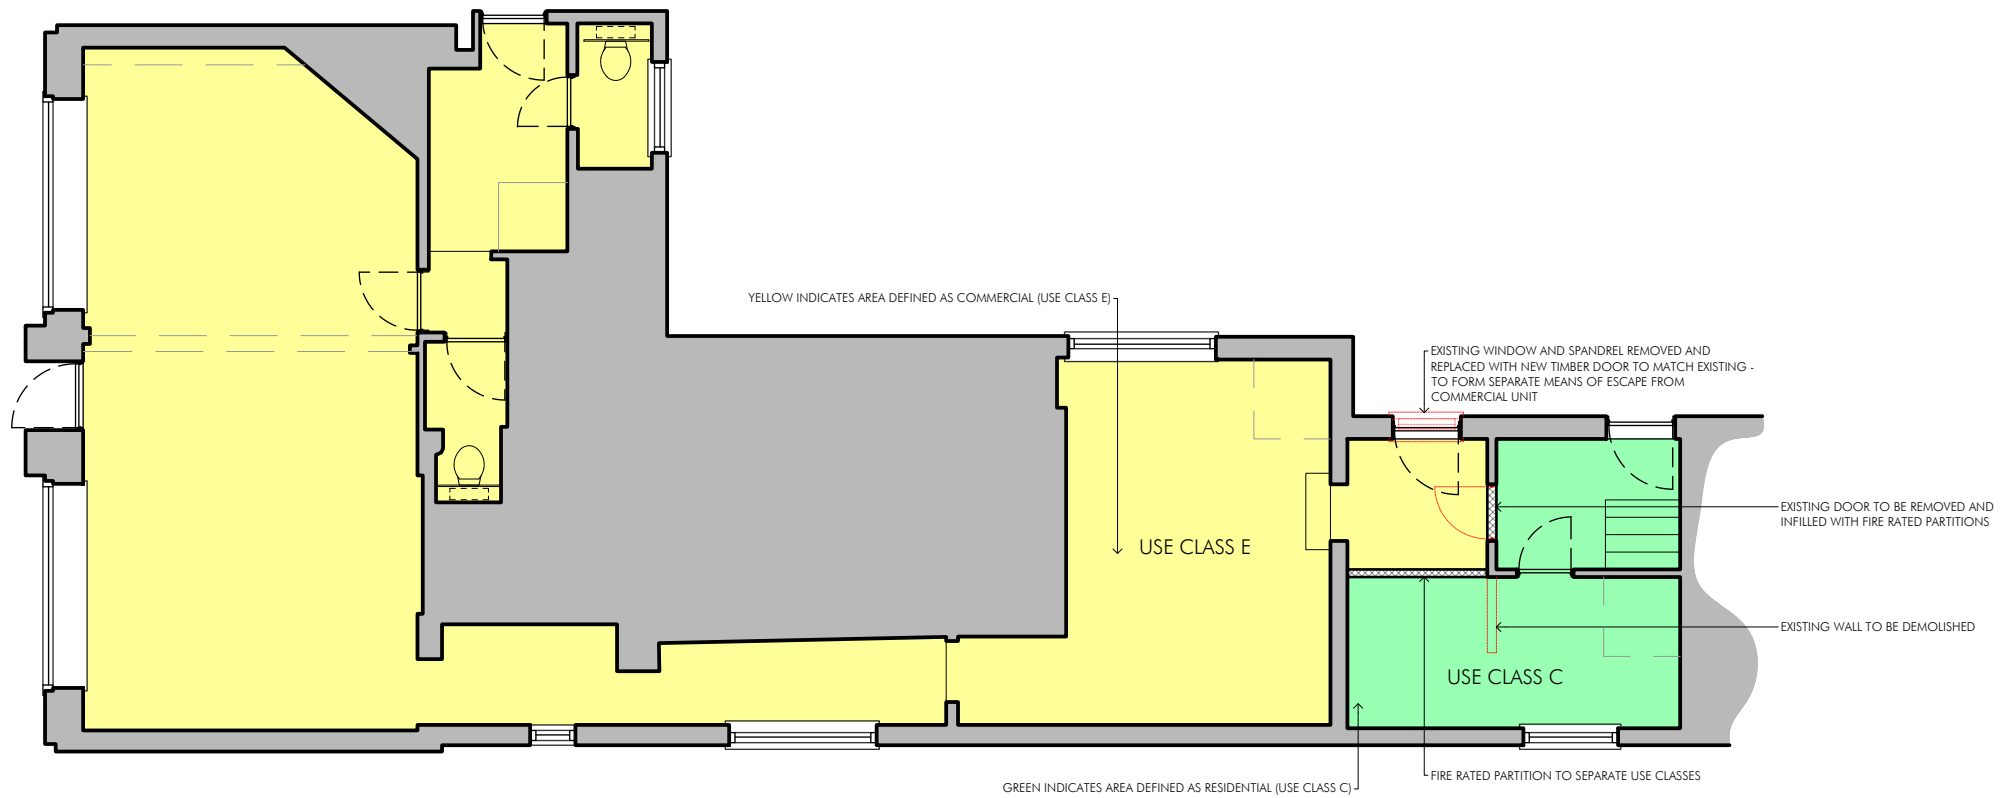


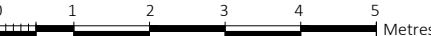

PROPOSED PLAN - 1:100

NEIL GASKELL ARCHITECTS	Project	PROPOSED INTERNAL ALTERATIONS AND EXTERNAL DOOR			Drawing EXISTING AND PROPOSED PLANS		
	Address	31 HITCHIN STREET BALDOCK			Drawing Number BGU-200	Scale 1:100@A4	Date NOV 24