


THIS DRAWING PRINTED ON A4 SIZE PAPER

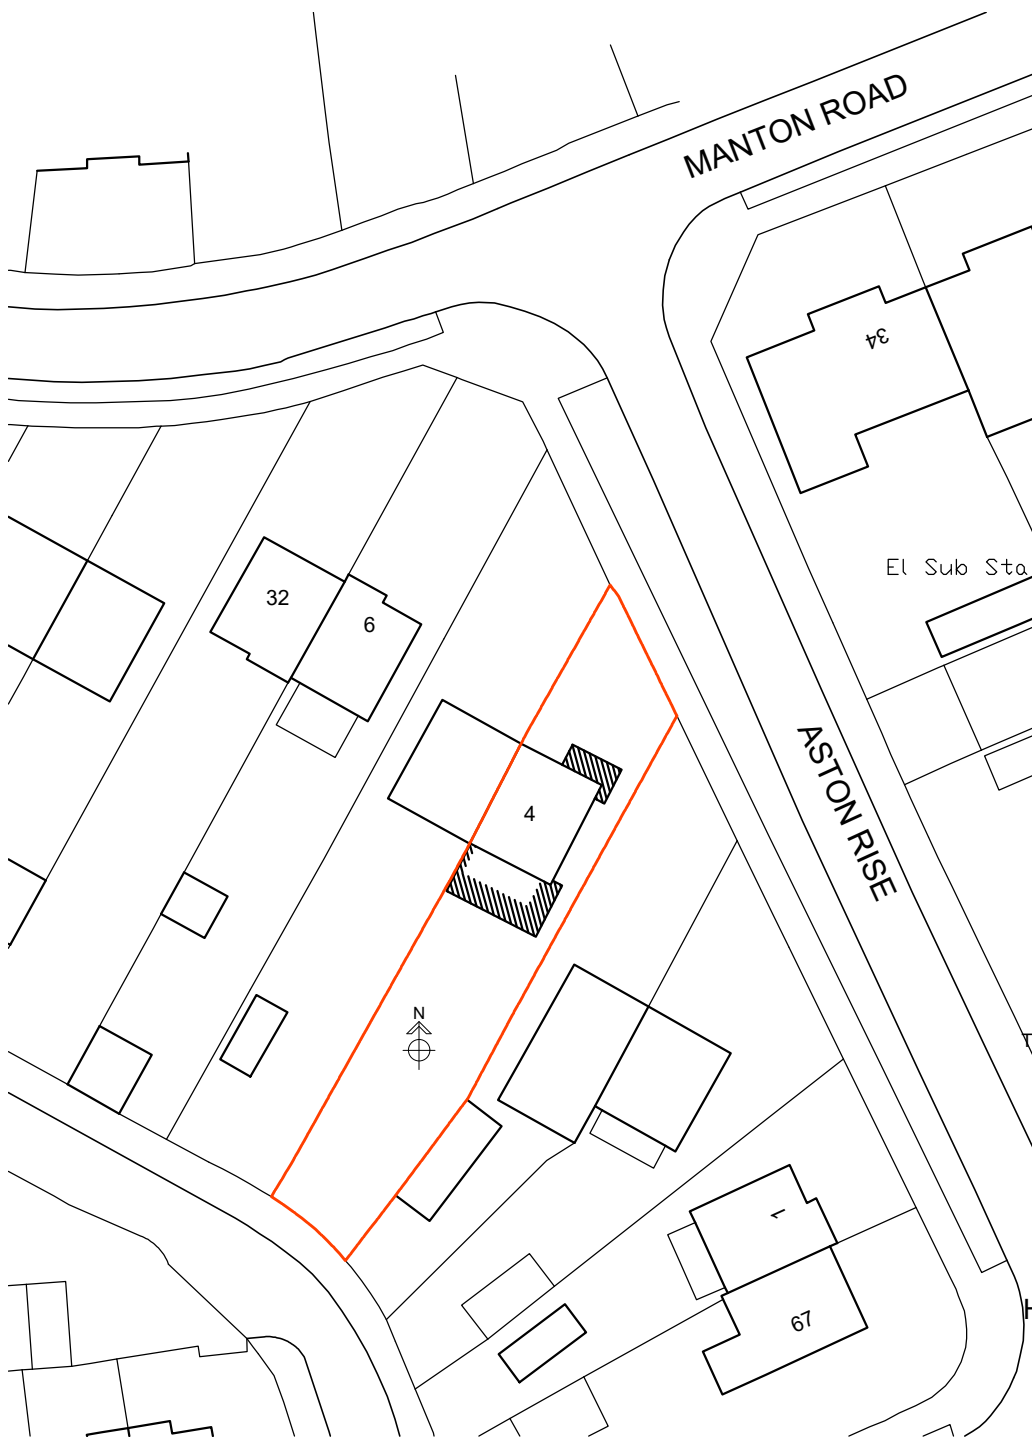

Home Extension Designs

HOME EXTENSION DESIGNS
HED HOUSE
60a BRIDGE ROAD EAST
WELWYN GARDEN CITY
HERTS AL7 1JU
tel : 01707 393971
e:info@hed.co.uk

Project: 4 Aston Rise, Hitchin

Ordnance Survey (c) Crown Copyright 2021. All rights reserved. Licence number 100022432

BLOCK PLAN

1:500



Drawing Title: BLOCK PLAN

Drawn By:	ALI	Scale:	1:500	Date:	Dec 2024
Drng Status:	PLANNING	Checked:			
Drawing No :	6070-OS2	Revision:	A		