

METRES

0


2

4

6

8

10

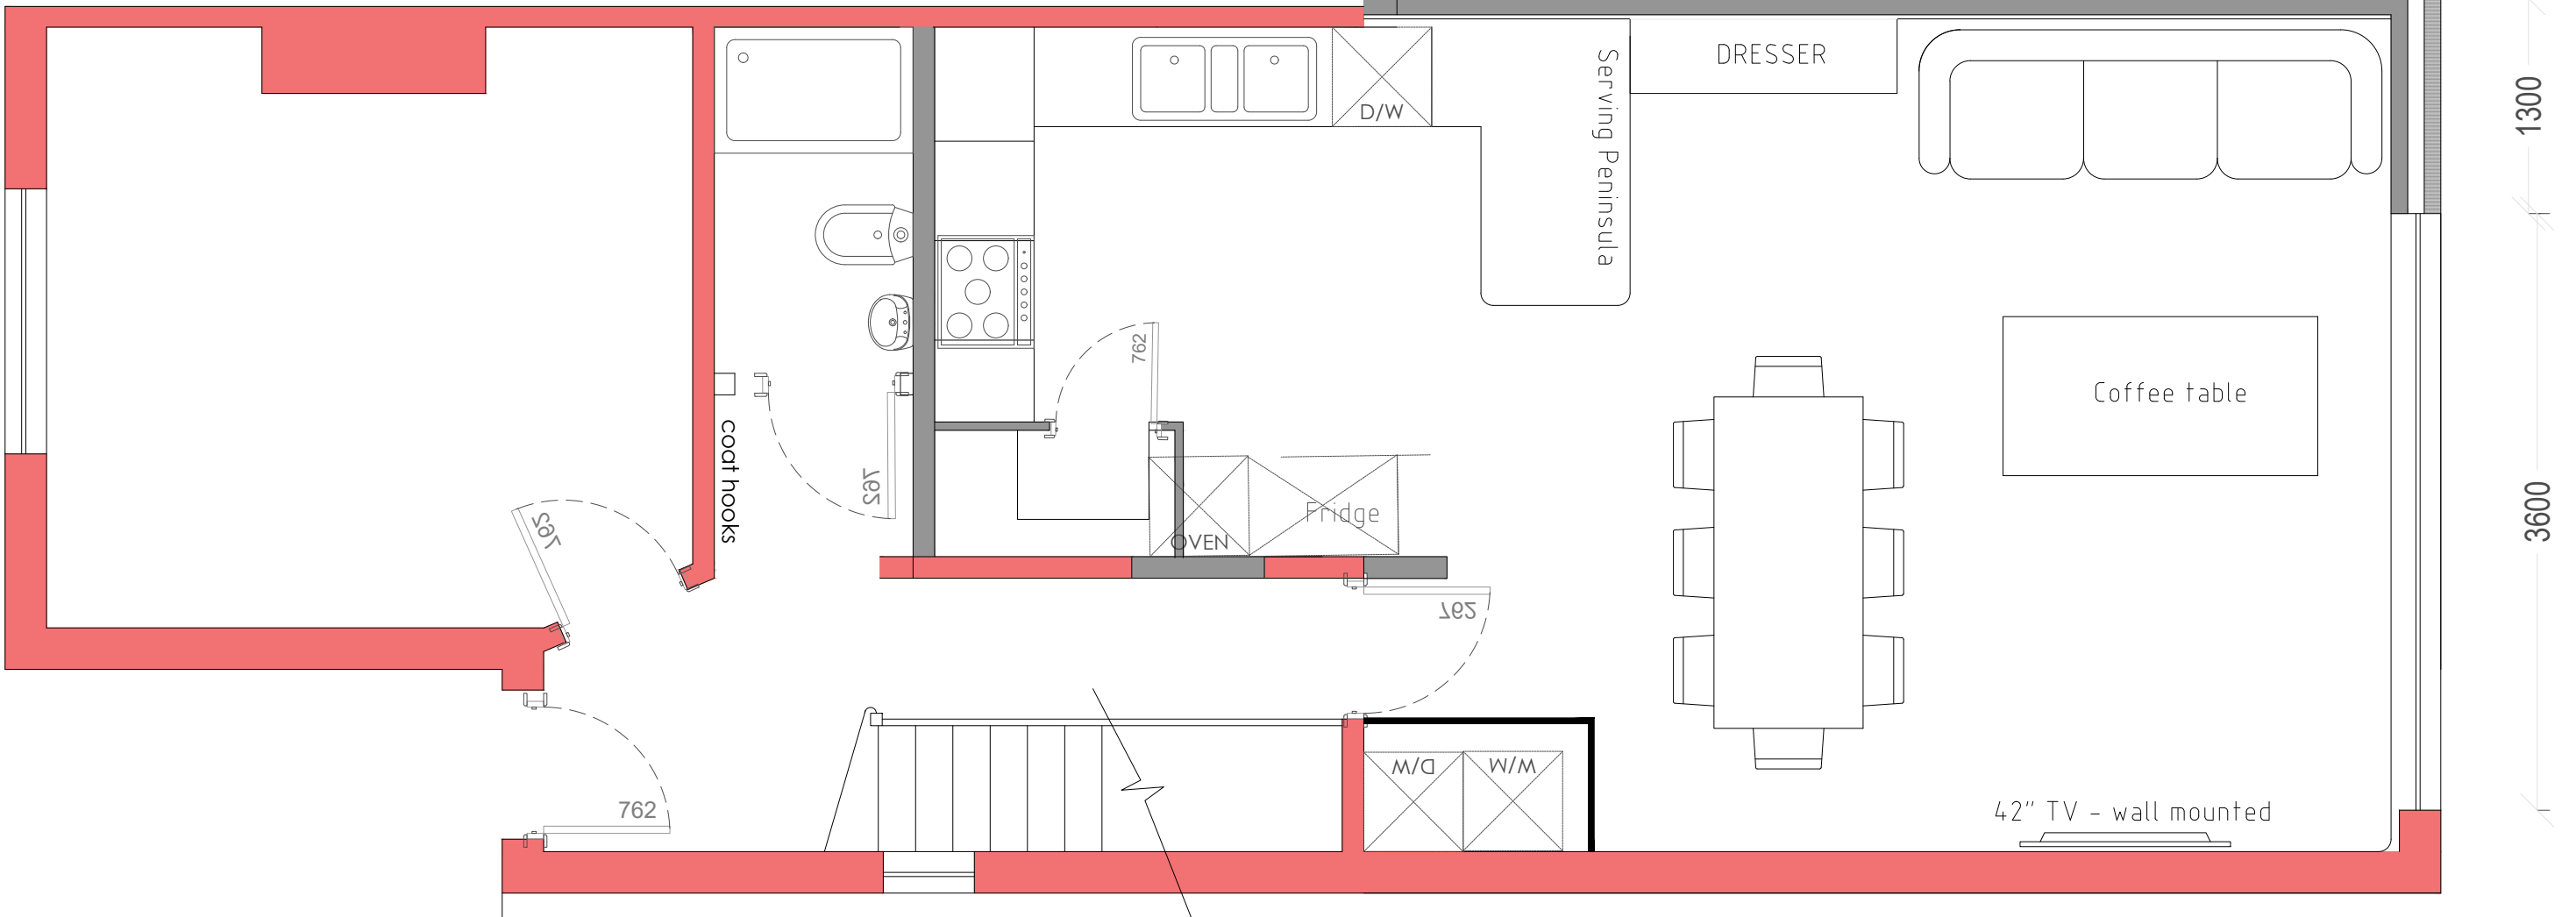

PROPOSED FAMILY ROOM

Client
Isabella Helicar Antenen & Kurt Moroz
10 Gower Road
Royston
SG8 5DU

Project
SINGLE STOREY REAR EXTENSION TO
PROVIDED FAMILY ROOM PLUS REAR
DORMER TO ROOF.

Drawing Title
PROPOSED PLAN OF FAMILY ROOM

Agent
Richard Bayley Associates Ltd
12A Church Circle
Farnborough
GU14 6QH
T: 07831 189 463
E: richard@richardbayley.com



Status		Revision	
Date	January 2025		
Scale	A3 @ 1:40		
Drawing Number	RB/01/04		B