




01992 937062 | STUDIO@G2.CO.UK | G2.CO.UK

SHEET NO.

P003

PROPOSED SOLAR
PANEL ELEVATIONS

DATECURRENT REVISION

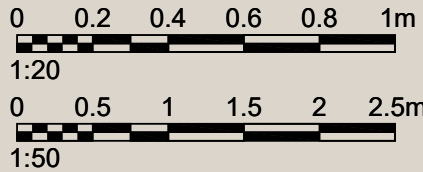

PROJECT NAME
OLD INN HOUSE

PROJECT NUMBER 1512
PROJECT STATUS FOR PLANNING
PROJECT ADDRESS OLD INN HOUSE,
REDHILL, HERTS,
SG9 0TH

NOTES

ALL DIMENSIONS AND MEASUREMENTS PRESENTED ARE APPROXIMATE AND SHOULD BE VERIFIED ON-SITE PRIOR TO CONSTRUCTION.

VARIATIONS MAY EXIST DUE TO SITE CONDITIONS, ADJUSTMENTS, OR OTHER UNFORESEEN FACTORS.

CONTRACTORS SHOULD PROMPTLY REPORT ANY DISCREPANCIES, DEFECTS, OR ISSUES ENCOUNTERED DURING CONSTRUCTION TO G2AD LIMITED. IF YOU HAVE ANY QUESTIONS, PLEASE DO NOT HESITATE TO CONTACT US ON 07449 626262.


THE CONTRACTOR IS RESPONSIBLE FOR INTERPRETING AND EXECUTING THE DRAWINGS ACCURATELY AND ACCORDING TO BEST PRACTICES.

THESE DRAWINGS ARE PROTECTED BY COPYRIGHT AND ARE PROVIDED FOR THE SOLE PURPOSE OF THE CURRENT PROJECT. THEY ARE NOT TO BE COPIED, TRACED, OR USED FOR ANY FUTURE WORK WITHOUT PRIOR WRITTEN CONSENT FROM G2AD LIMITED.



© G2AD LIMITED 2024. ALL RIGHTS RESERVED.

DRAWN BY AD
CHECKED BY GD

SCALE As Indicated
PAPER SIZE A2

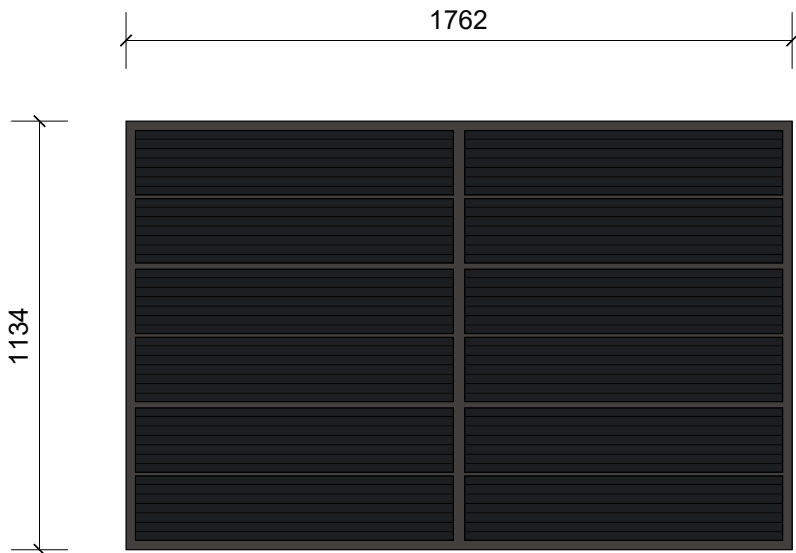

PLAN - 1:20

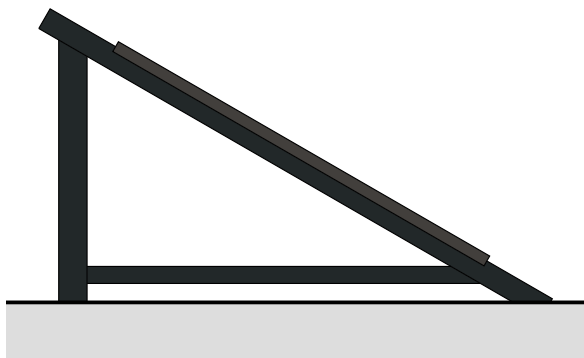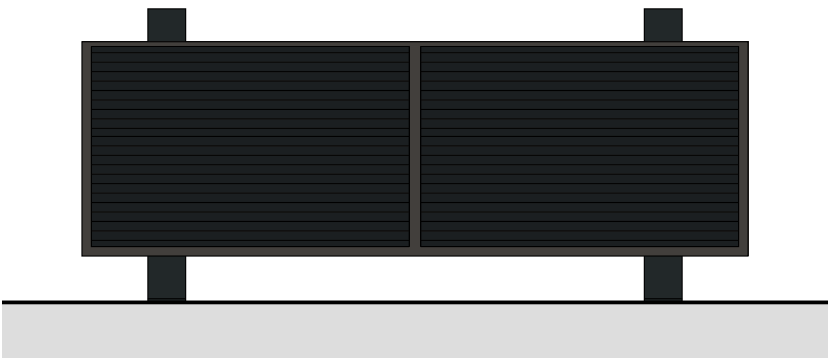

PRODUCT:
Trina Vertex S 415W all black mono

