NOTES

Copyright Aitchison Raffety Ltd.

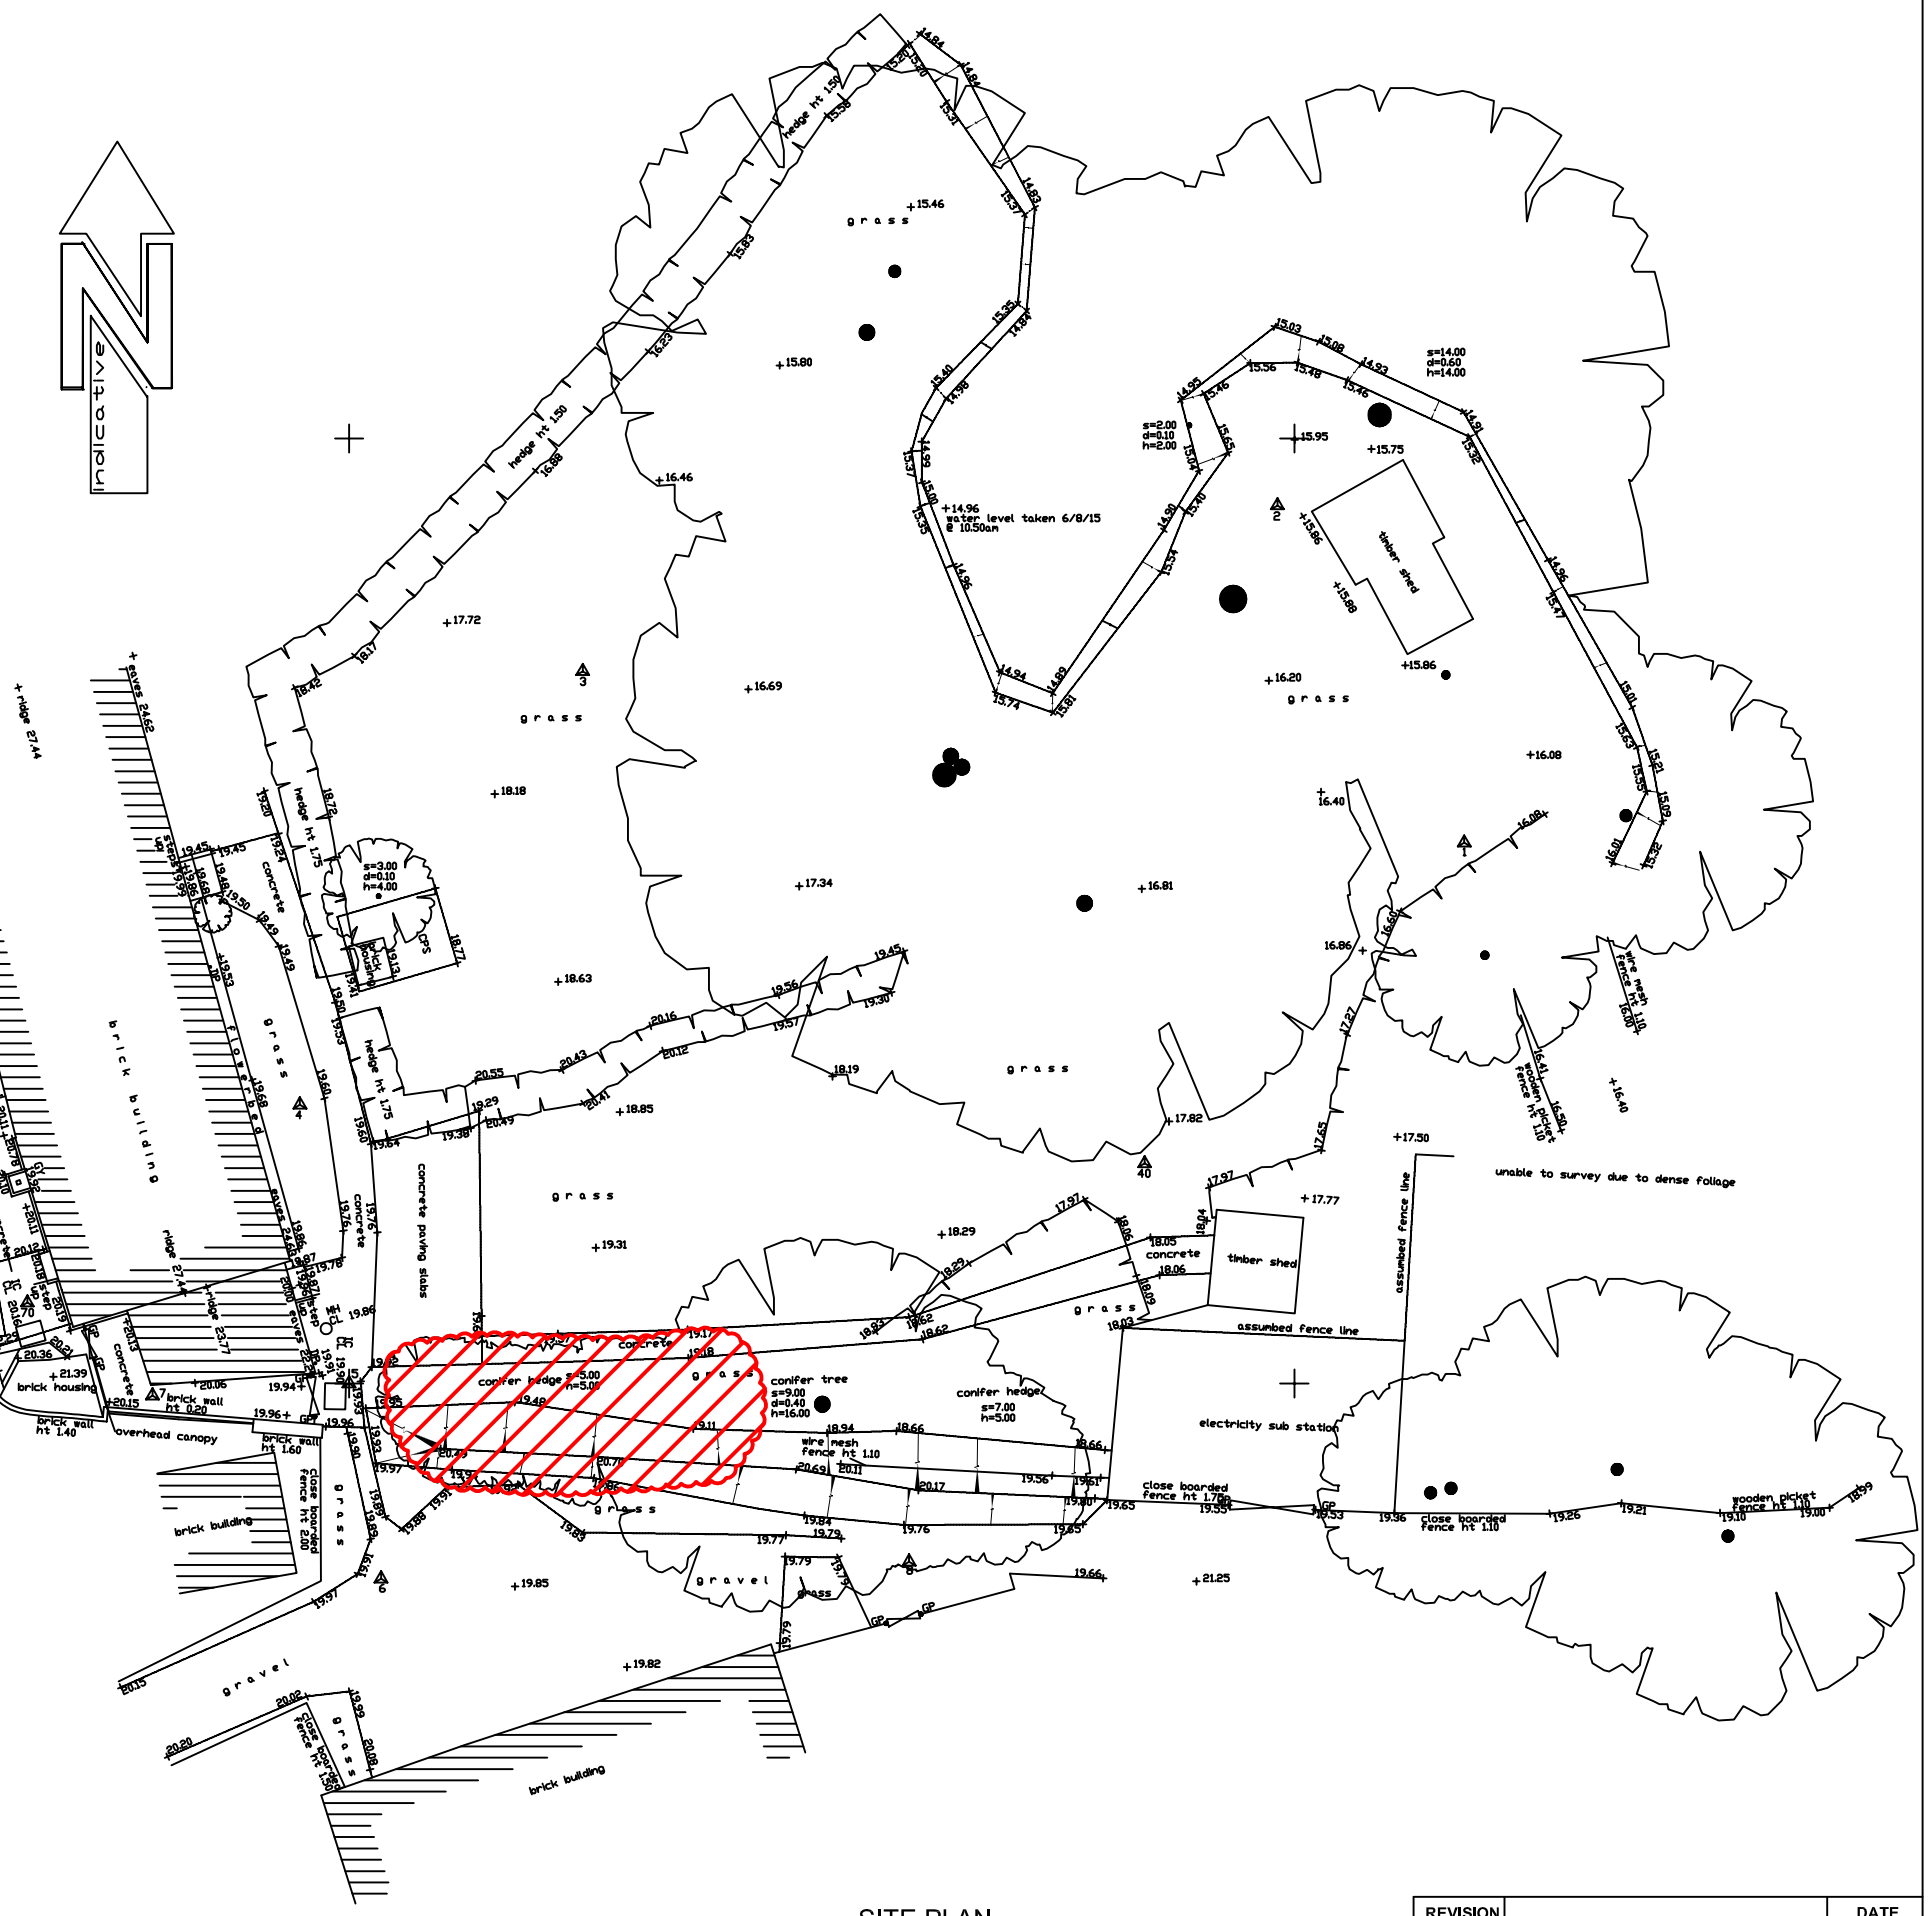

SITE PLAN

DENOTES AREA OF HEDGE TO BE REMOVED

REVISION		DATE
A	Hedge removal note added.	23/03/18

PROJECT: 22 & 24 HODWELL
ASHWELL, HERTS

CLIENT: HEATHCOURT PROPERTIES LIMITED

DRAWING: EXISTING SITE PLAN

Drawing No.: HOD/E3/A **Scale: 1:200 @ A3**

Drawn/Check: JRC **Date: 08/15**

Issue:

Sketch ☐ Planning ☒ Construction ☐ Other ☐

AITCHISON RAFFETY LTD
Building Surveying and Design
63 Marlowes Hemel Hempstead, Herts. HP1 1LE

01442 220820 www.argroup.co.uk