


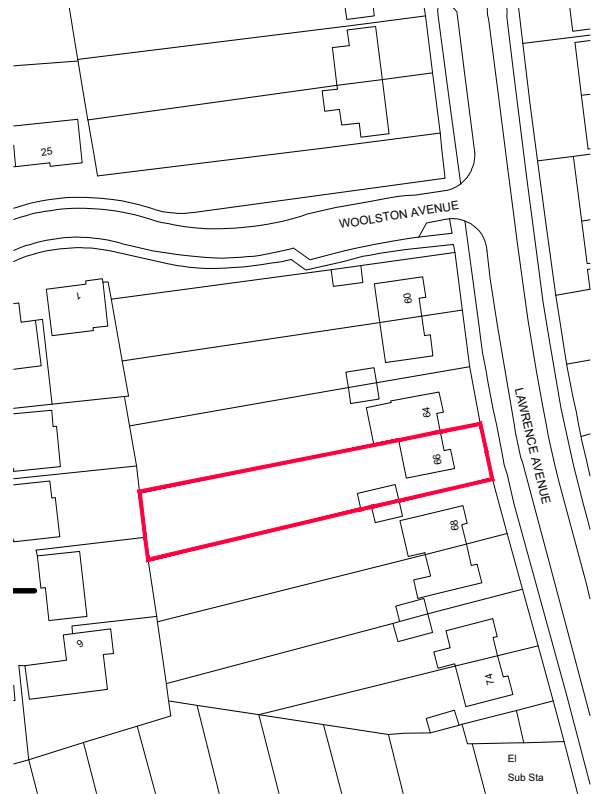

SITE LOCATION PLAN (1:1250)



SITE BLOCK PLAN (1:200)



NOTES AND REVISIONS

All stated dimensions must be verified on site. Lobs Design must be advised of any discrepancies.
This drawing must be read together with the specification/Bill of Quantities and related drawings.

This drawing is for the purpose of obtaining Planning & Building Regulations Approval only. Should the contractor use them to build from then they assume full responsibility for the design.

REV	DESCRIPTION	DRWN	CHKD	DATE
A	BLOCK PLAN SCALE AMENDED	ipl		21.03.25

Client 66 Lawrence Avenue LGC. Herts, SG6 2EZ	
Project Single Story Rear Extension, Loft Conversion & Internal Alterations	

Drawing Title Location & Block Plan			
Existing			
Scale As Shown	Date June 2023	Drawn ipl	Checked
Project No LD655	Drawing No E01	Revision A	



Lobs Design
Architectural Services
Devonshire B.C.
Works Road,
Letchworth Garden City
Hertfordshire, SG6 1GJ
T: 01462 488212
M: 07960 006077
E: info@lobs-design.co.uk