


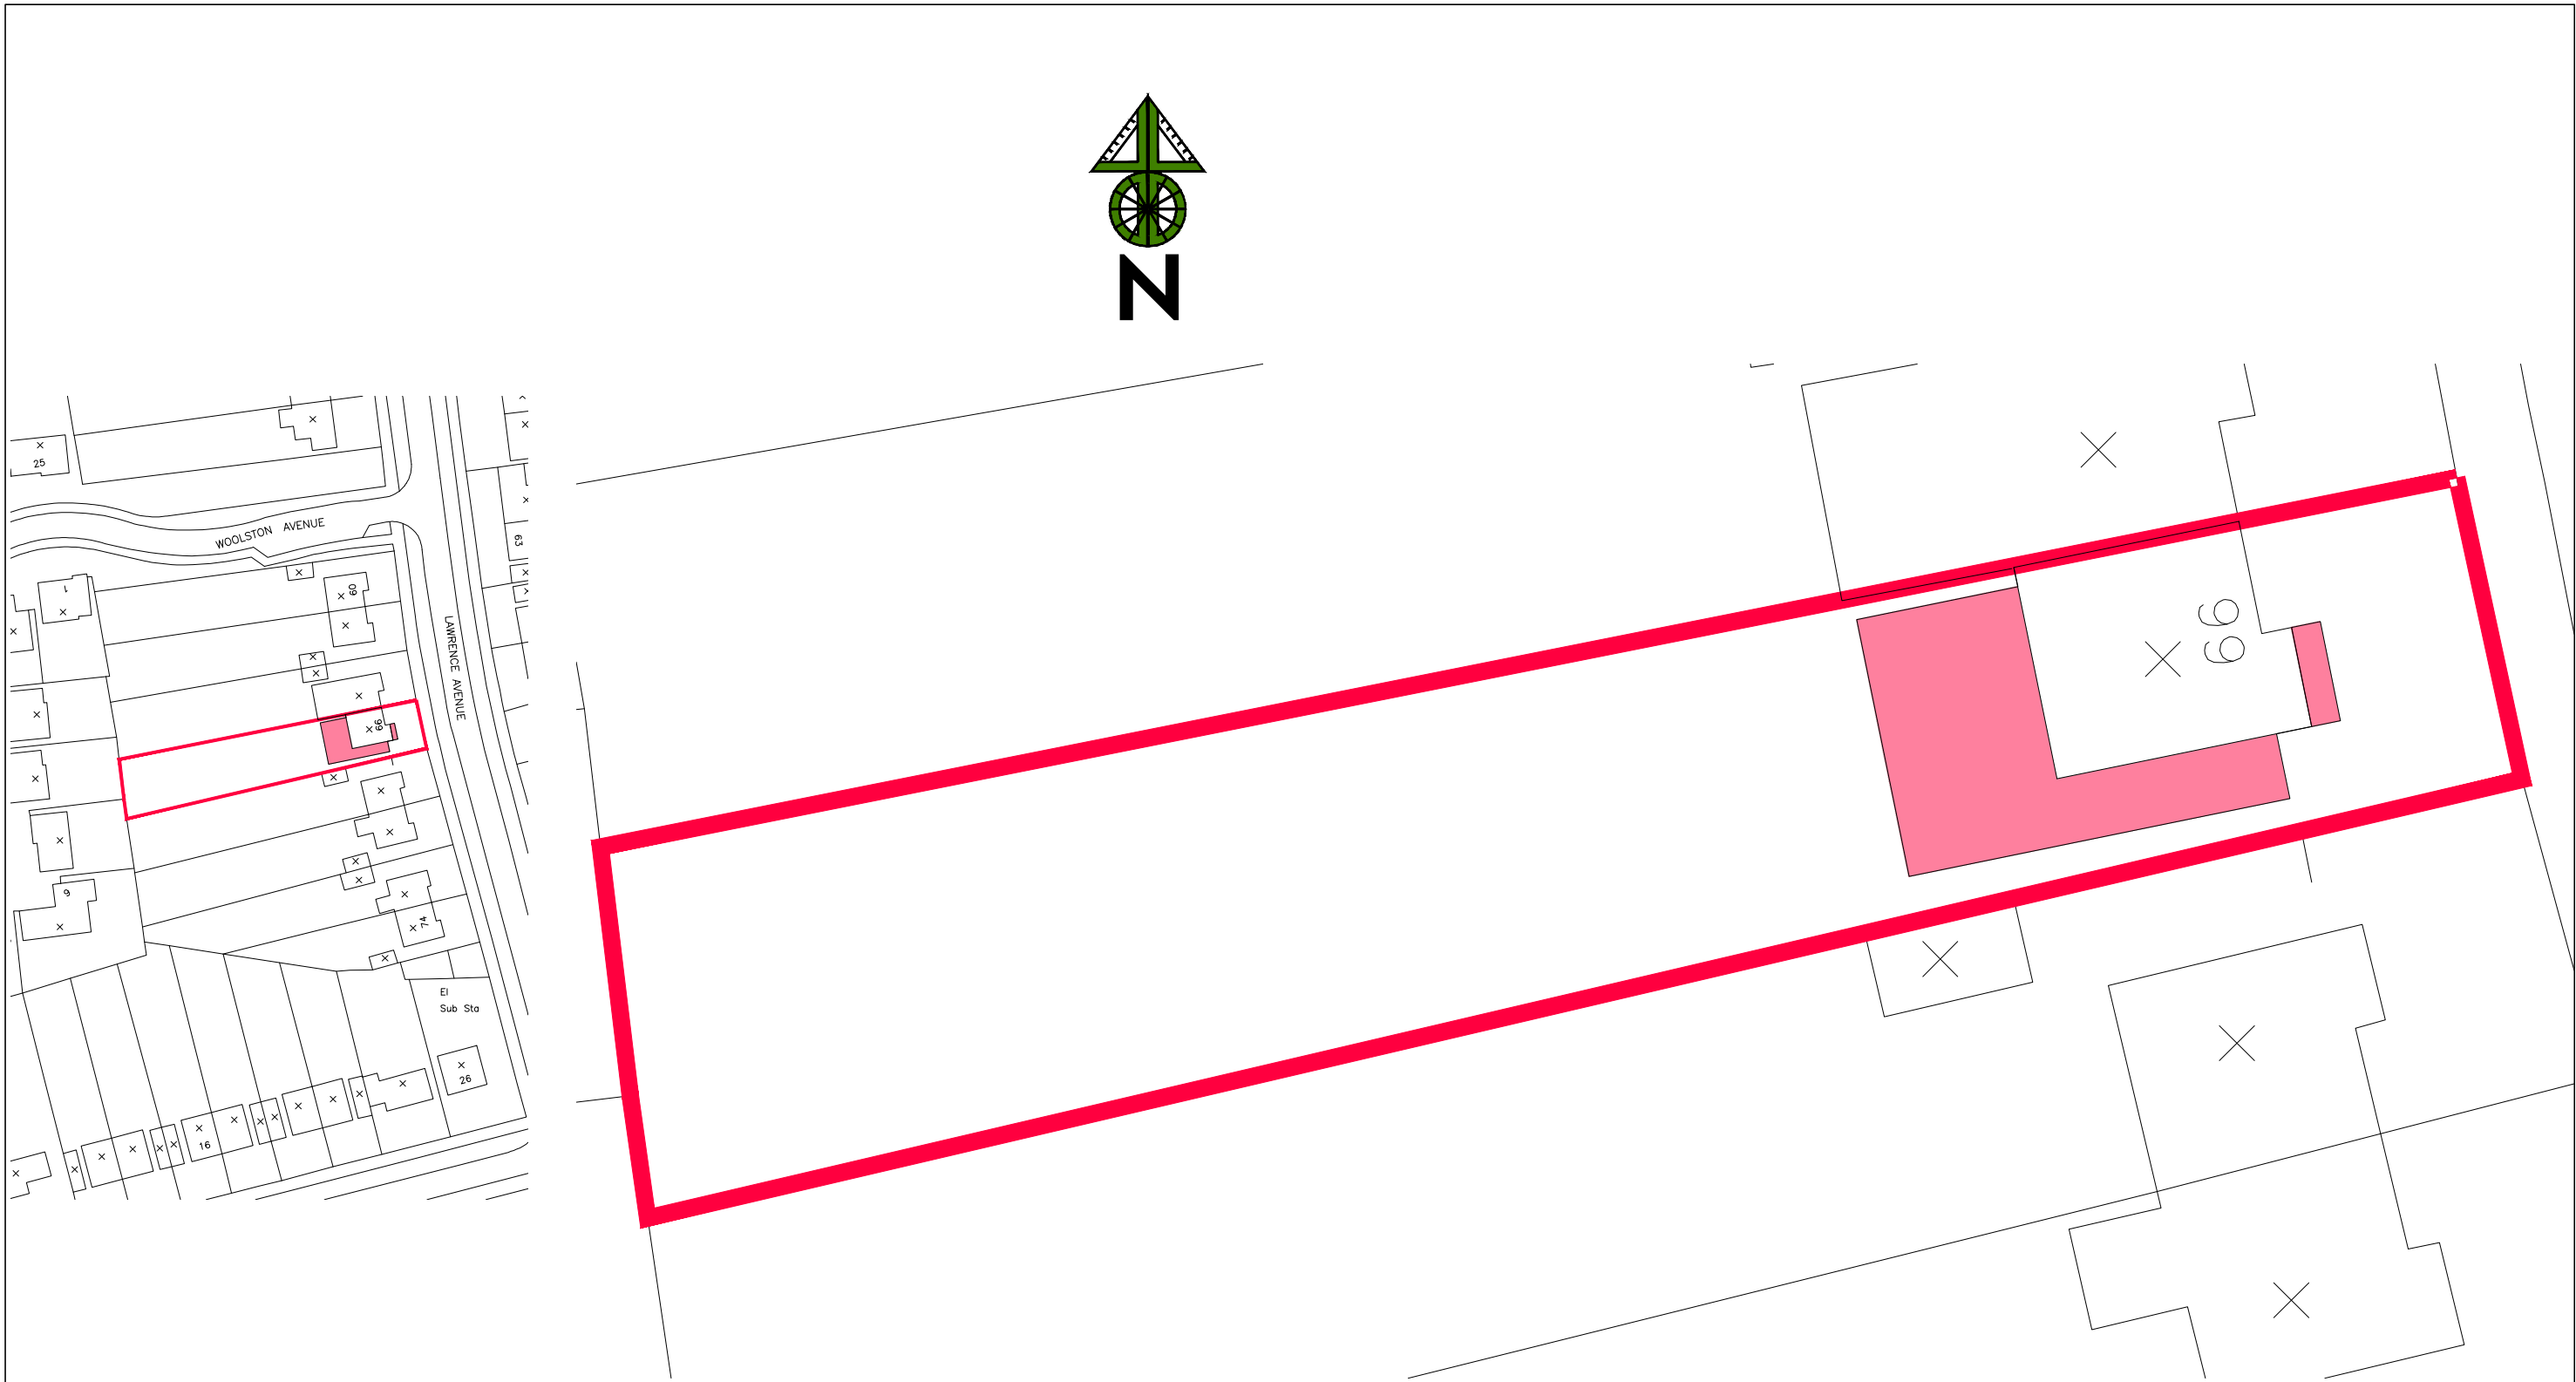

SITE LOCATION PLAN (1:1250)



BLOCK PLAN (1:200)



NOTES AND REVISIONS No dimensions are to be scaled from this drawing. All stated dimensions must be verified on site. Lobs Design must be advised of any discrepancies. This drawing must be read together with the specification/Bill of Quantities and related drawings. This drawing is for the purpose of obtaining Planning & Building Regulations Approval only. Should the contractor use them to build from then they assume full responsibility for the design.				Client 66 Lawrence Avenue L.G.C. SG6 2EZ		Drawing Title Location & Block Plans			
				Project Single Story Side and Two Storey Rear Extensions and Internal Alterations		Scale As Shown	Date Nov 2023	Drawn KRL	Checked
						Project No LD655	Drawing No P01	Revision A	
	REVDESCRIPTION			DRWN	CHKD	DATE			
A BLOCK PLAN SCALE AMENDED			ipl		21.03.25				