
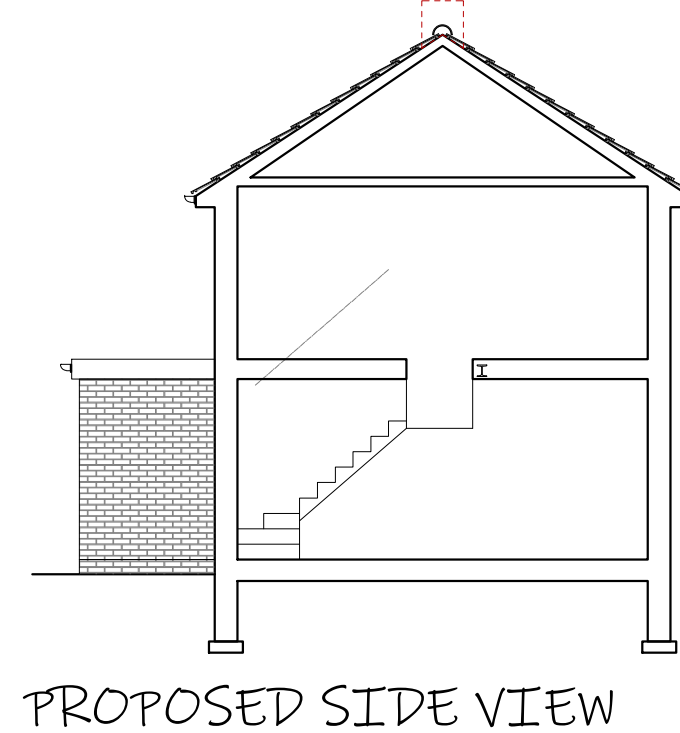
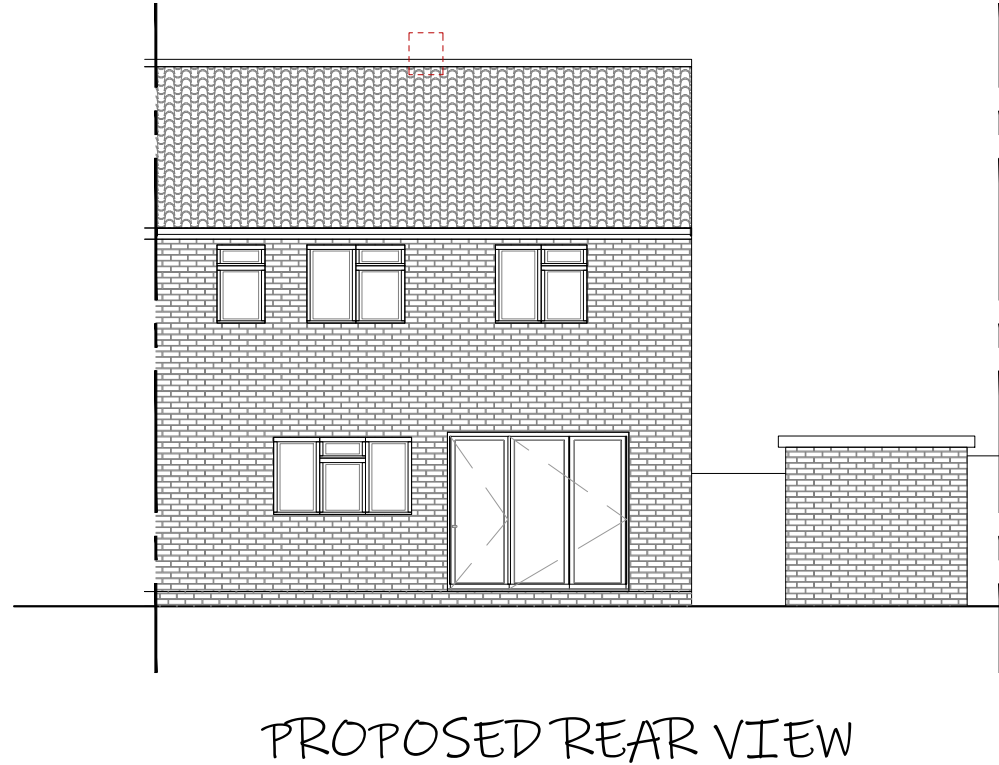
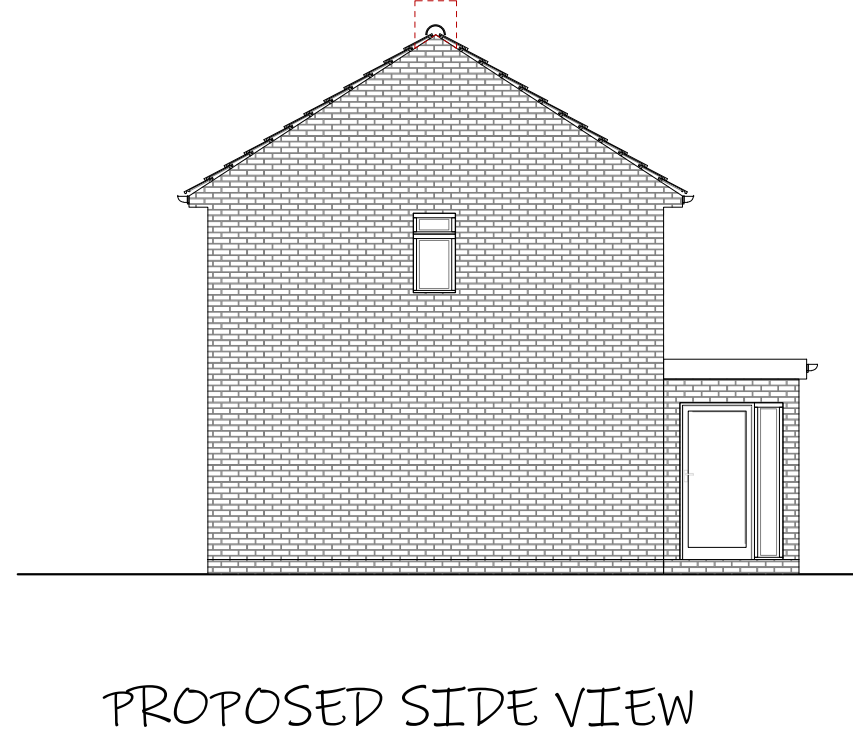
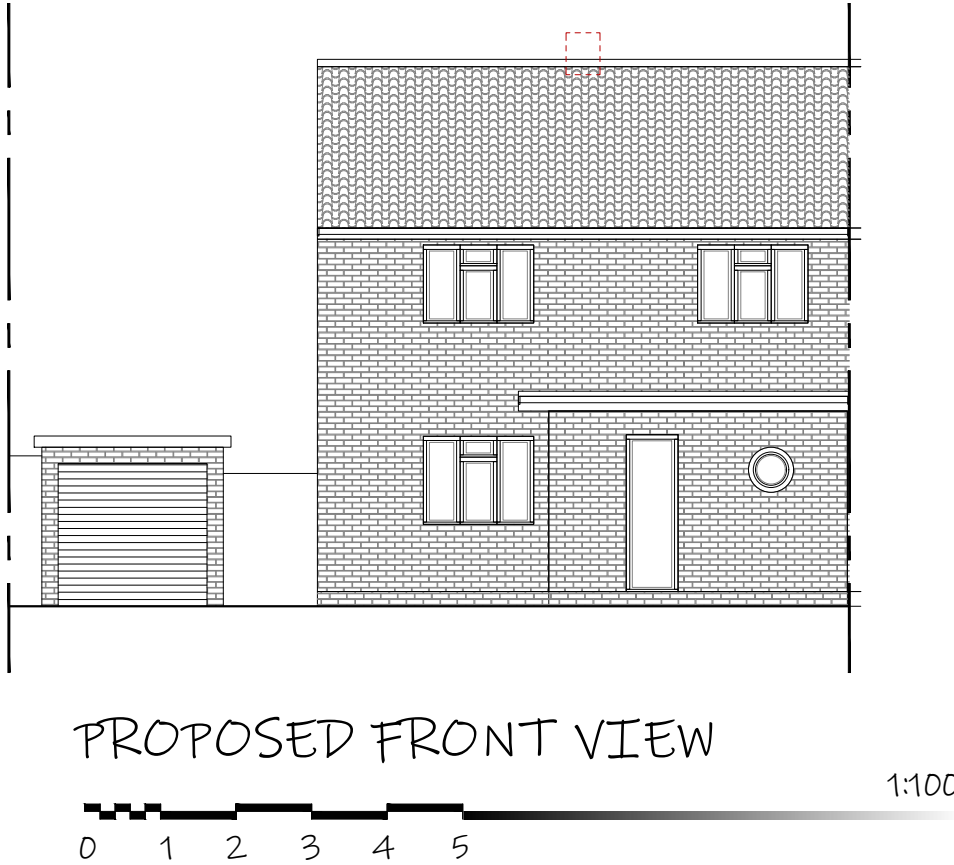
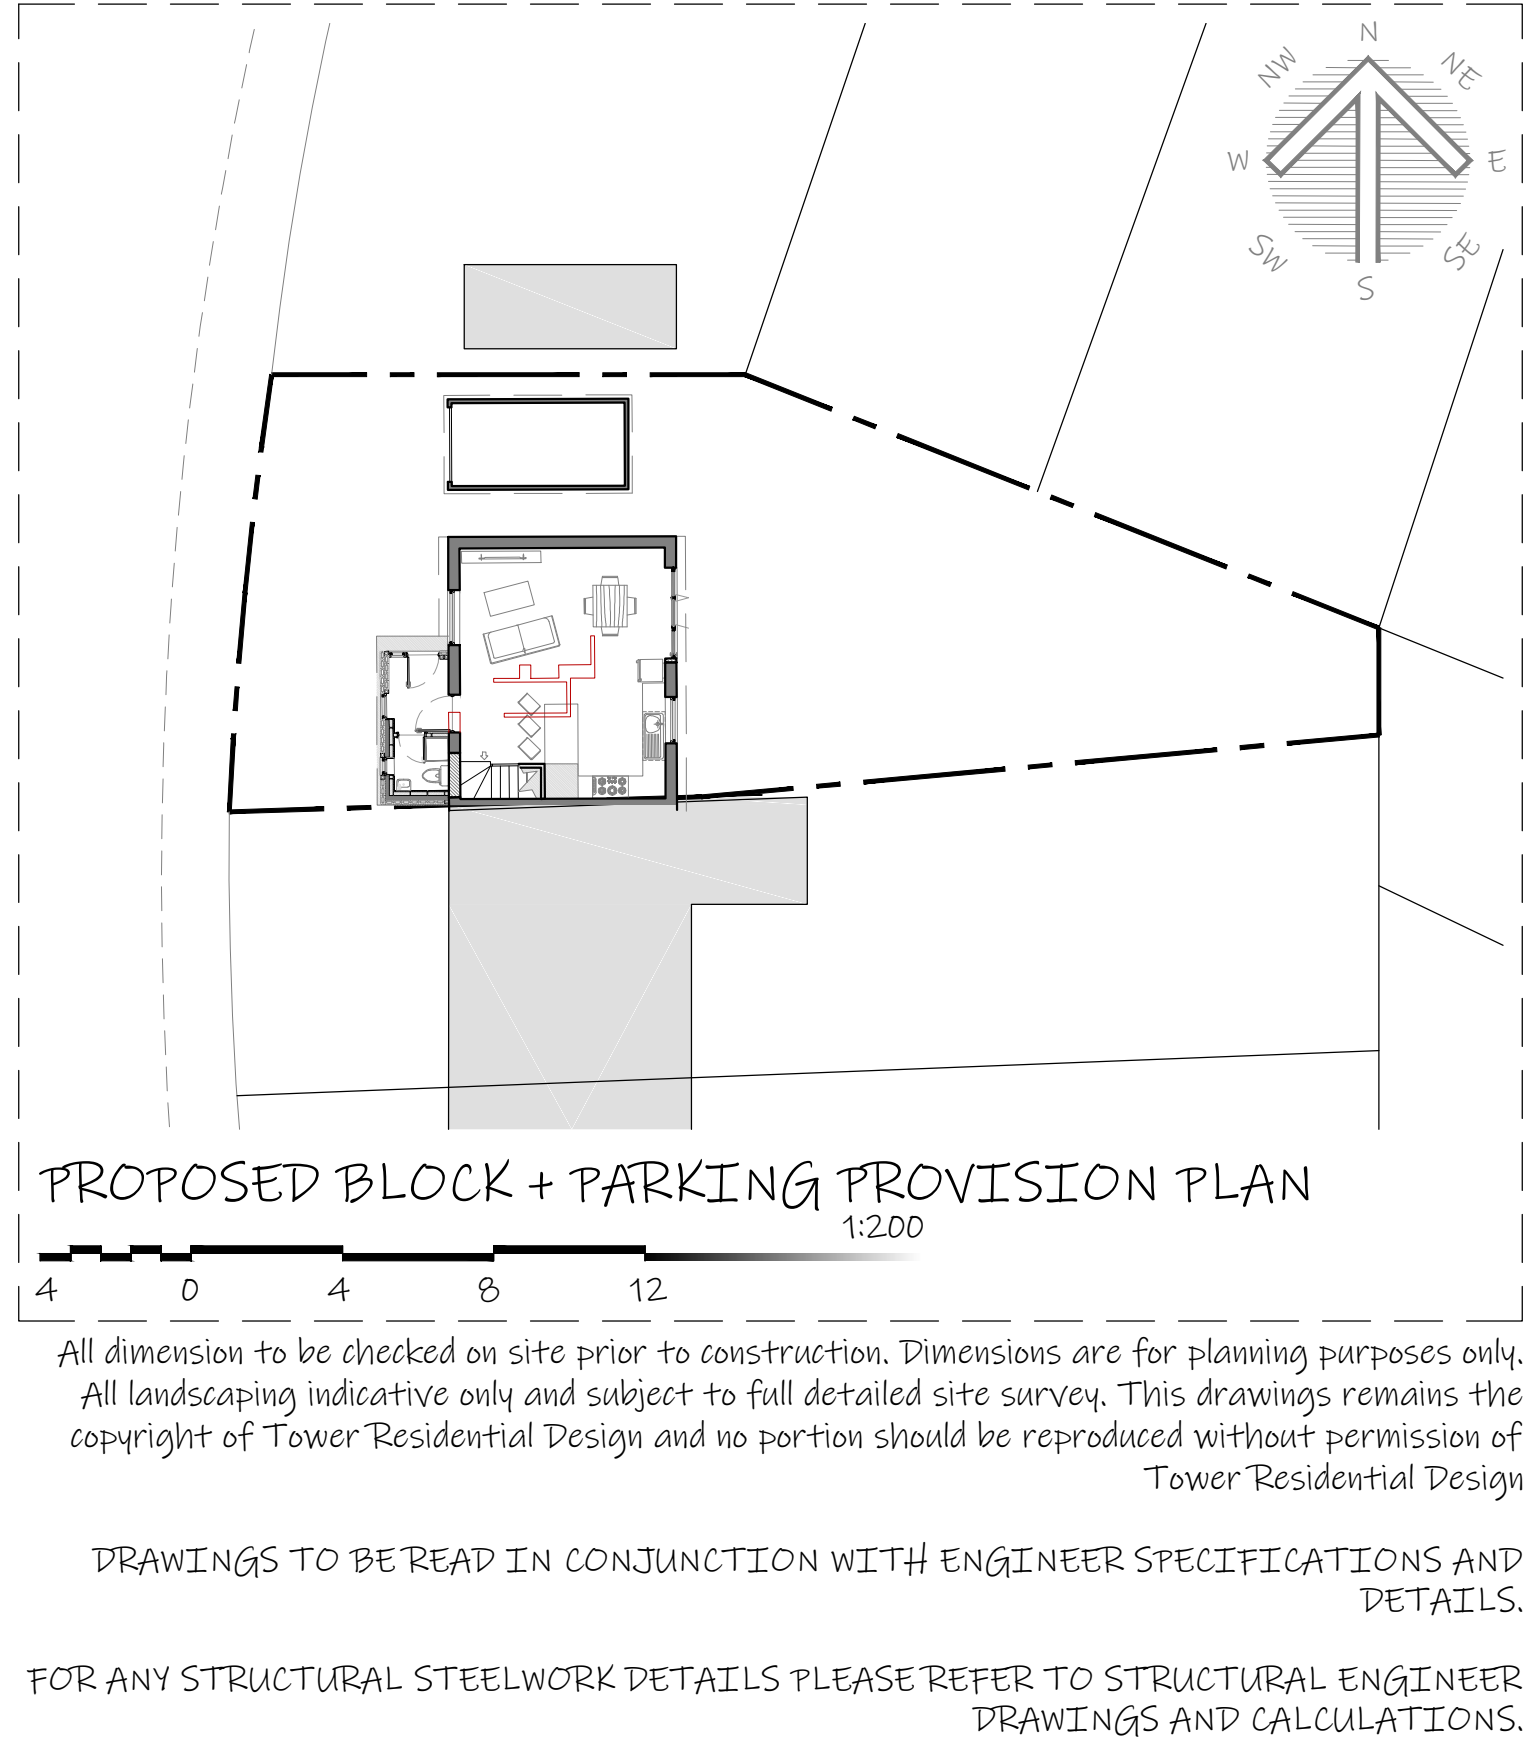
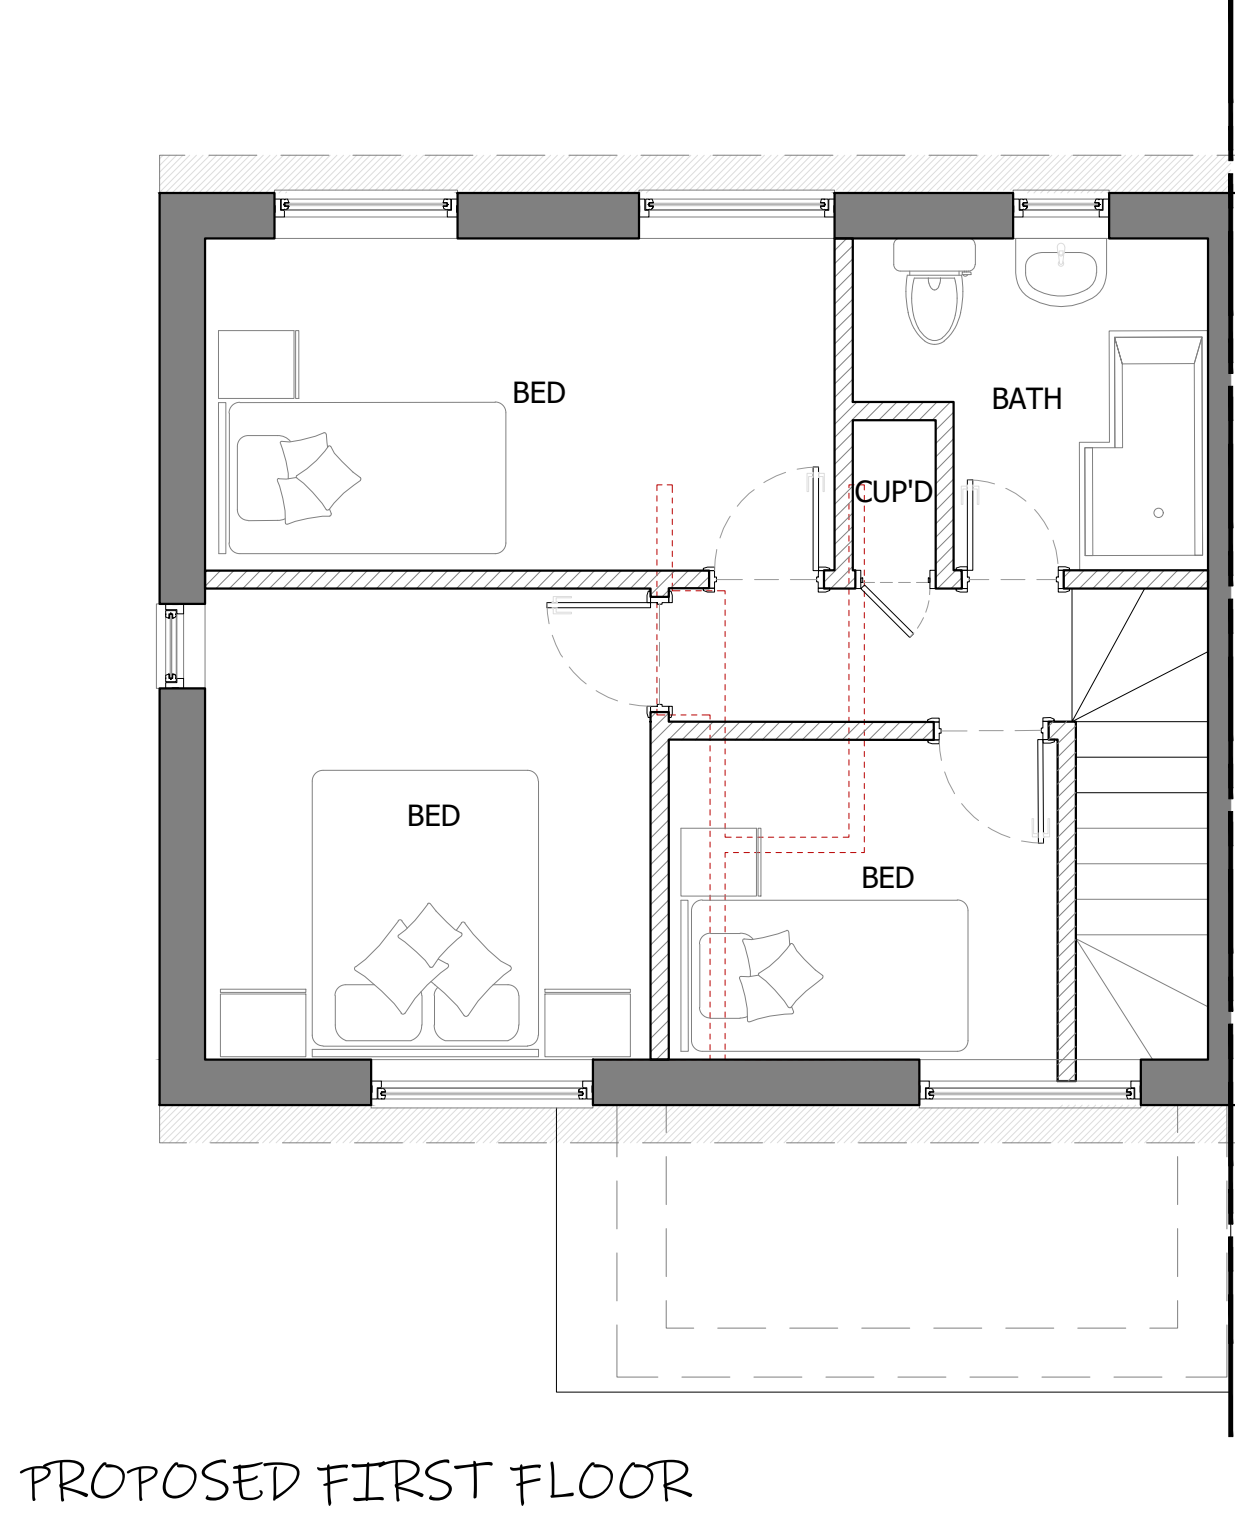


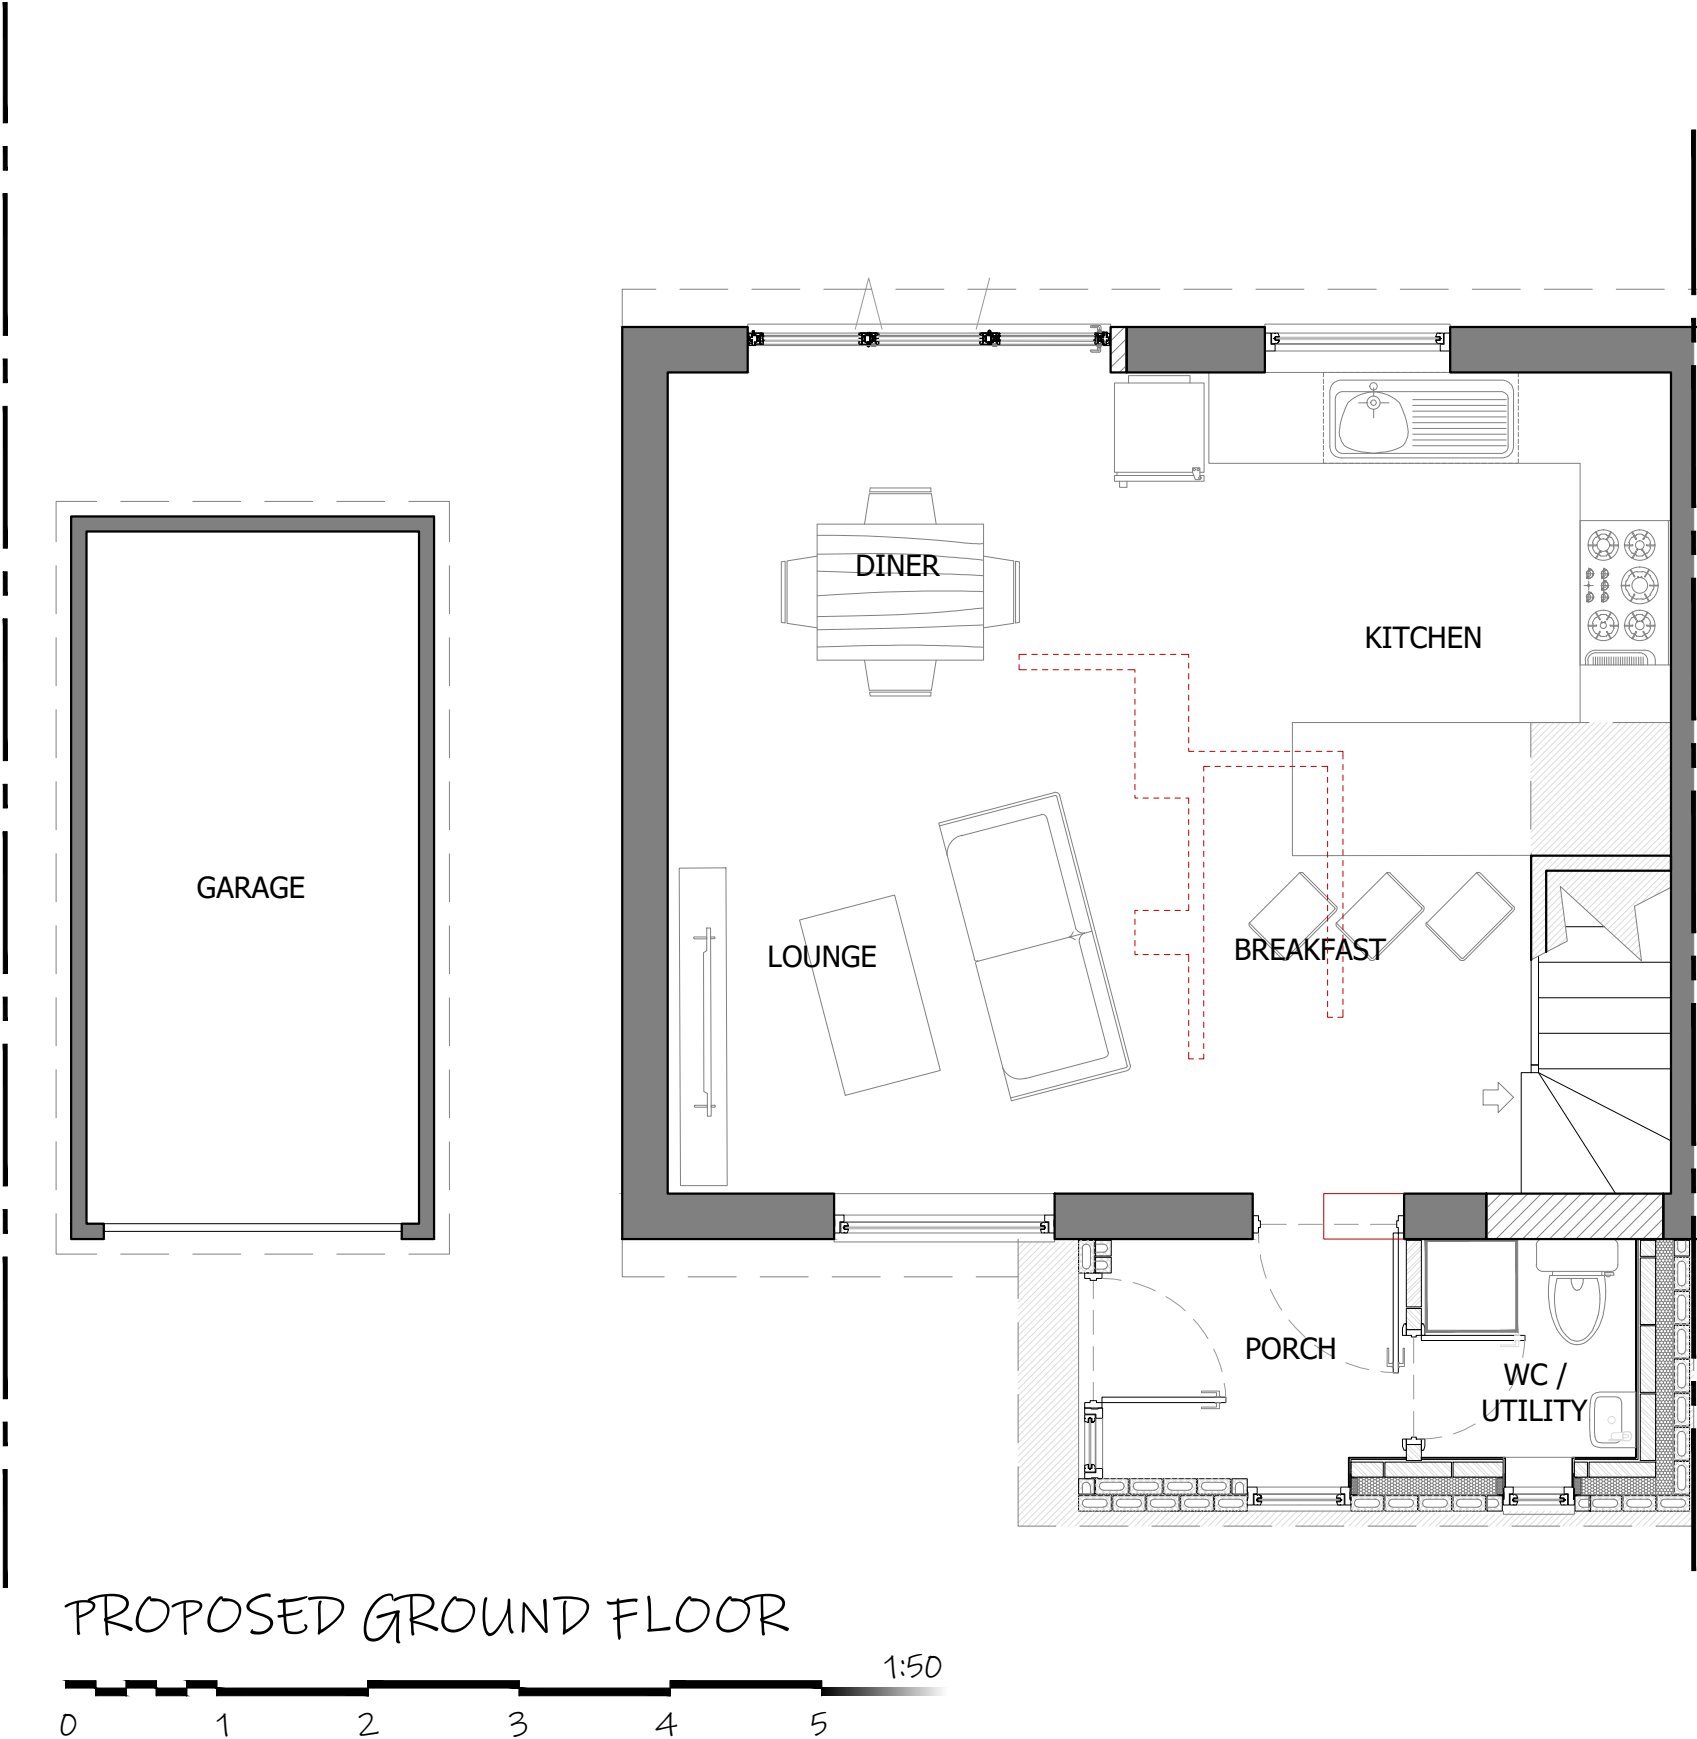

Tower Residential Design Ltd.
www.designtrc.com
+4407917842330
info@designtrc.com
Crawley, West Sussex - RH11 7AD

TITLE:

PLANNING
PROPOSED
PLANS AND ELEVATIONS

60 Caslon Way
Letchworth Garden City
SG6 4QL

DRAWN: AAV	DATE 15/12/2024
SCALES: A1	REVISION A - 8/1/25
DRG No. TRD-2411 - A2/02	