




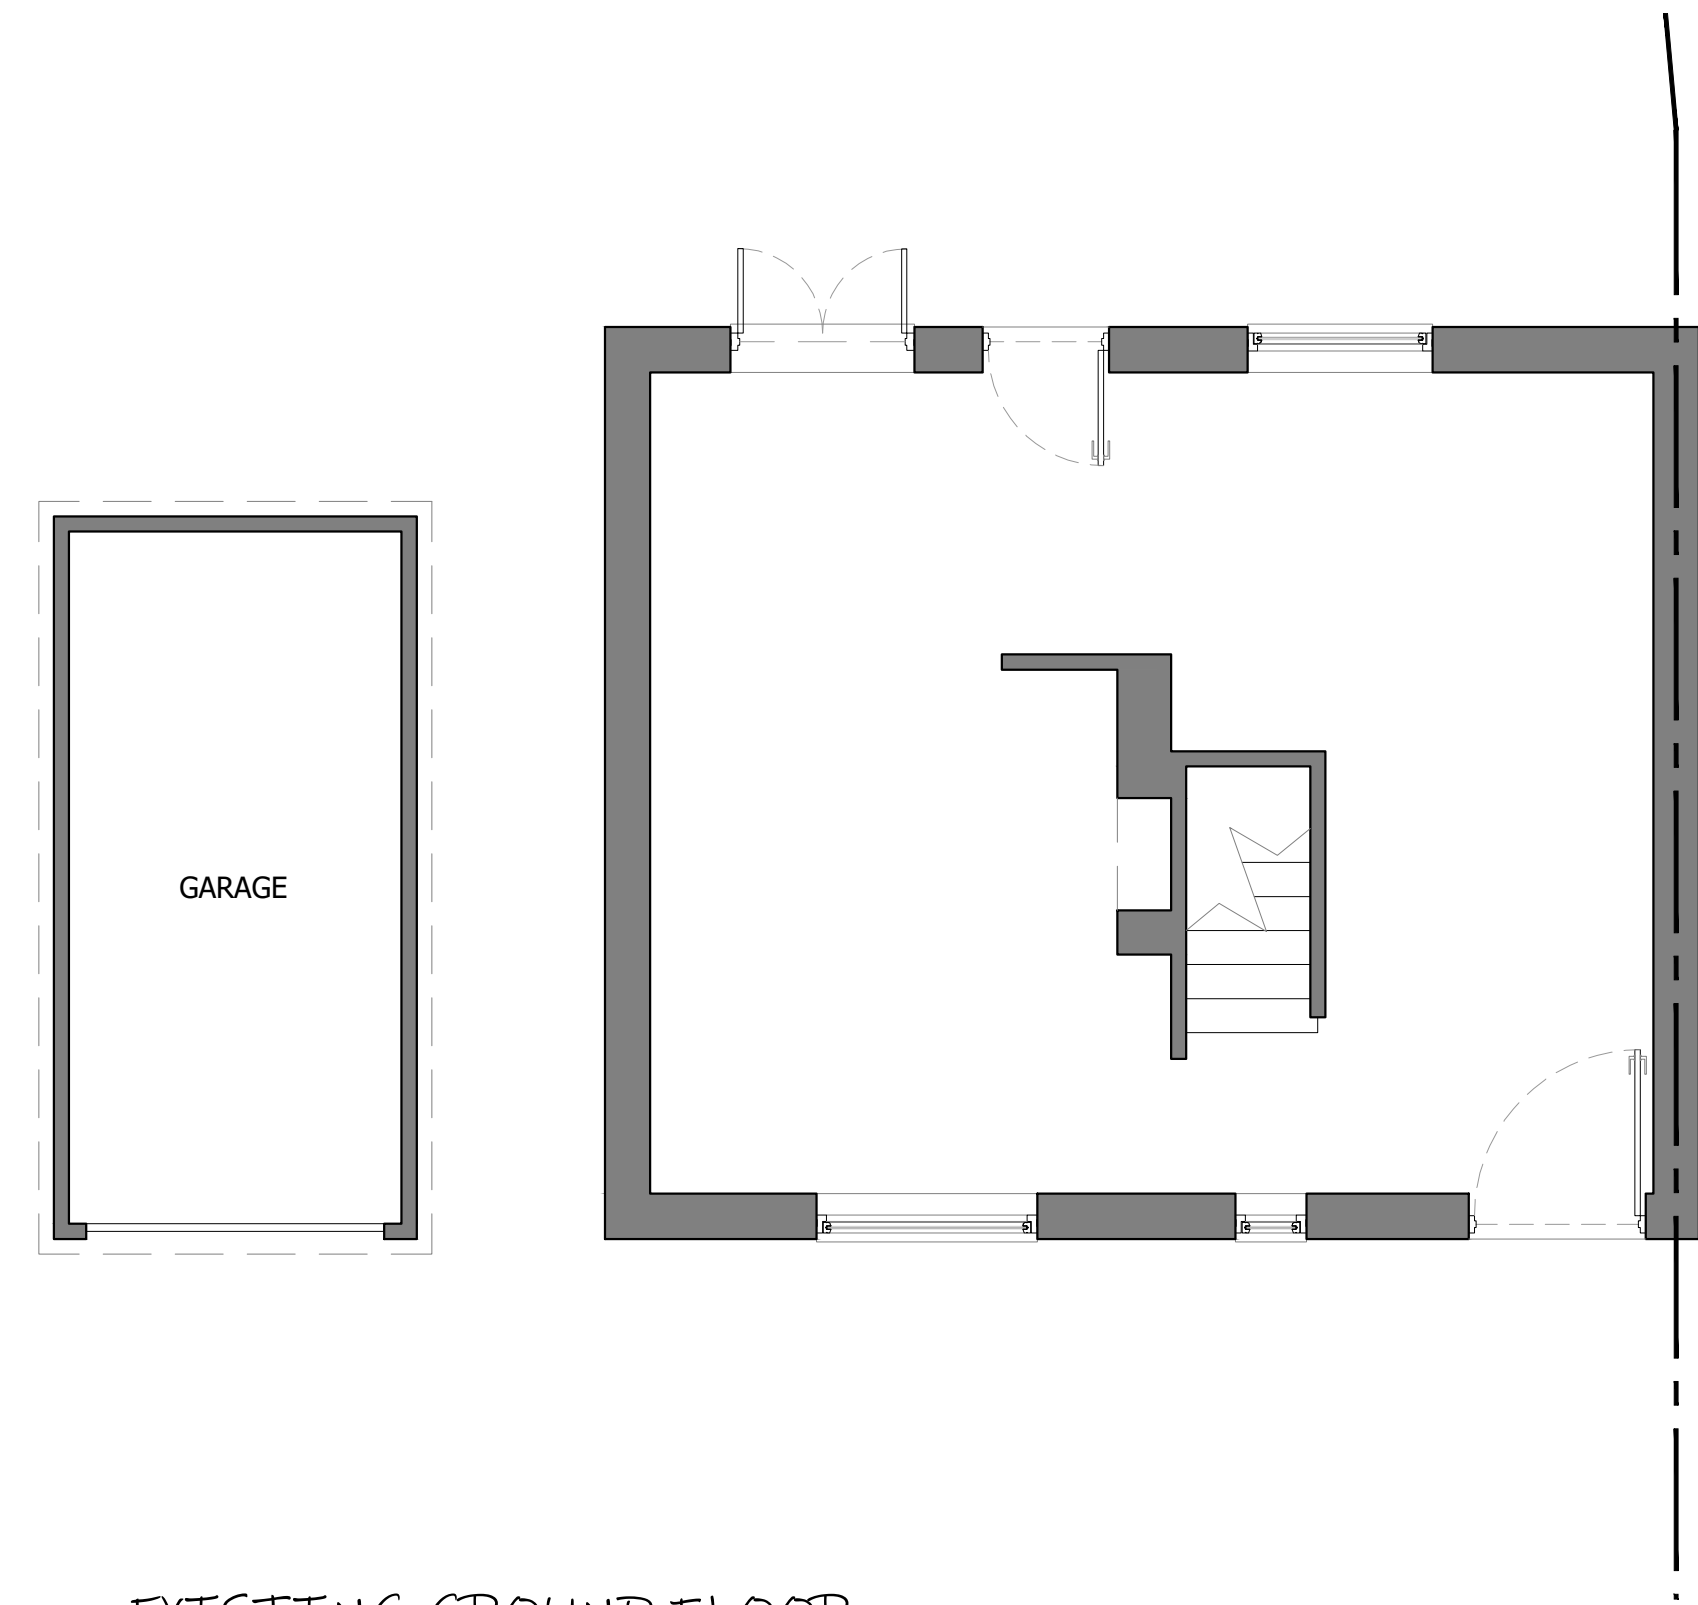


EXISTING GROUND FLOOR

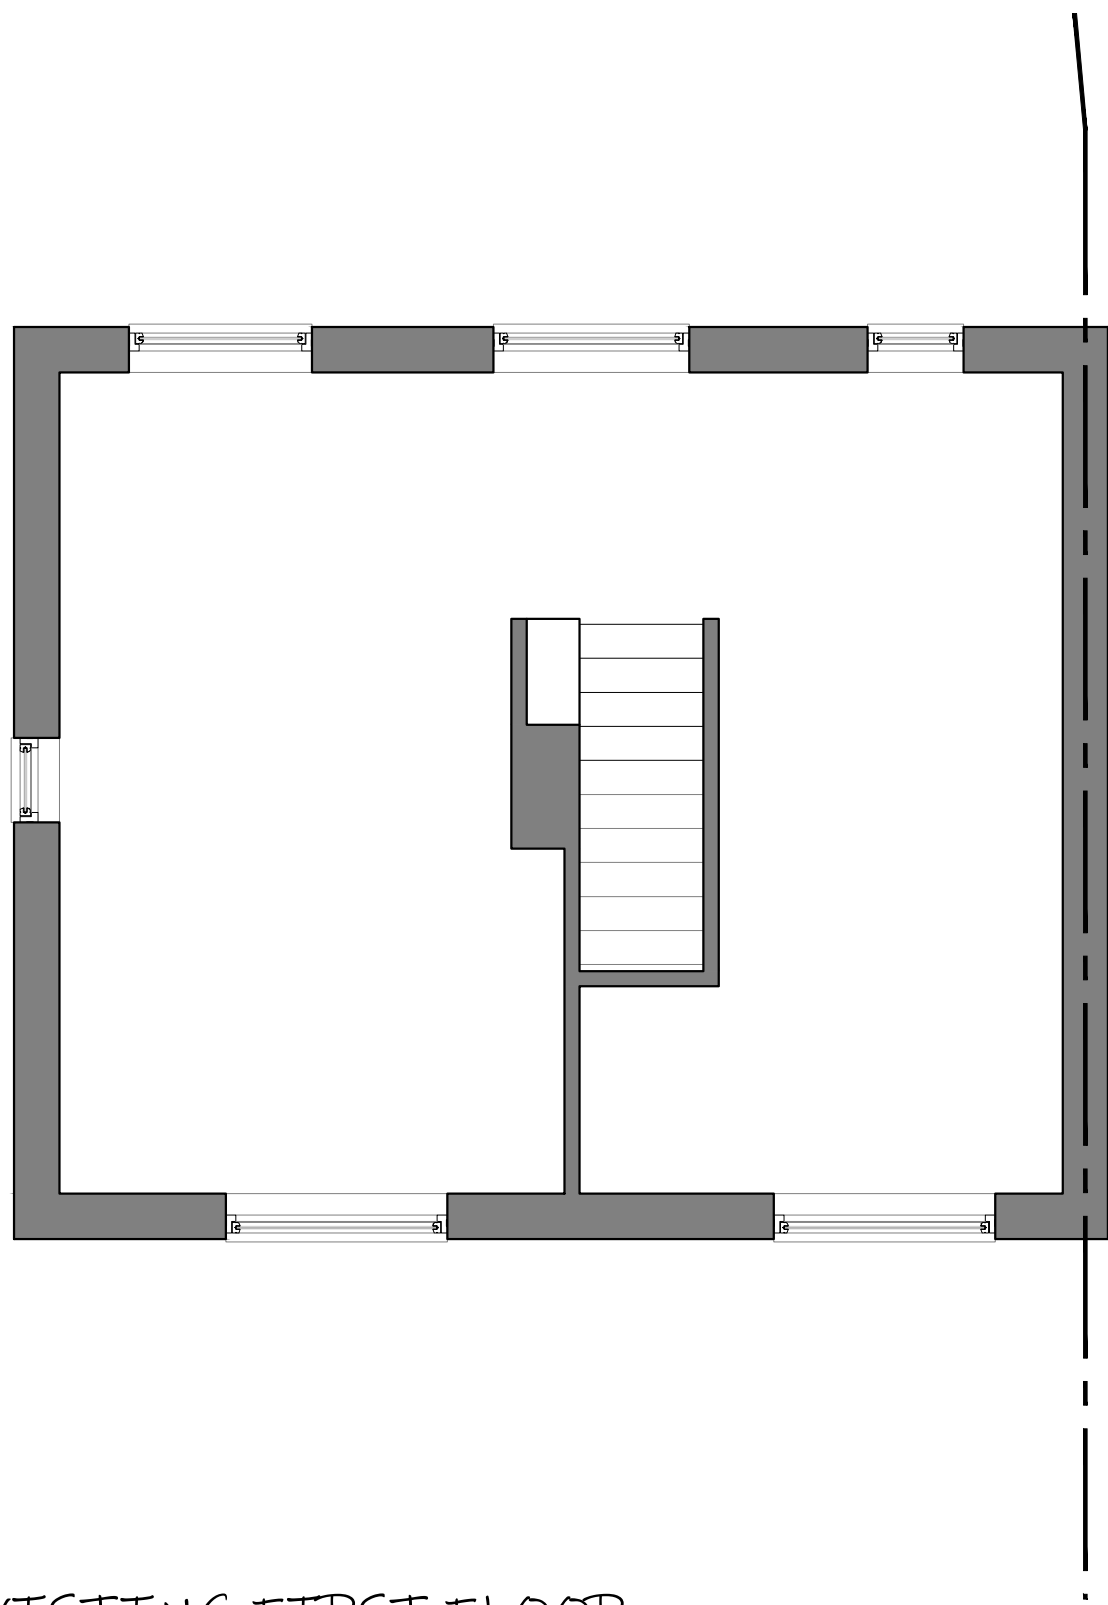


EXISTING FIRST FLOOR

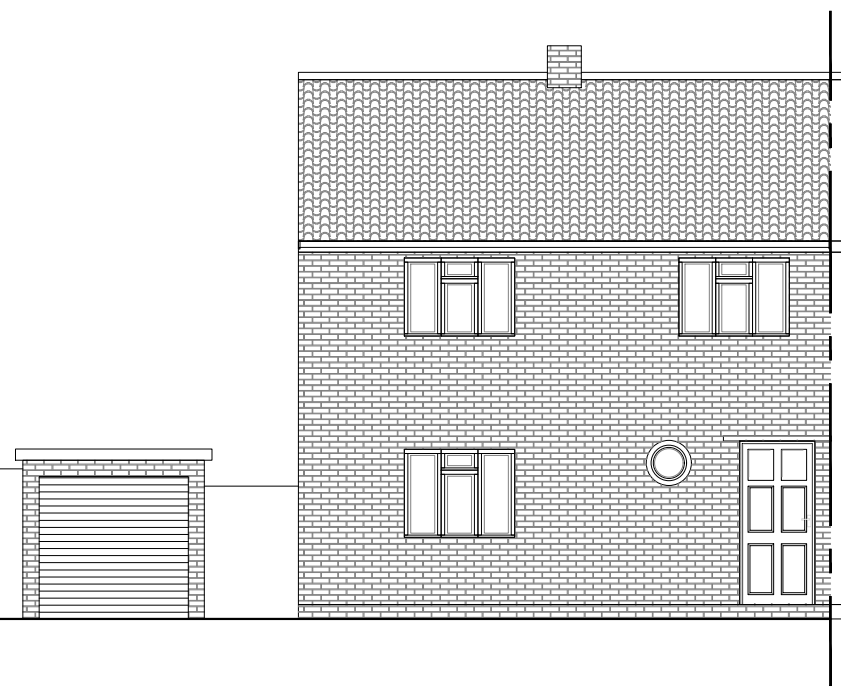


EXISTING FRONT VIEW

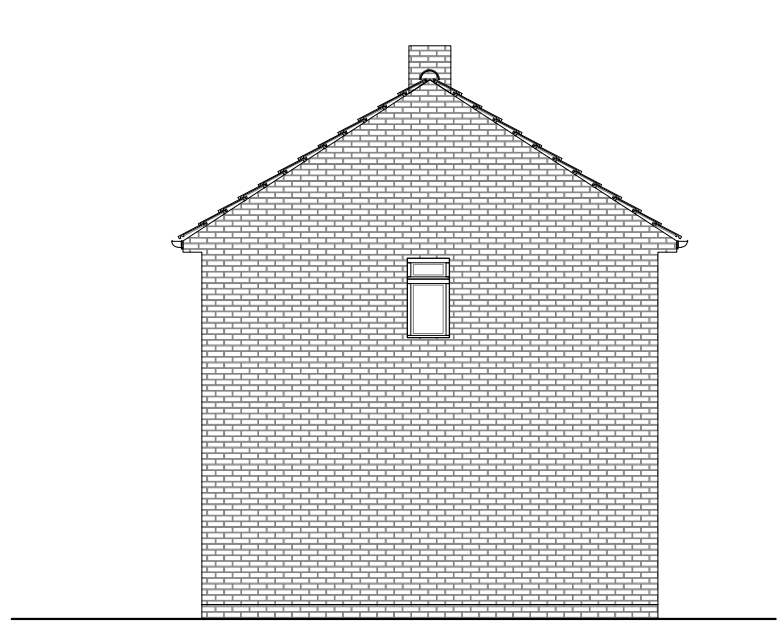


EXISTING SIDE VIEW

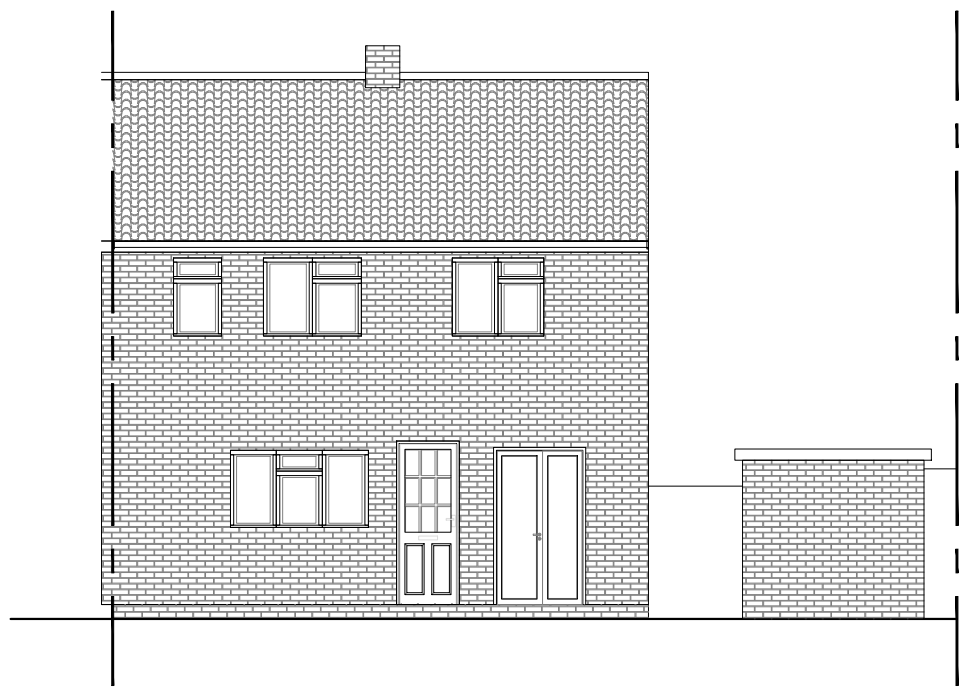

EXISTING REAR VIEW

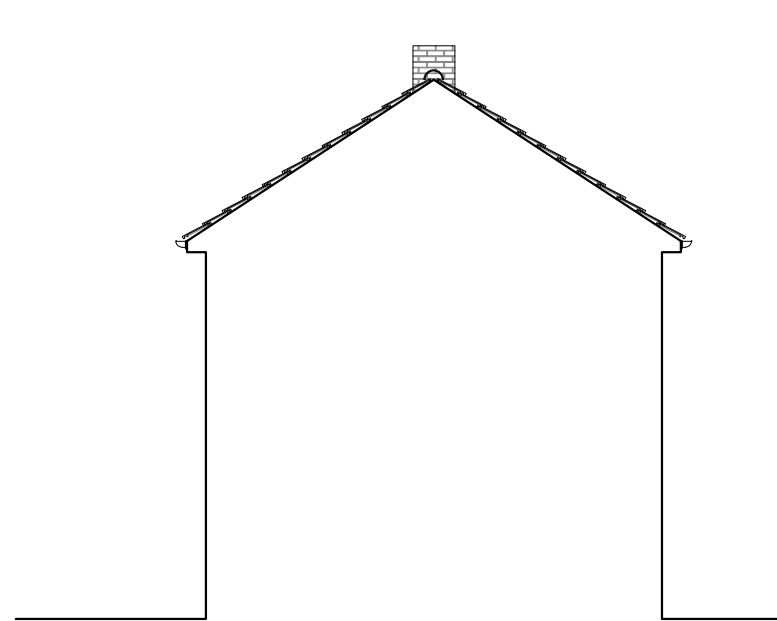

EXISTING SIDE VIEW

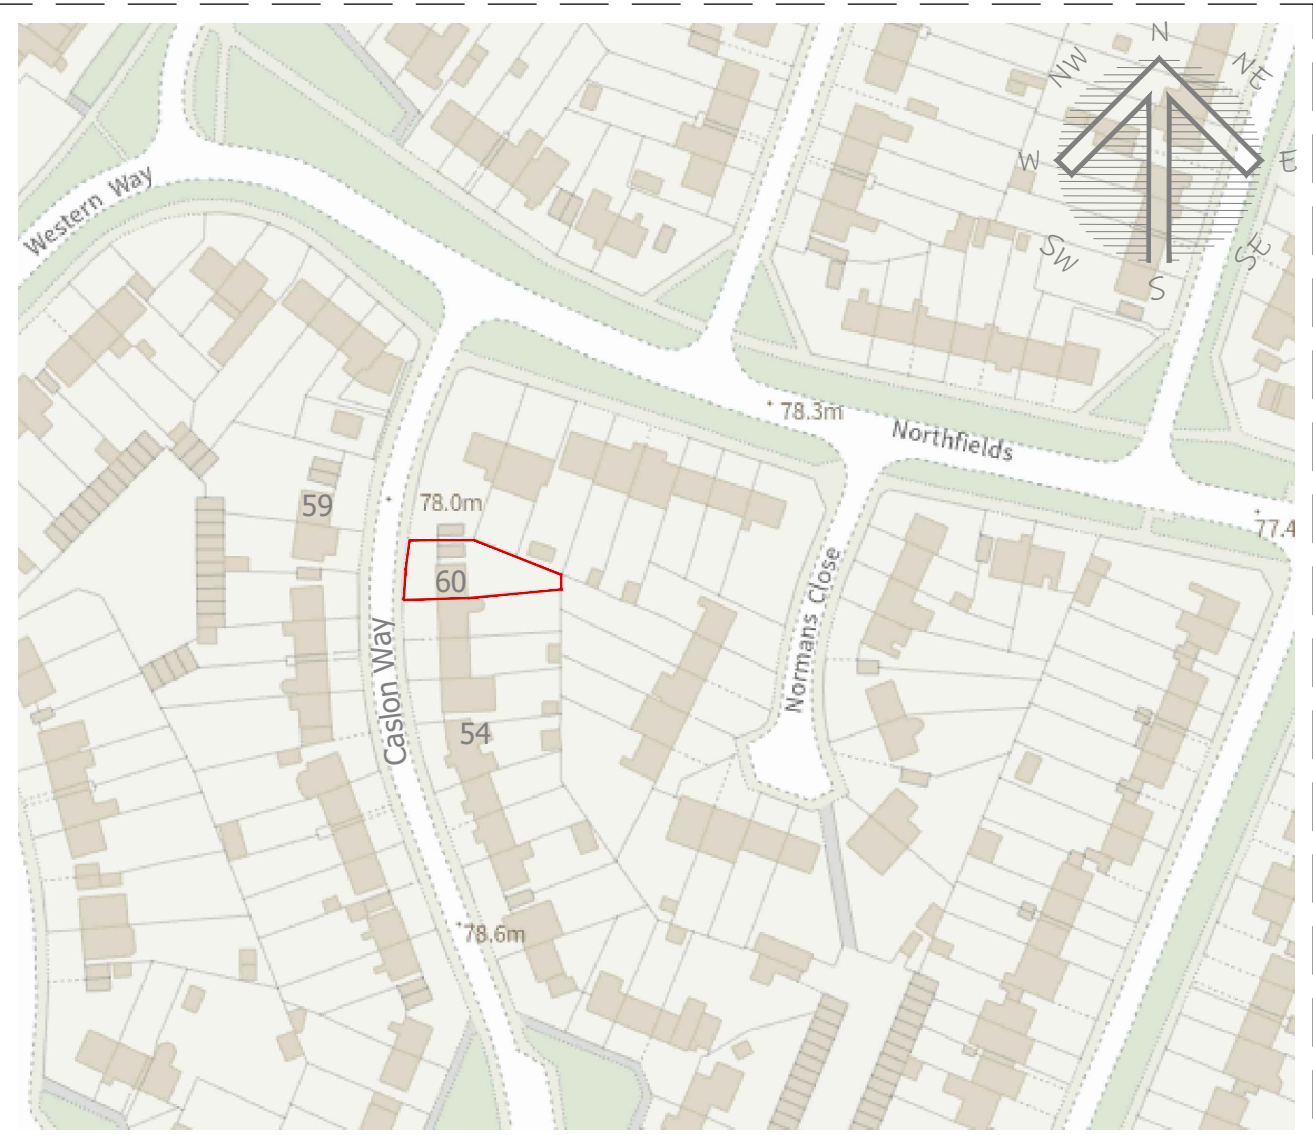

LOCATION PLAN

All dimension to be checked on site prior to construction. Dimensions are for planning purposes only. All landscaping indicative only and subject to full detailed site survey. This drawings remains the copyright of Tower Residential Design and no portion should be reproduced without permission of Tower Residential Design

DRAWINGS TO BE READ IN CONJUNCTION WITH ENGINEER SPECIFICATIONS AND DETAILS.

FOR ANY STRUCTURAL STEELWORK DETAILS PLEASE REFER TO STRUCTURAL ENGINEER DRAWINGS AND CALCULATIONS.

Tower Residential Design Ltd.
www.designtrc.com
+4407917842330
info@designtrc.com
Crawley, West Sussex - RH11 7AD



TITLE:	
PLANNING EXISTING PLANS AND ELEVATIONS	
60 Caslon Way Letchworth Garden City SG6 4QL	
DRAWN:	DATE
AAV	15/12/2024
SCALES:	REVISION
DA1	A - 8/1/25
DRG No.	TRD-2411 - A2/02