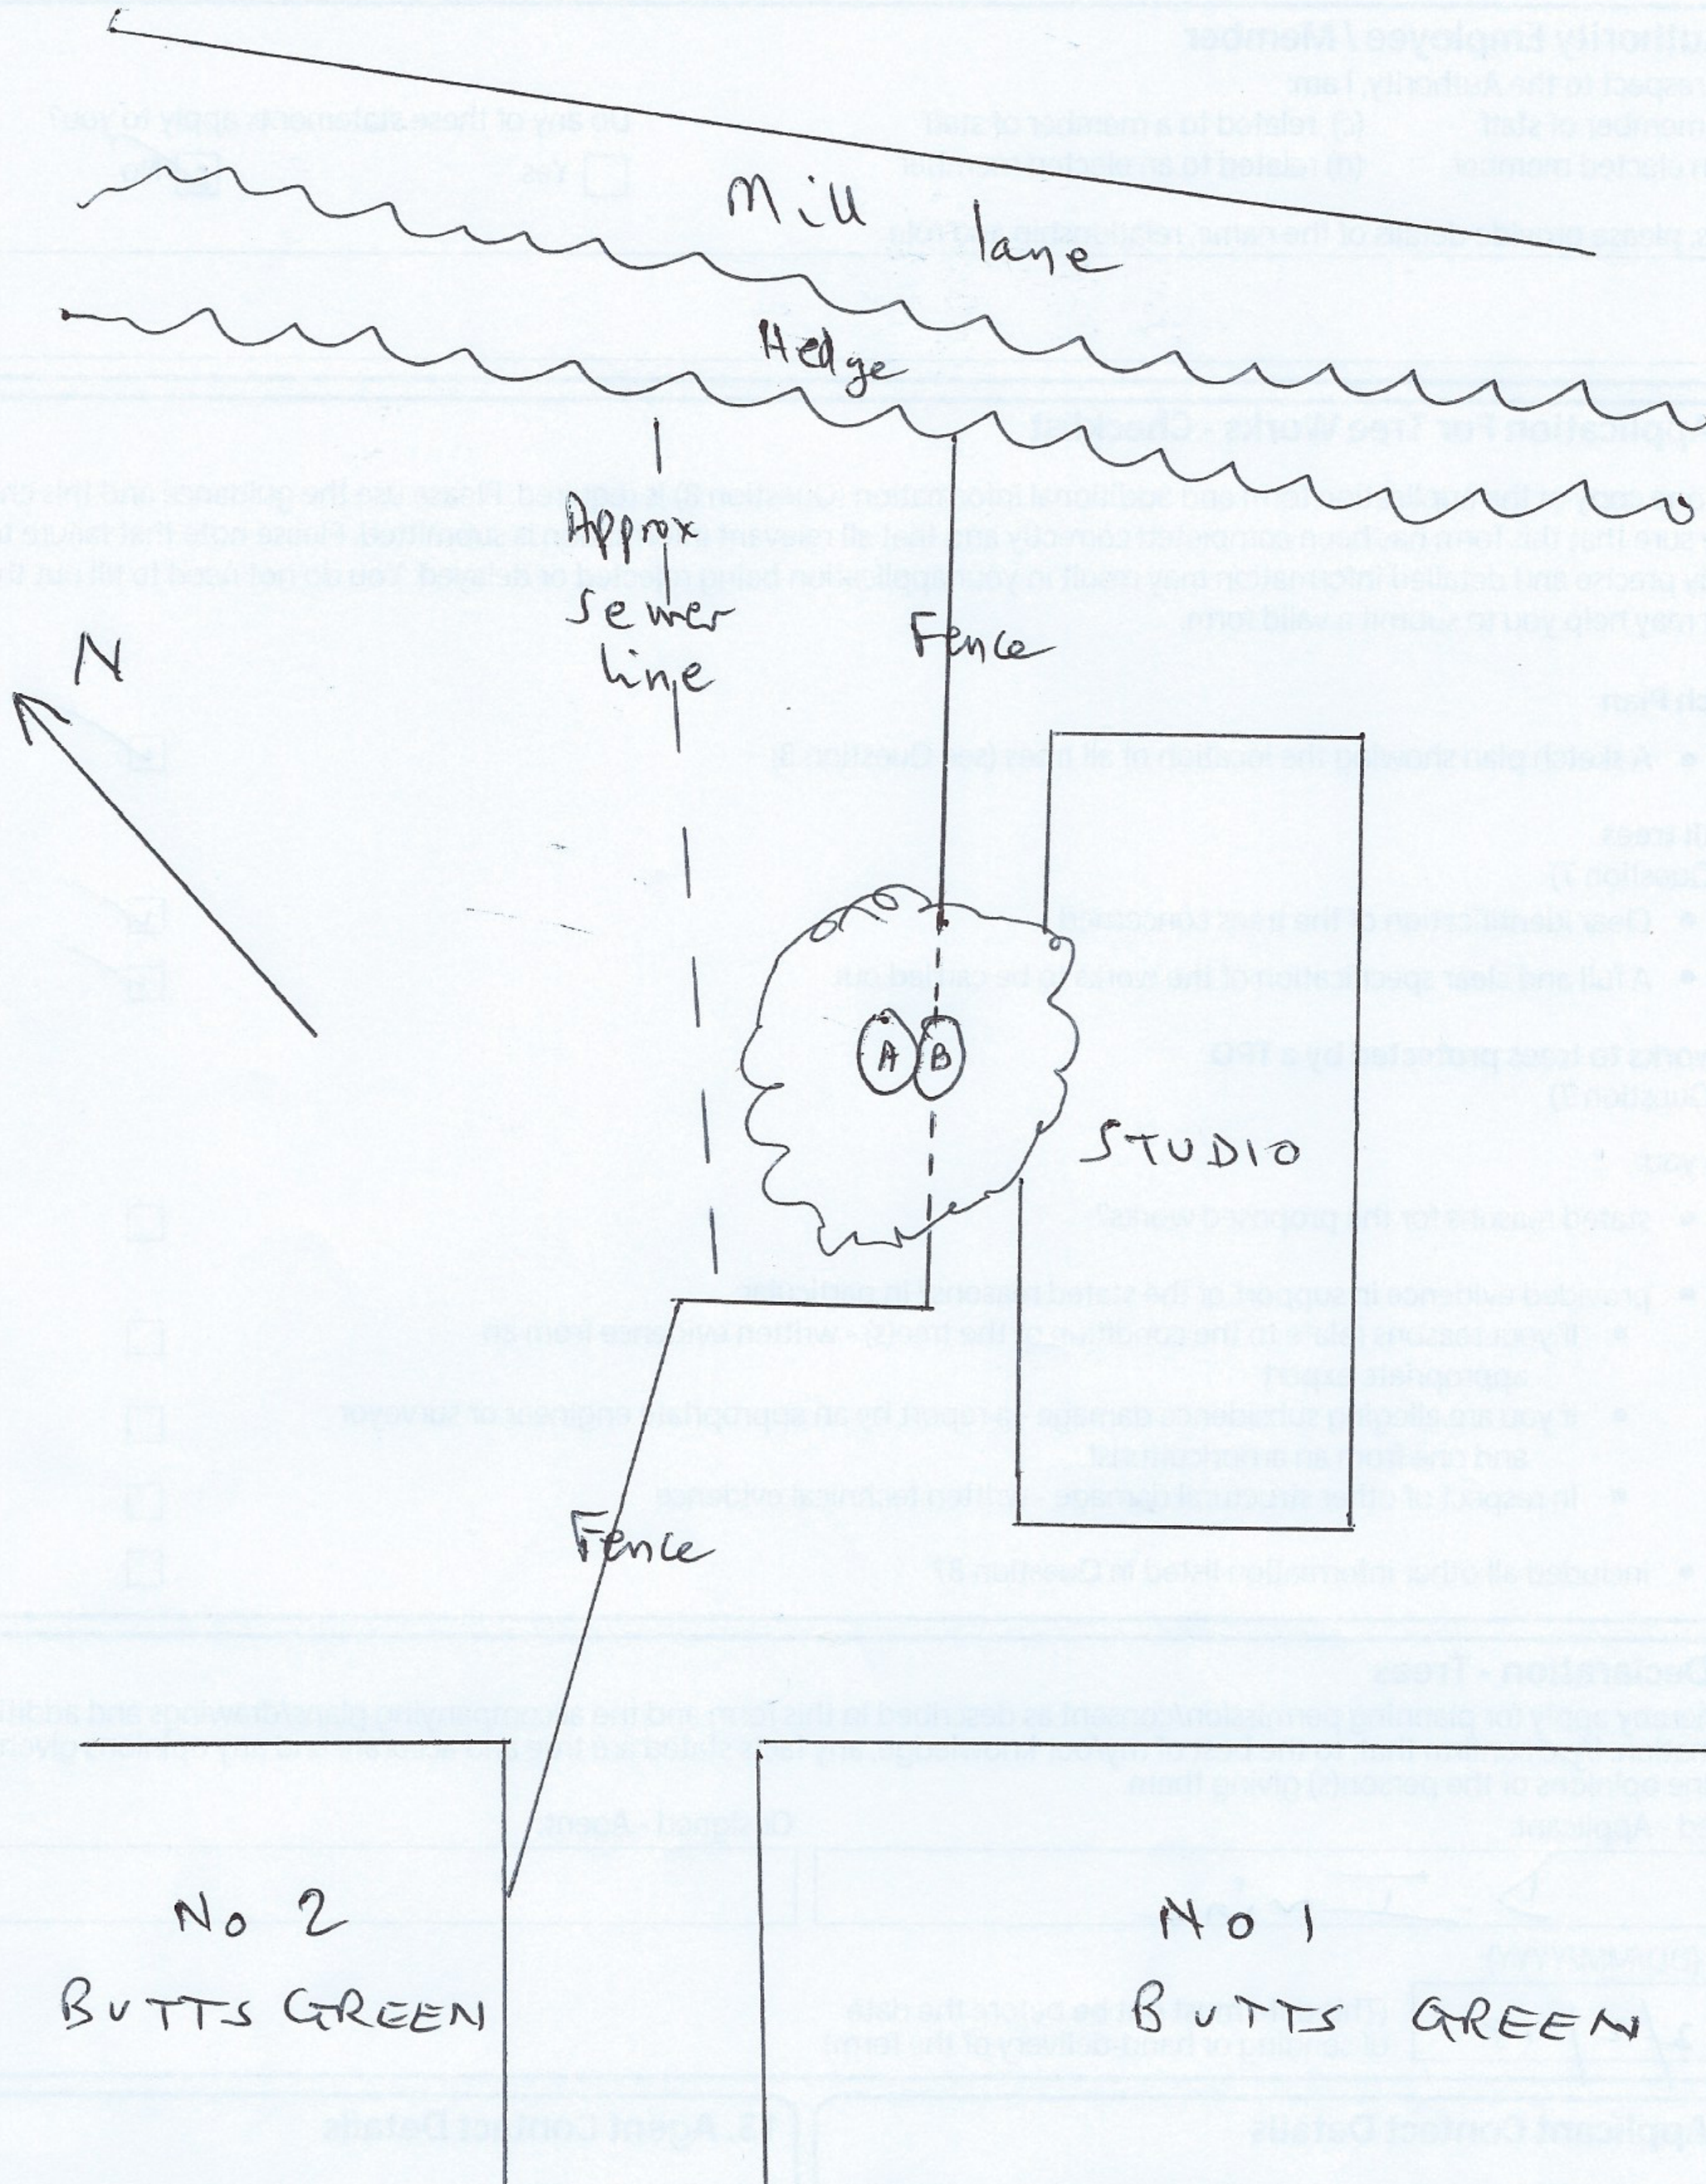

THE SYCAMORE TREE HAS A SPLIT TRUNK (WE PLAN TO:

- CROWN TRUNK A BY 30%
- REMOVE TRUNK B AT 8FT HEIGHT).