


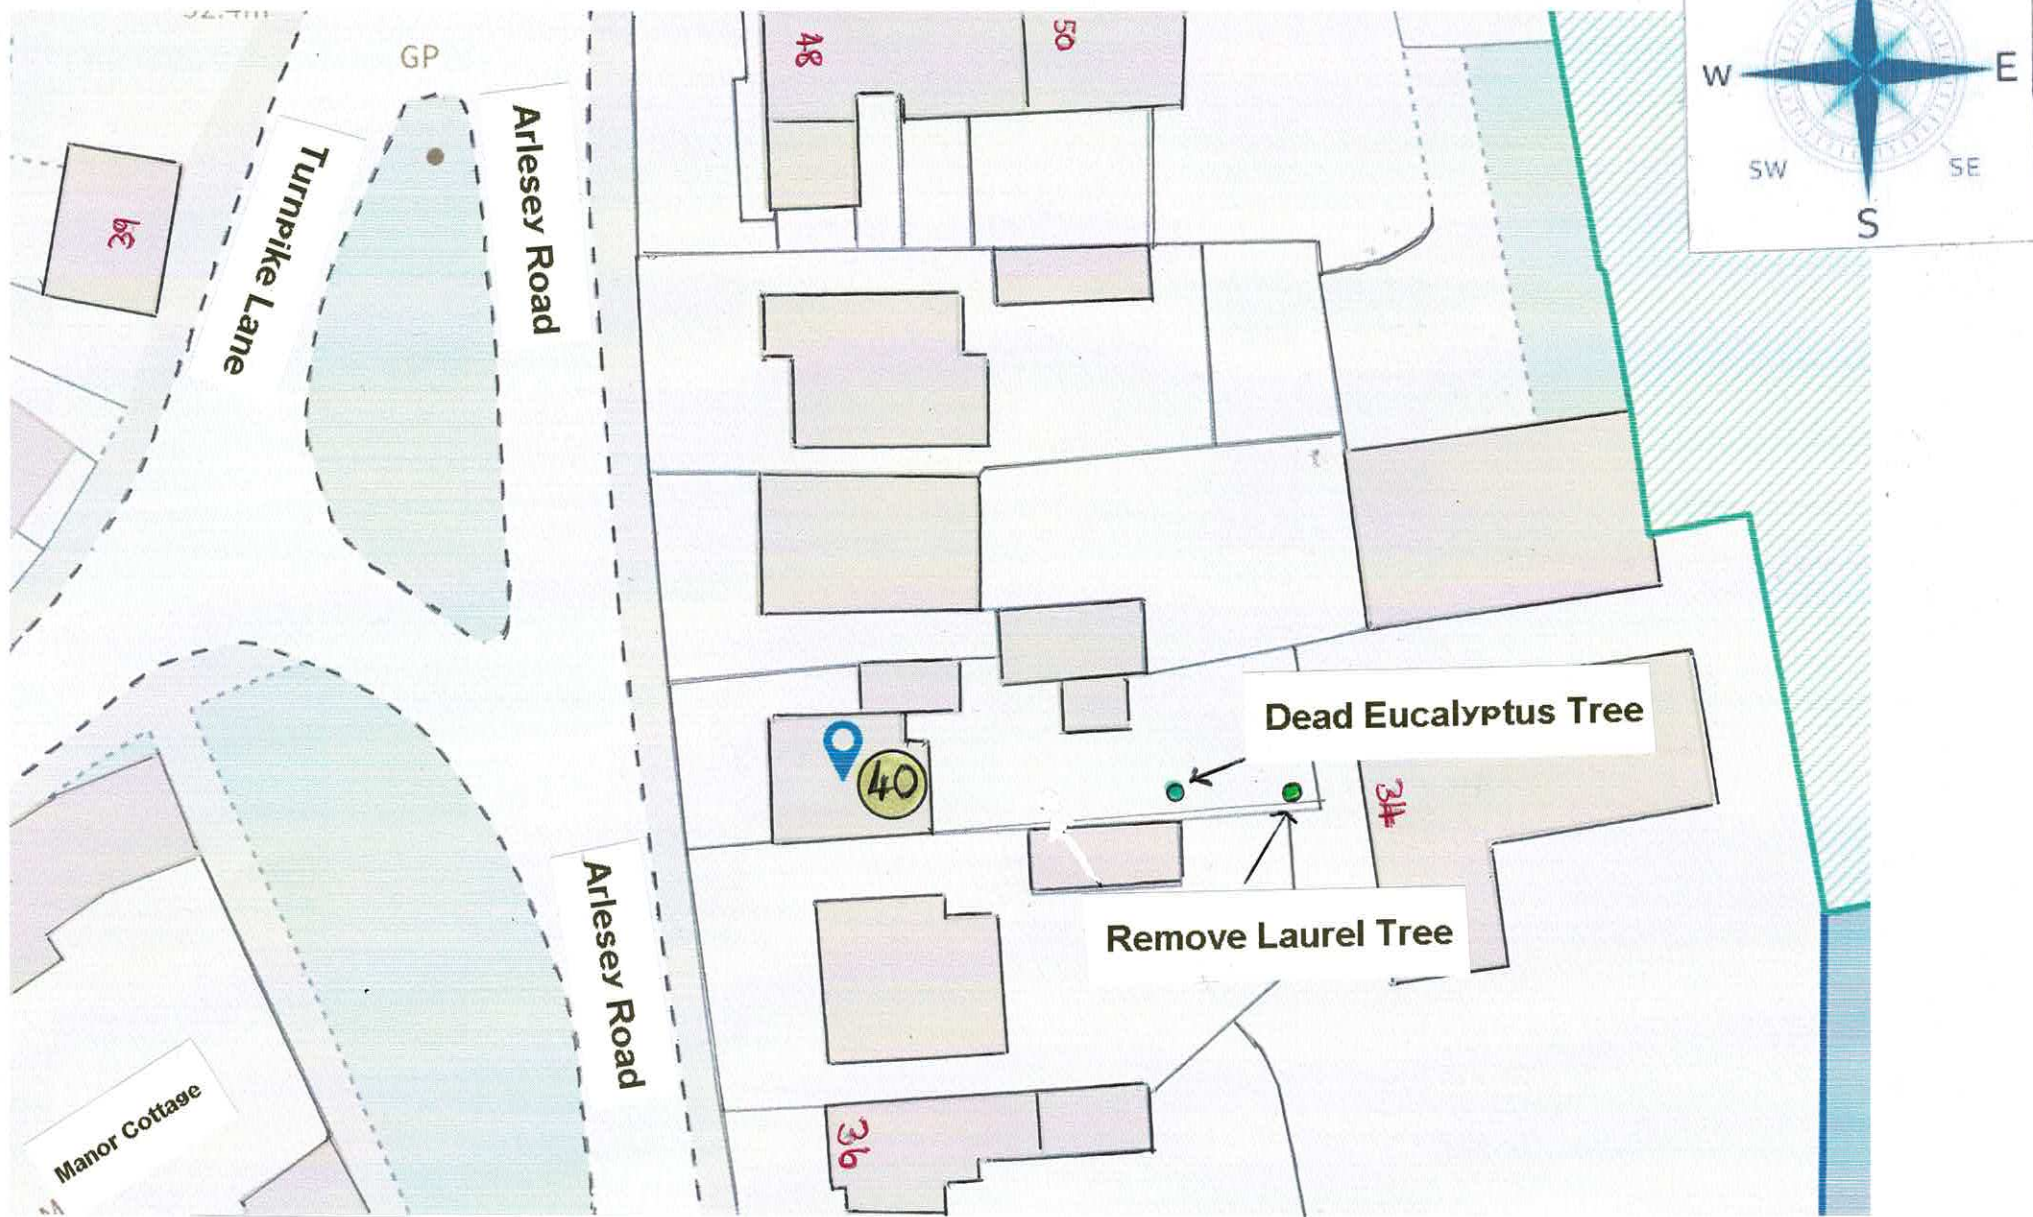

Conservation Planning for 40, Arlesey Road, Ickleford SG5 3UU