

CDM 2015 Health & Safety Information

This information relates only to 'Significant Hazards' identified on this drawing and is to be read in conjunction with the Designer's Hazard Register.

KEY

1.

Red Multi-stock Brick (Wienerberger Kansas Multi)
2.

Red Multi-stock Brick (Freshfield Lane First Quality Multi)
3.

Projecting Dental Brick Detail
4.

Black Weatherboarding
5.

Render (Monocouche Ivory)
6.

Projecting Brick Band Detail
7.

Brick Voussoirs Flat Arch
8.

Brick Tilted Arched - when used in conjunction with Quoining matching brick (Wienerberger Warnham Red Stock brick)
9.

Brick Quoining (Wienerberger Warnham Red Stock)
10.

Brick and Tile Cills
11.

Corbled Brick Detail
12.

Brick Plinth
13.

Casement Windows (White UPVC)
14.

Black Painted Front & Garage Doors
15.

Timber Post Porch
16.


Exposed Eaves
17.

Projecting Brick Pattern Detail
18.

Boxed Eaves

Note: Refer to the Materials Plan (drawing PL102) for roof finishes and material locations. Similar materials may be used as an alternative to the above.

Key

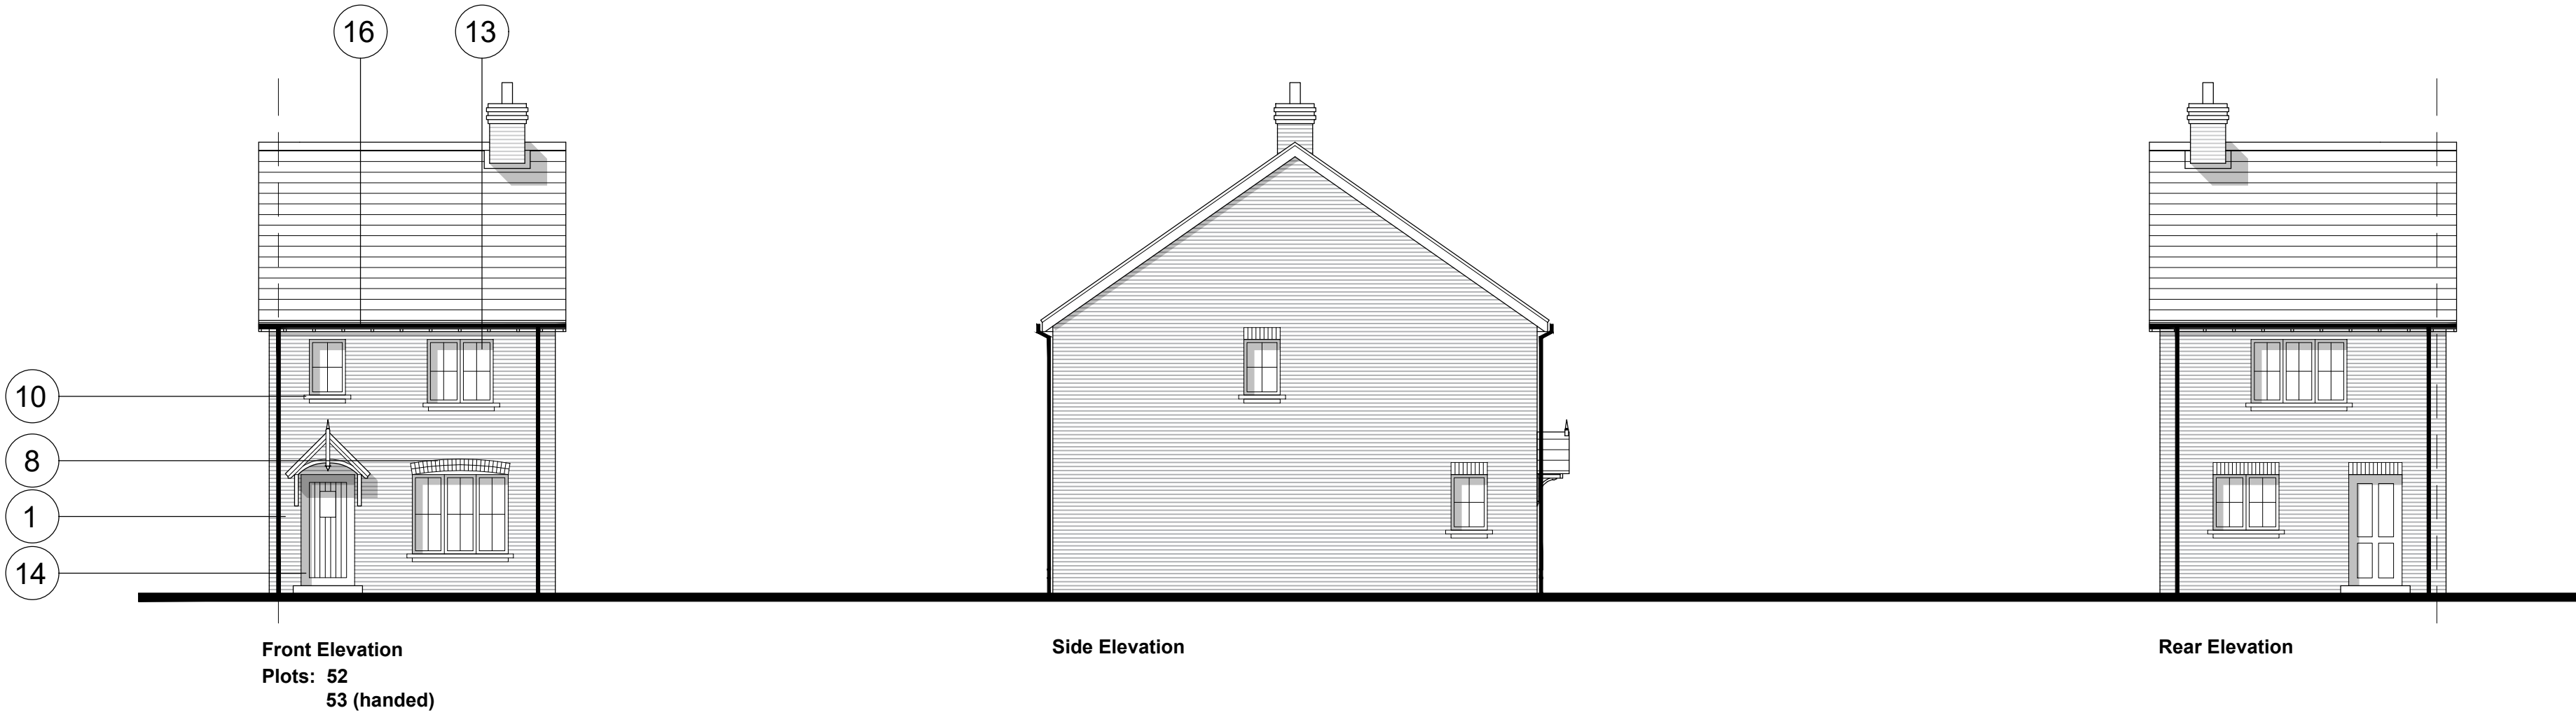

Rev	Date	Revision Details	Dr	Ch
 London: 76 Great Suffolk Street London, SE1 0BL T 0207 928 2773 E london@ecearchitecture.com Sussex: 64 - 68 Brighton Road, Worthing West Sussex, BN11 2EN T 01903 248777 E sussex@ecearchitecture.com Bristol: Westworks, Beacon Tower Colston Street, Bristol, BS1 4XE T 0117 214 1101 E bristol@ecewestworks.com ECE Architecture www.ecearchitecture.com				
Client's Name				
Croudace Homes				
Job Title				
Cowards Lane, Codicote				
Drawing Title				
Housetype A2708M - 52 (53 handed) Sheet 2 of 2				
Scale				
1:100 @ A1 / 1:200 @ A3				
metres 2 4 6 8 10				
Drawn	Checked		Date	
JW	PA		Jan 25	
Job No	Drawing No		Rev	
7265	PL-231			

APPROVAL