


EXISTING ELEVATIONS @ [1:100]

FRONT [NORTH–WEST]

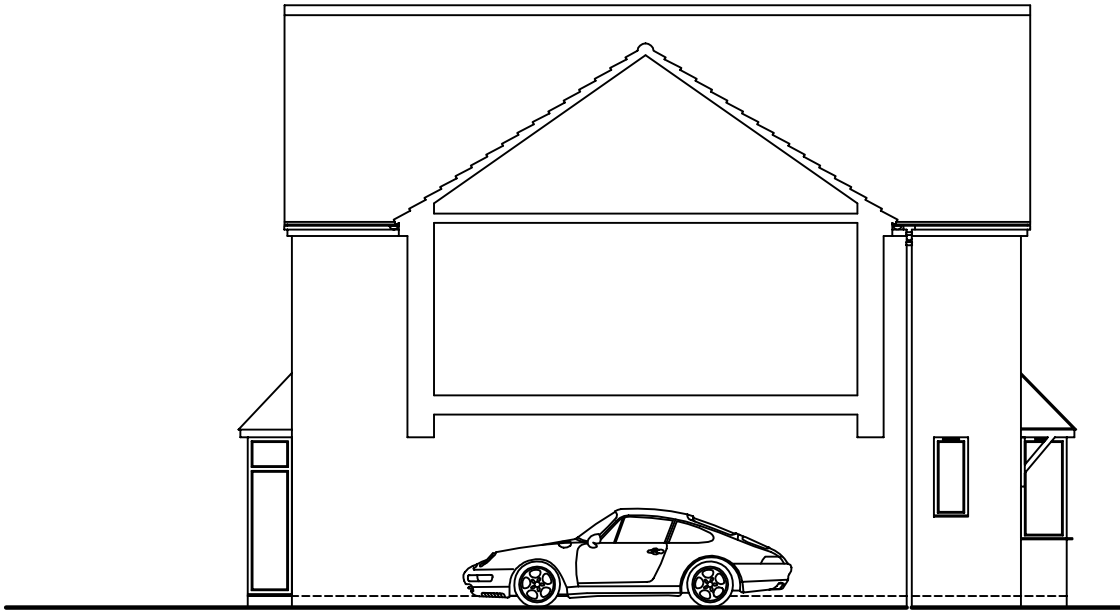


LHS [NORTH–EAST]



REAR [SOUTH–EAST]




RHS [SOUTH–WEST]

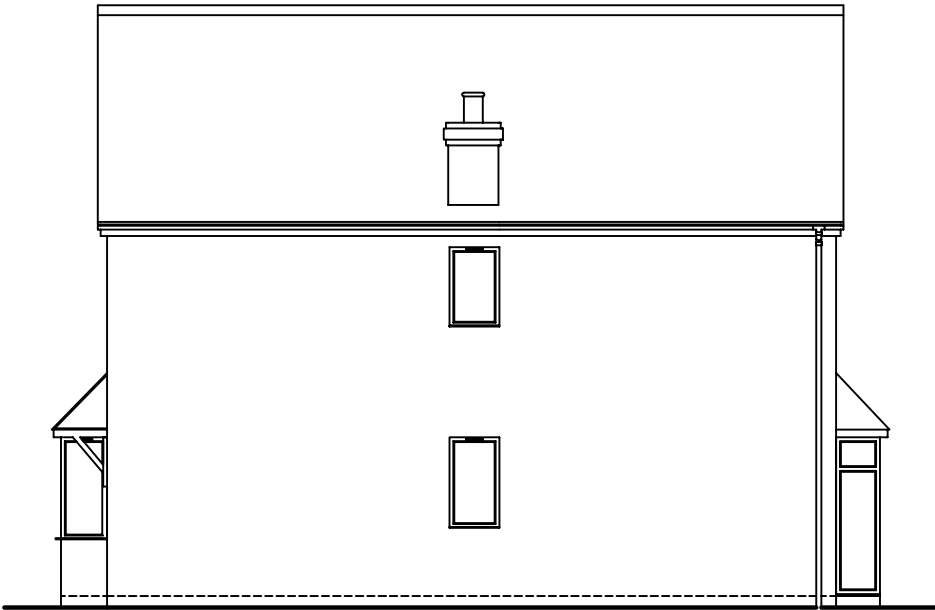

EXISTING PLANS @ [1:100]

GROUND FLOOR

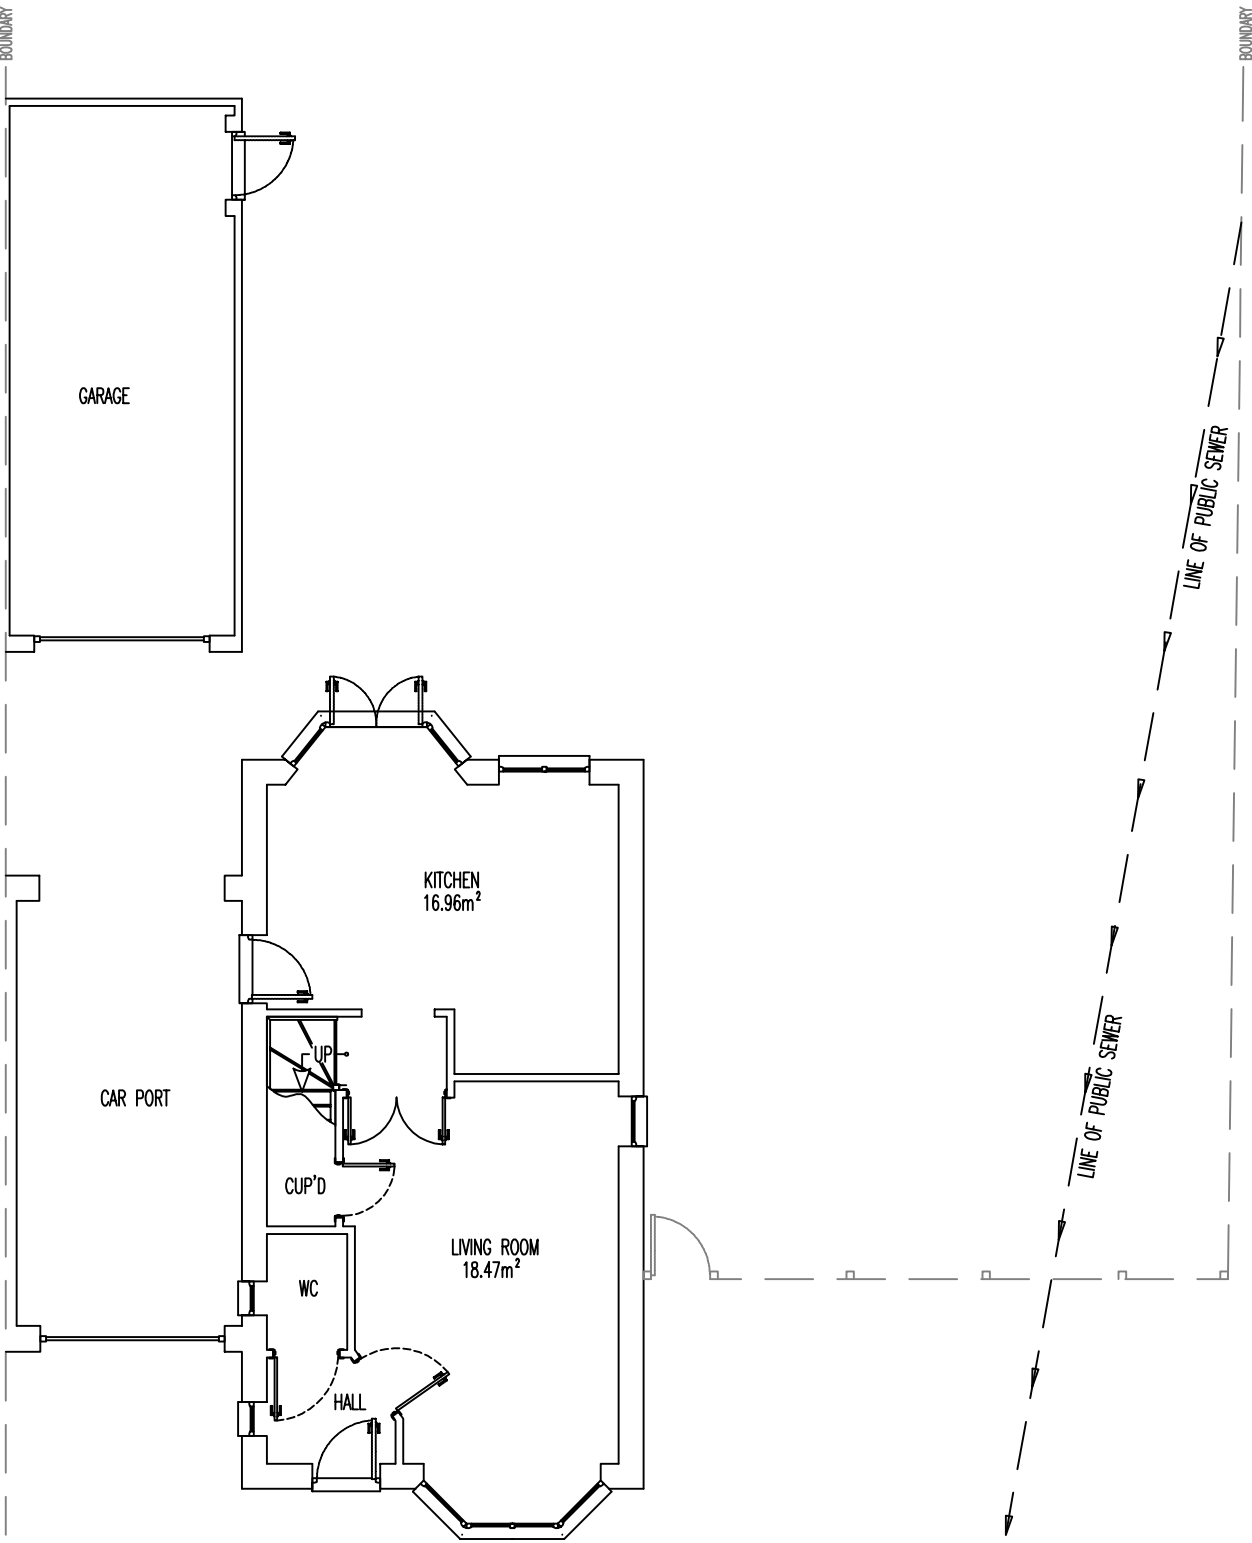


PROPOSED ELEVATIONS @ [1:100]

FRONT [NORTH–WEST]




LHS [NORTH–EAST]

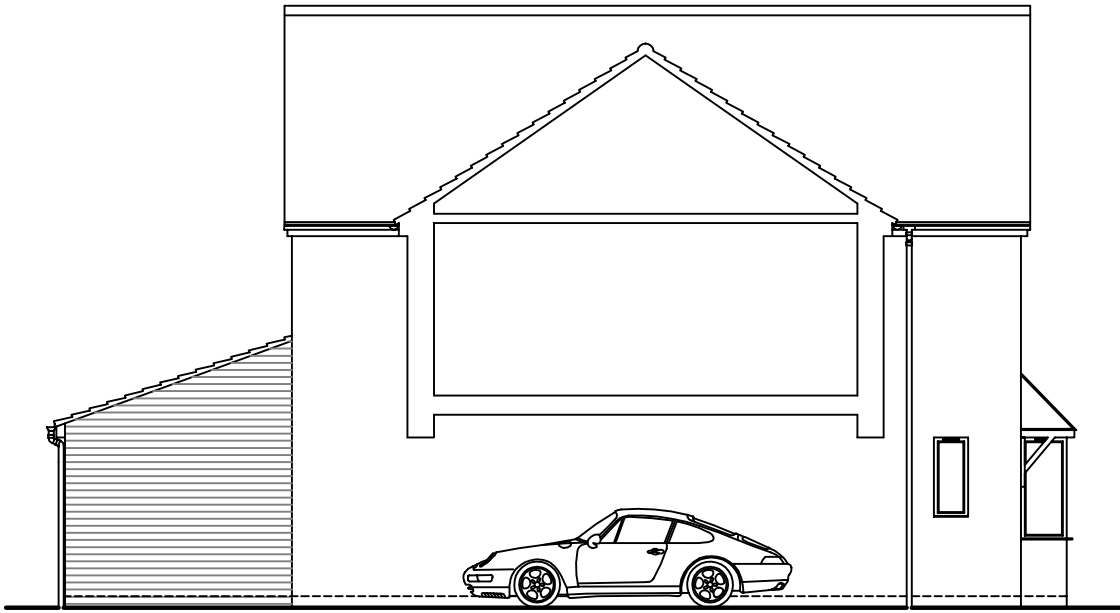

REAR [SOUTH–EAST]







RHS [SOUTH–WEST]

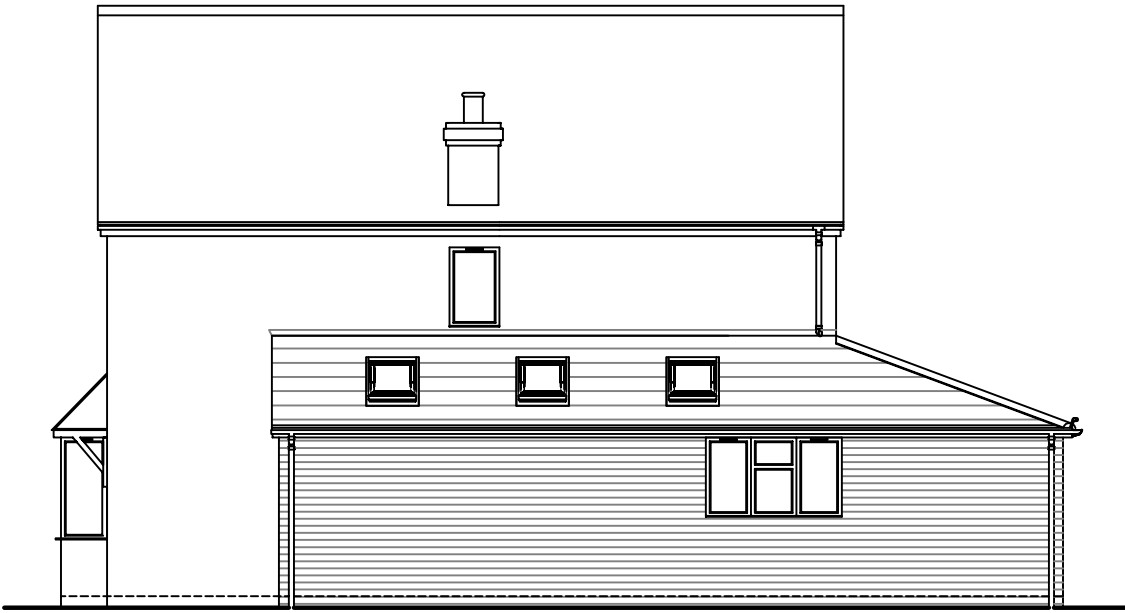

PROPOSED PLANS @ [1:100]

GROUND FLOOR

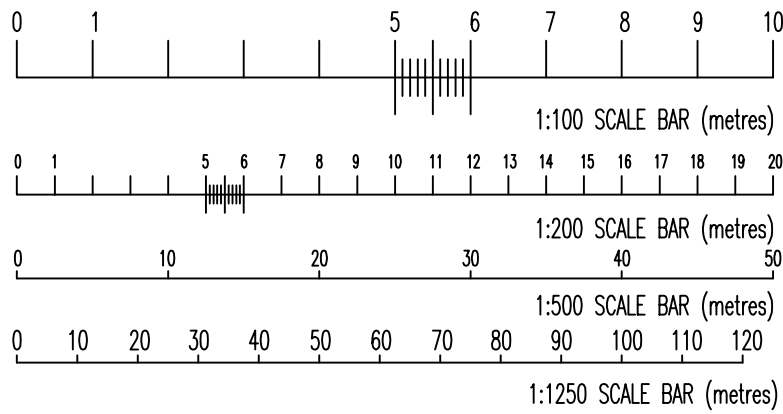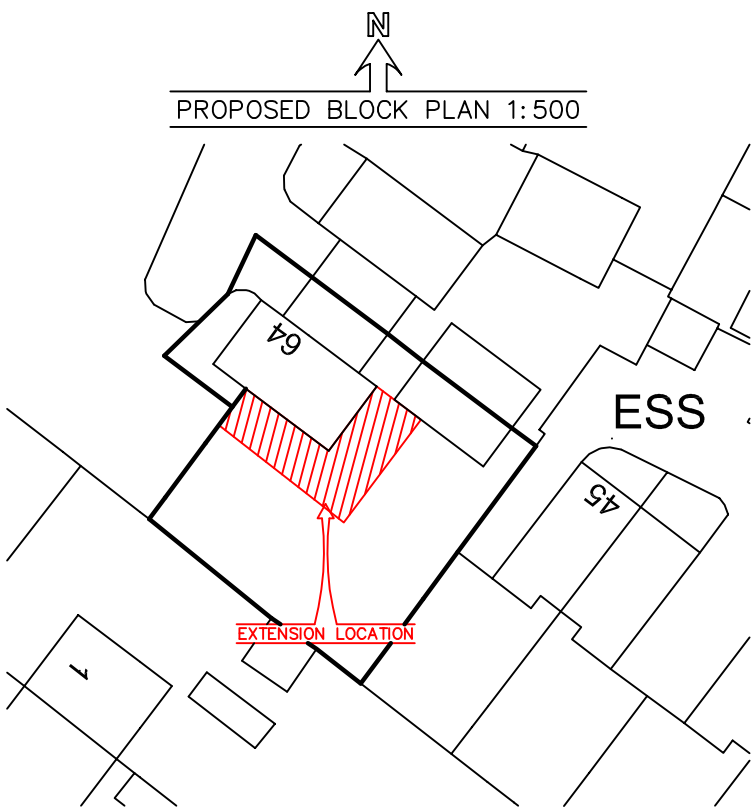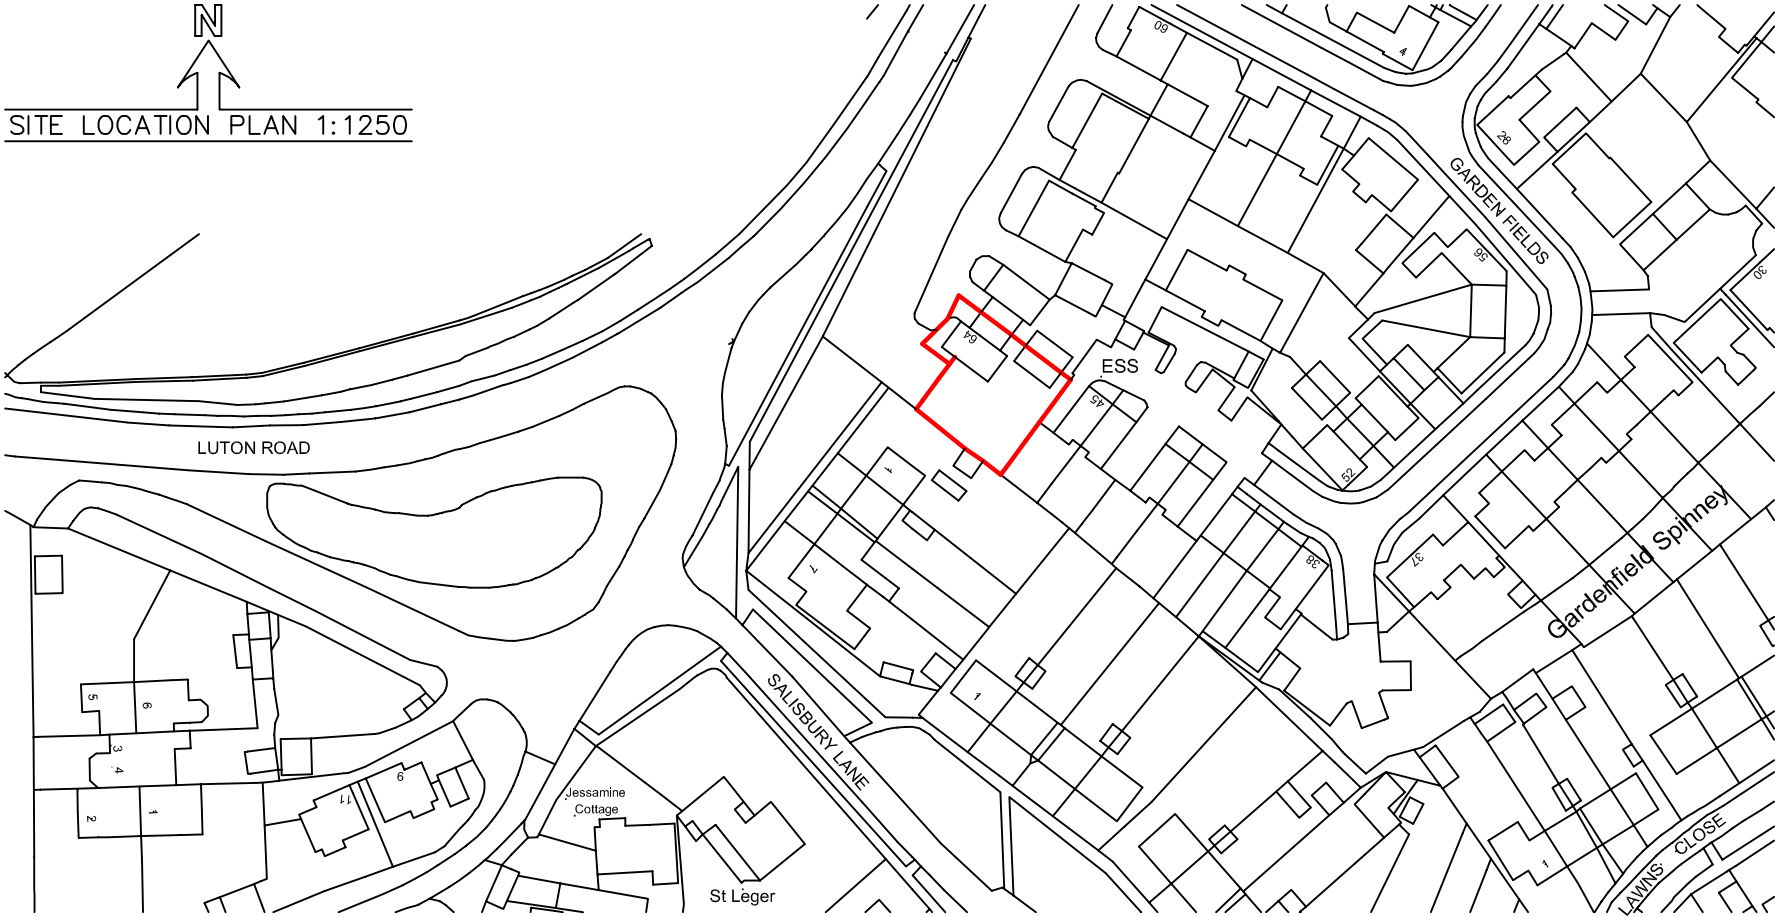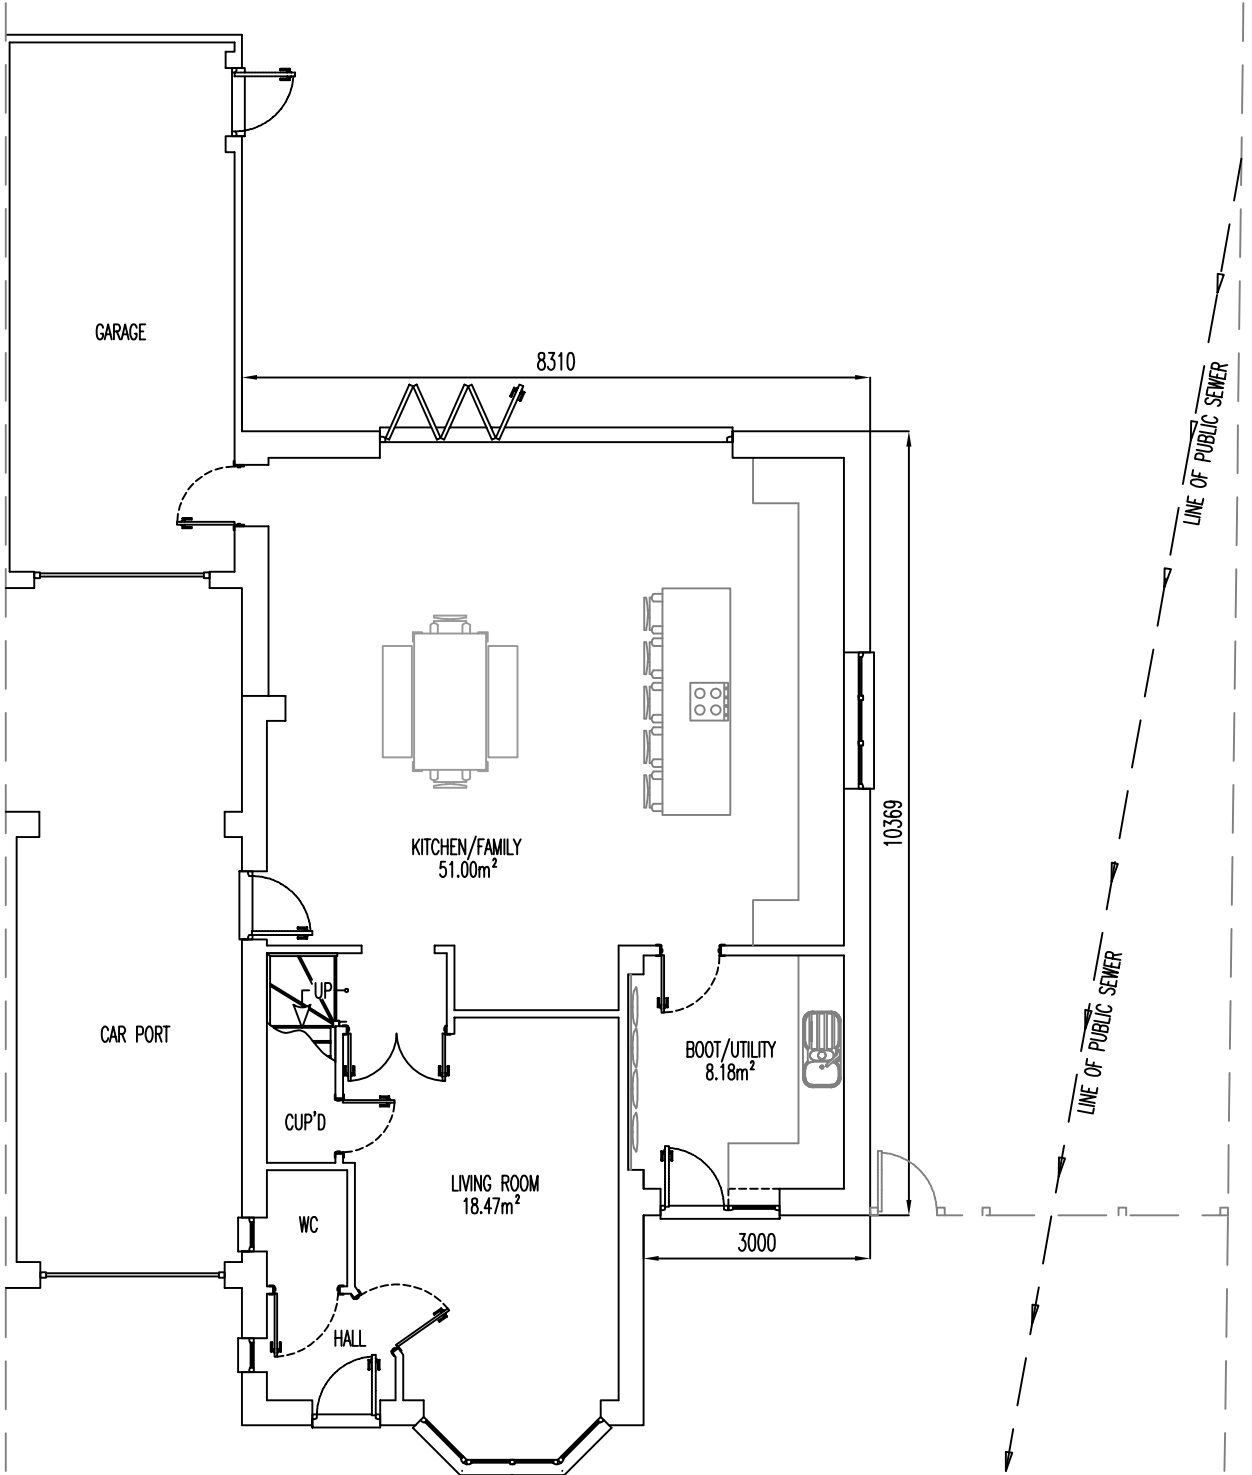

AP Consulting Engineers Design • Plan • Manage		CLIENT	HARVEY
PROJECT TITLE		TWO STOREY SIDE & SINGLE STOREY REAR EXTENSION	
SITE ADDRESS		64, GARDEN FIELDS, OFFLEY, SG5 3JF	
DRAWING NAME		EXISTING & PROPOSED PLANS & ELEVATIONS	
DRAWING NUMBER		24.340-PT	SCALE 1:100 1:50 1:25 1:200 1:300 1:1250
REVISION		PURPOSE	DATE
[1] NEW		DRAFT	19.12.2024
[2] PLANNING APPLICATION		29.01.2025	
[3]			
[4]			
[5]			
SURVEY DATE		13.12.2024	
SURVEY BY		PA	
DRAWN BY		PA	
CHECKED BY		CA	
LOCAL AUTH		CBC	
PLANNING REF			