
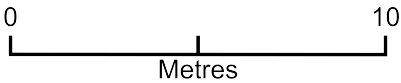


Veranda 15 Sollershott West

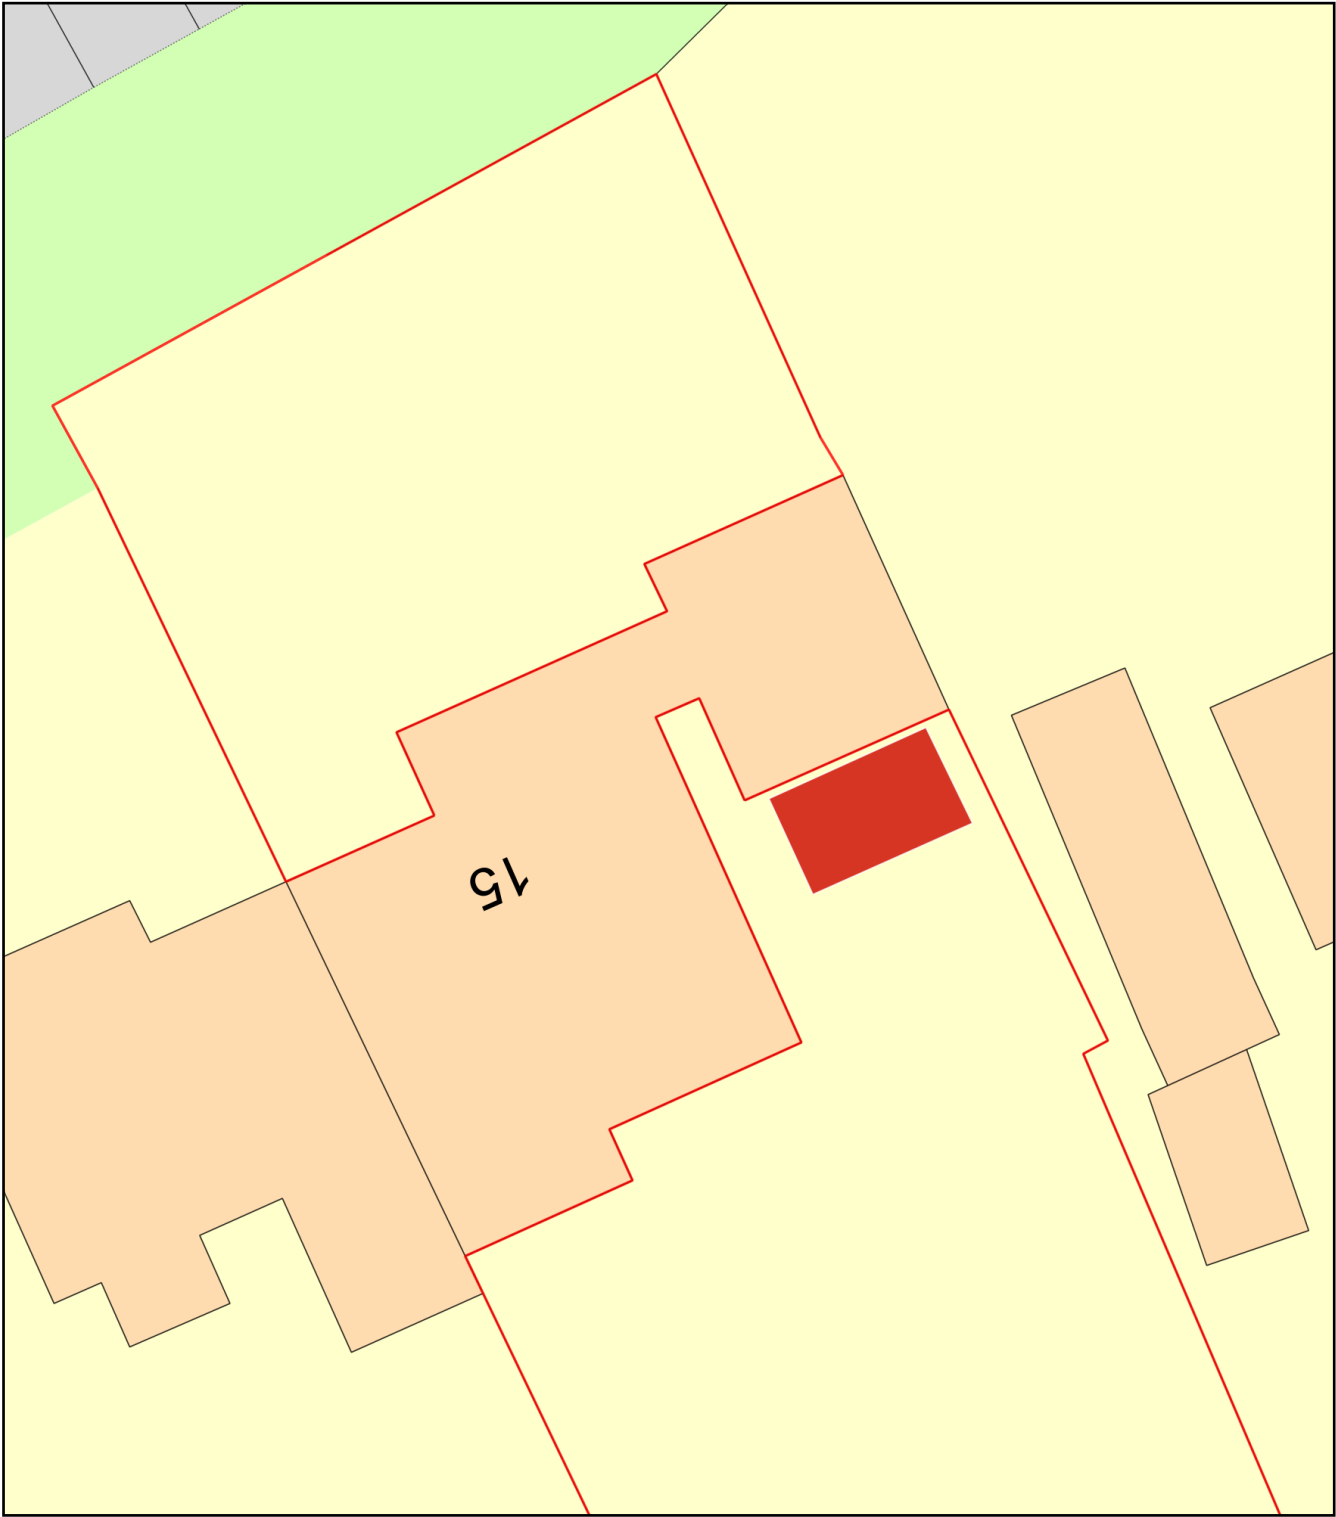

Plan Produced for: David Vickerstaffe

Date Produced: 08 Aug 2024

Plan Reference Number: TQRQM24221140144222

Scale: 1:200 @ A4